



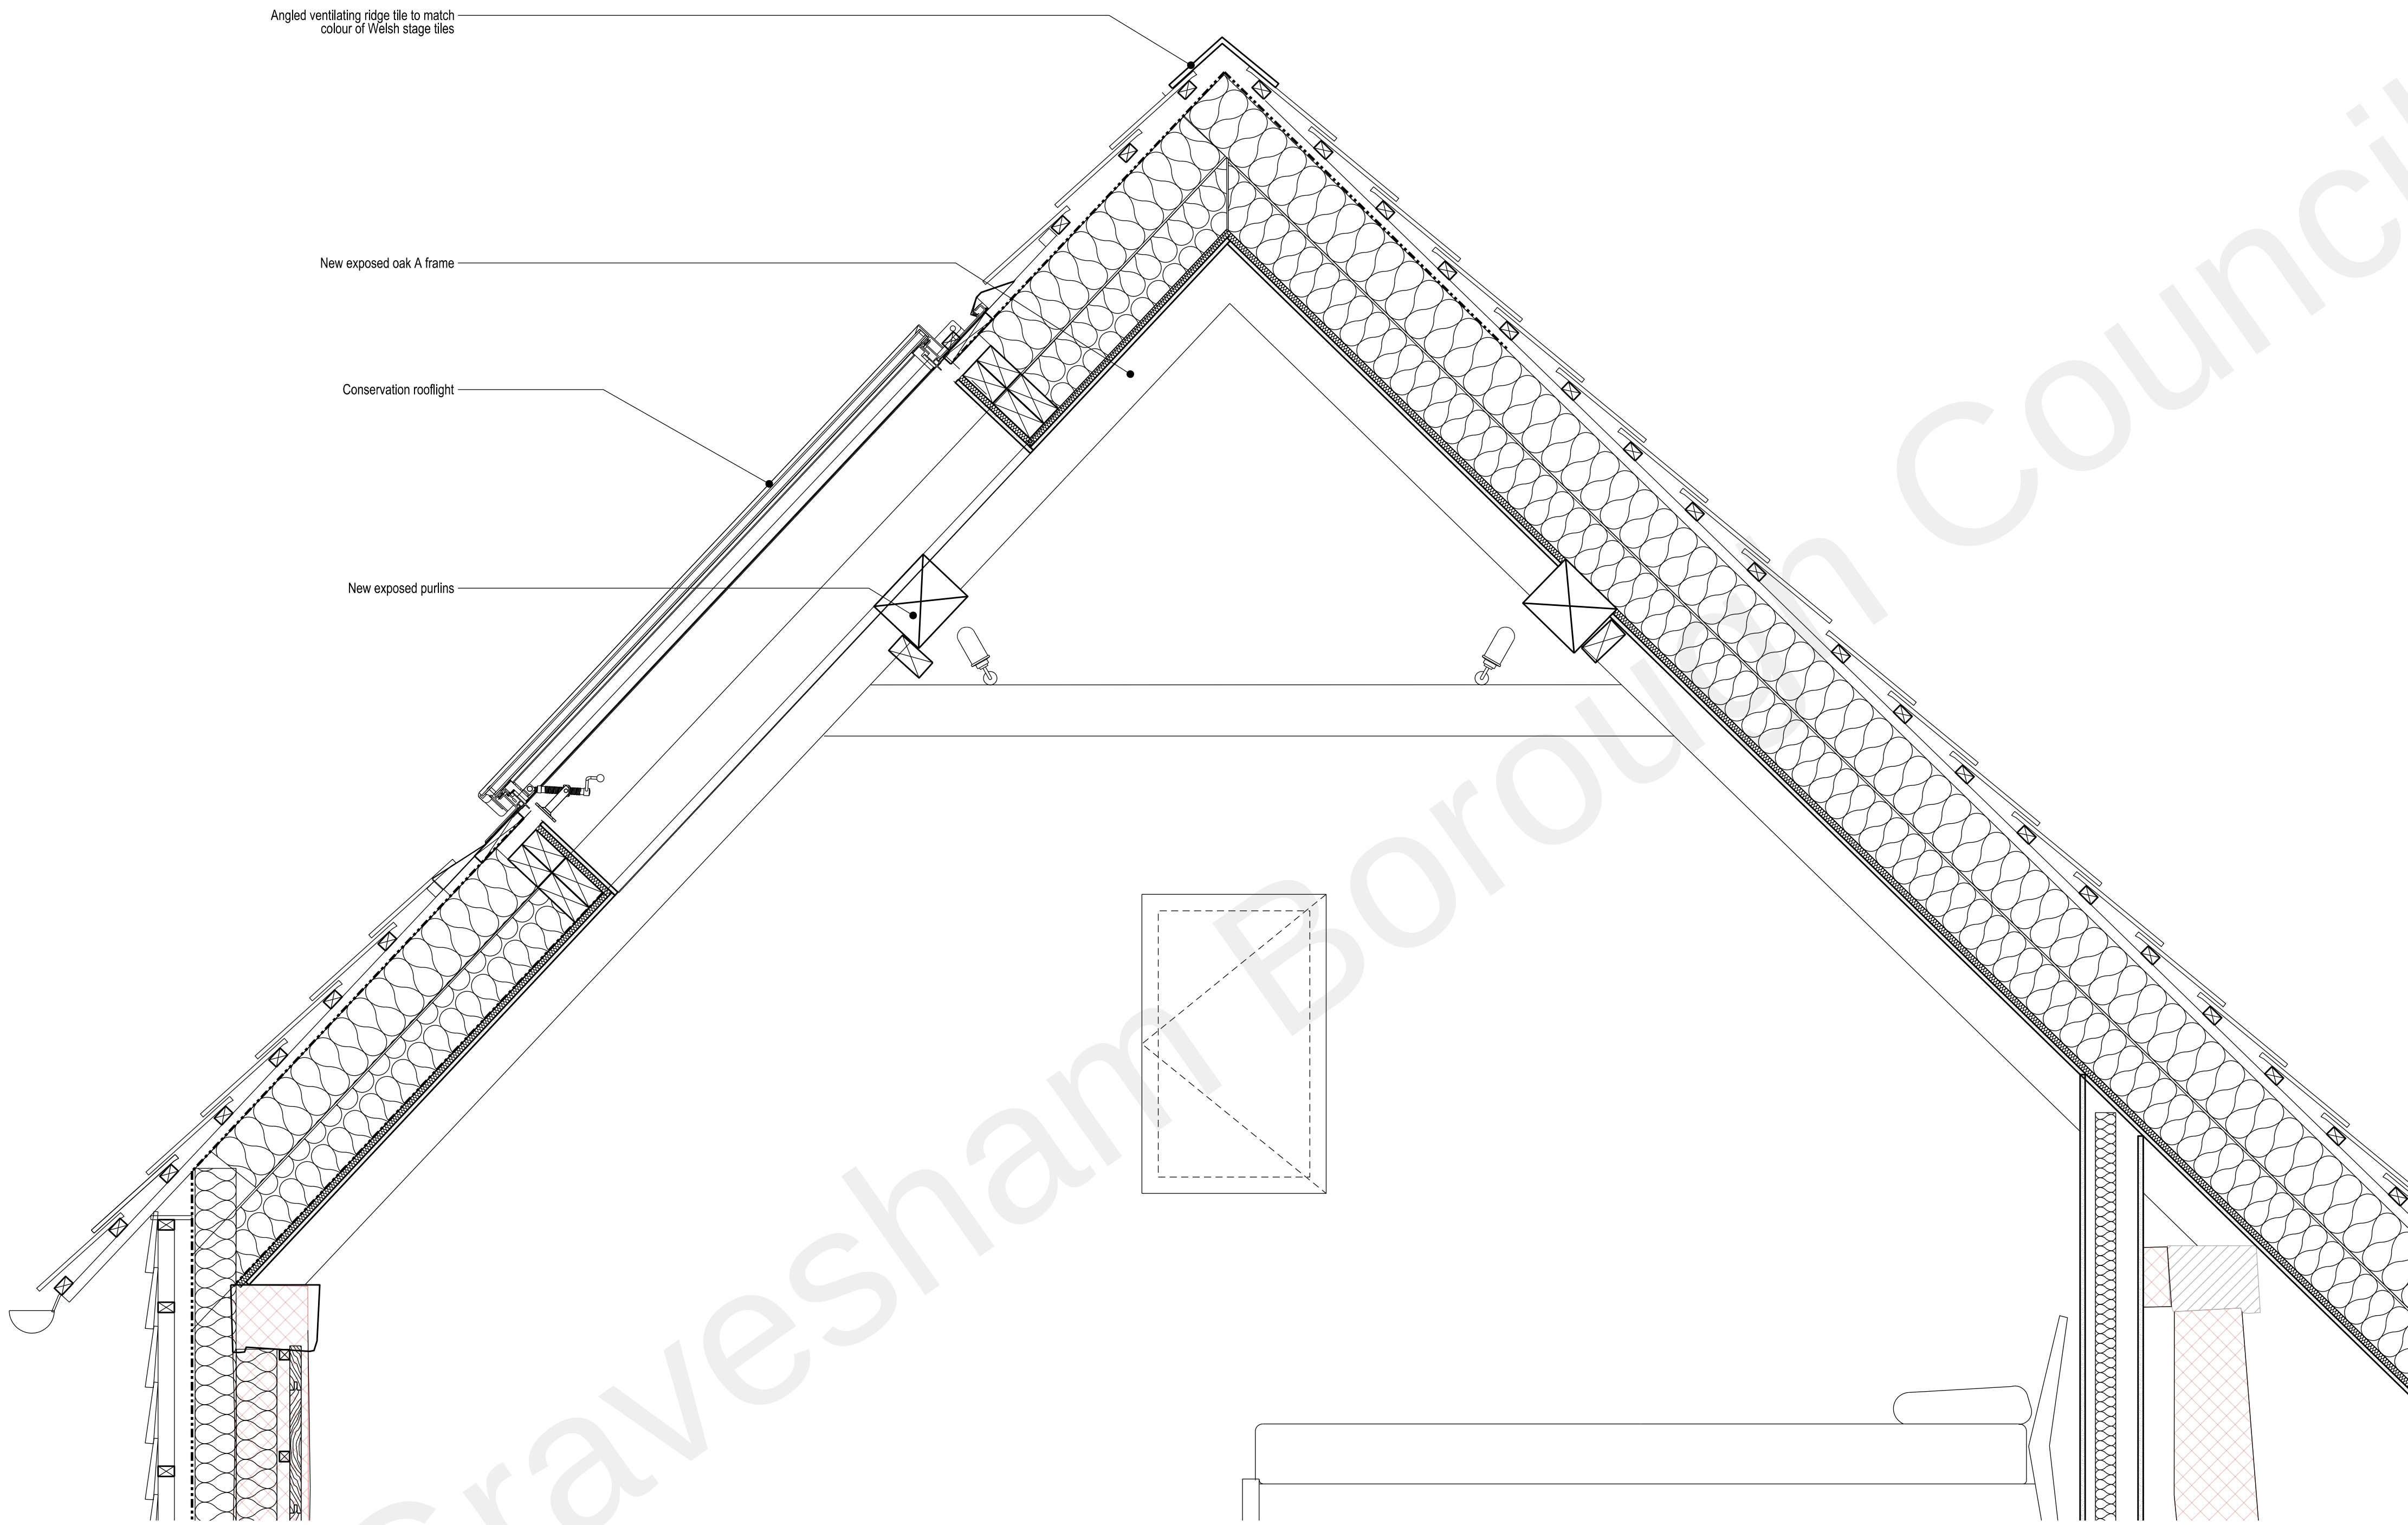

P02	15.07.22	Scale bar amended
P01	12.07.22	Planning submission - First Issue
revision	date	amendment

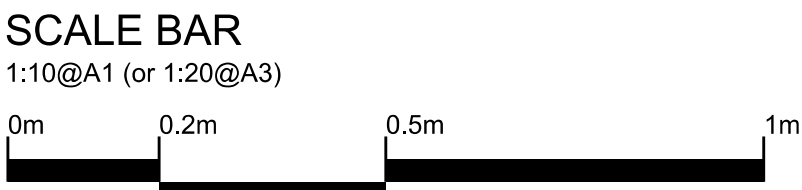

- Do not scale from this drawing
- All dimensions to be checked on site by the Contractor
- And such dimensions to be their responsibility
- Report all drawing errors and omissions to the Architect
- All dimensions in millimeters unless noted otherwise
- If in doubt ask Contract Administrator

job title BAILIFFS HOUSE, CAMER PARK			
drawing title/location RIDGE DETAIL			
status	PLANNING APPLICATION		
scale	1:10 @ A1 (or 1:20 @ A3)		
job no A0220	element PL	drawing no. 601	revision P01