


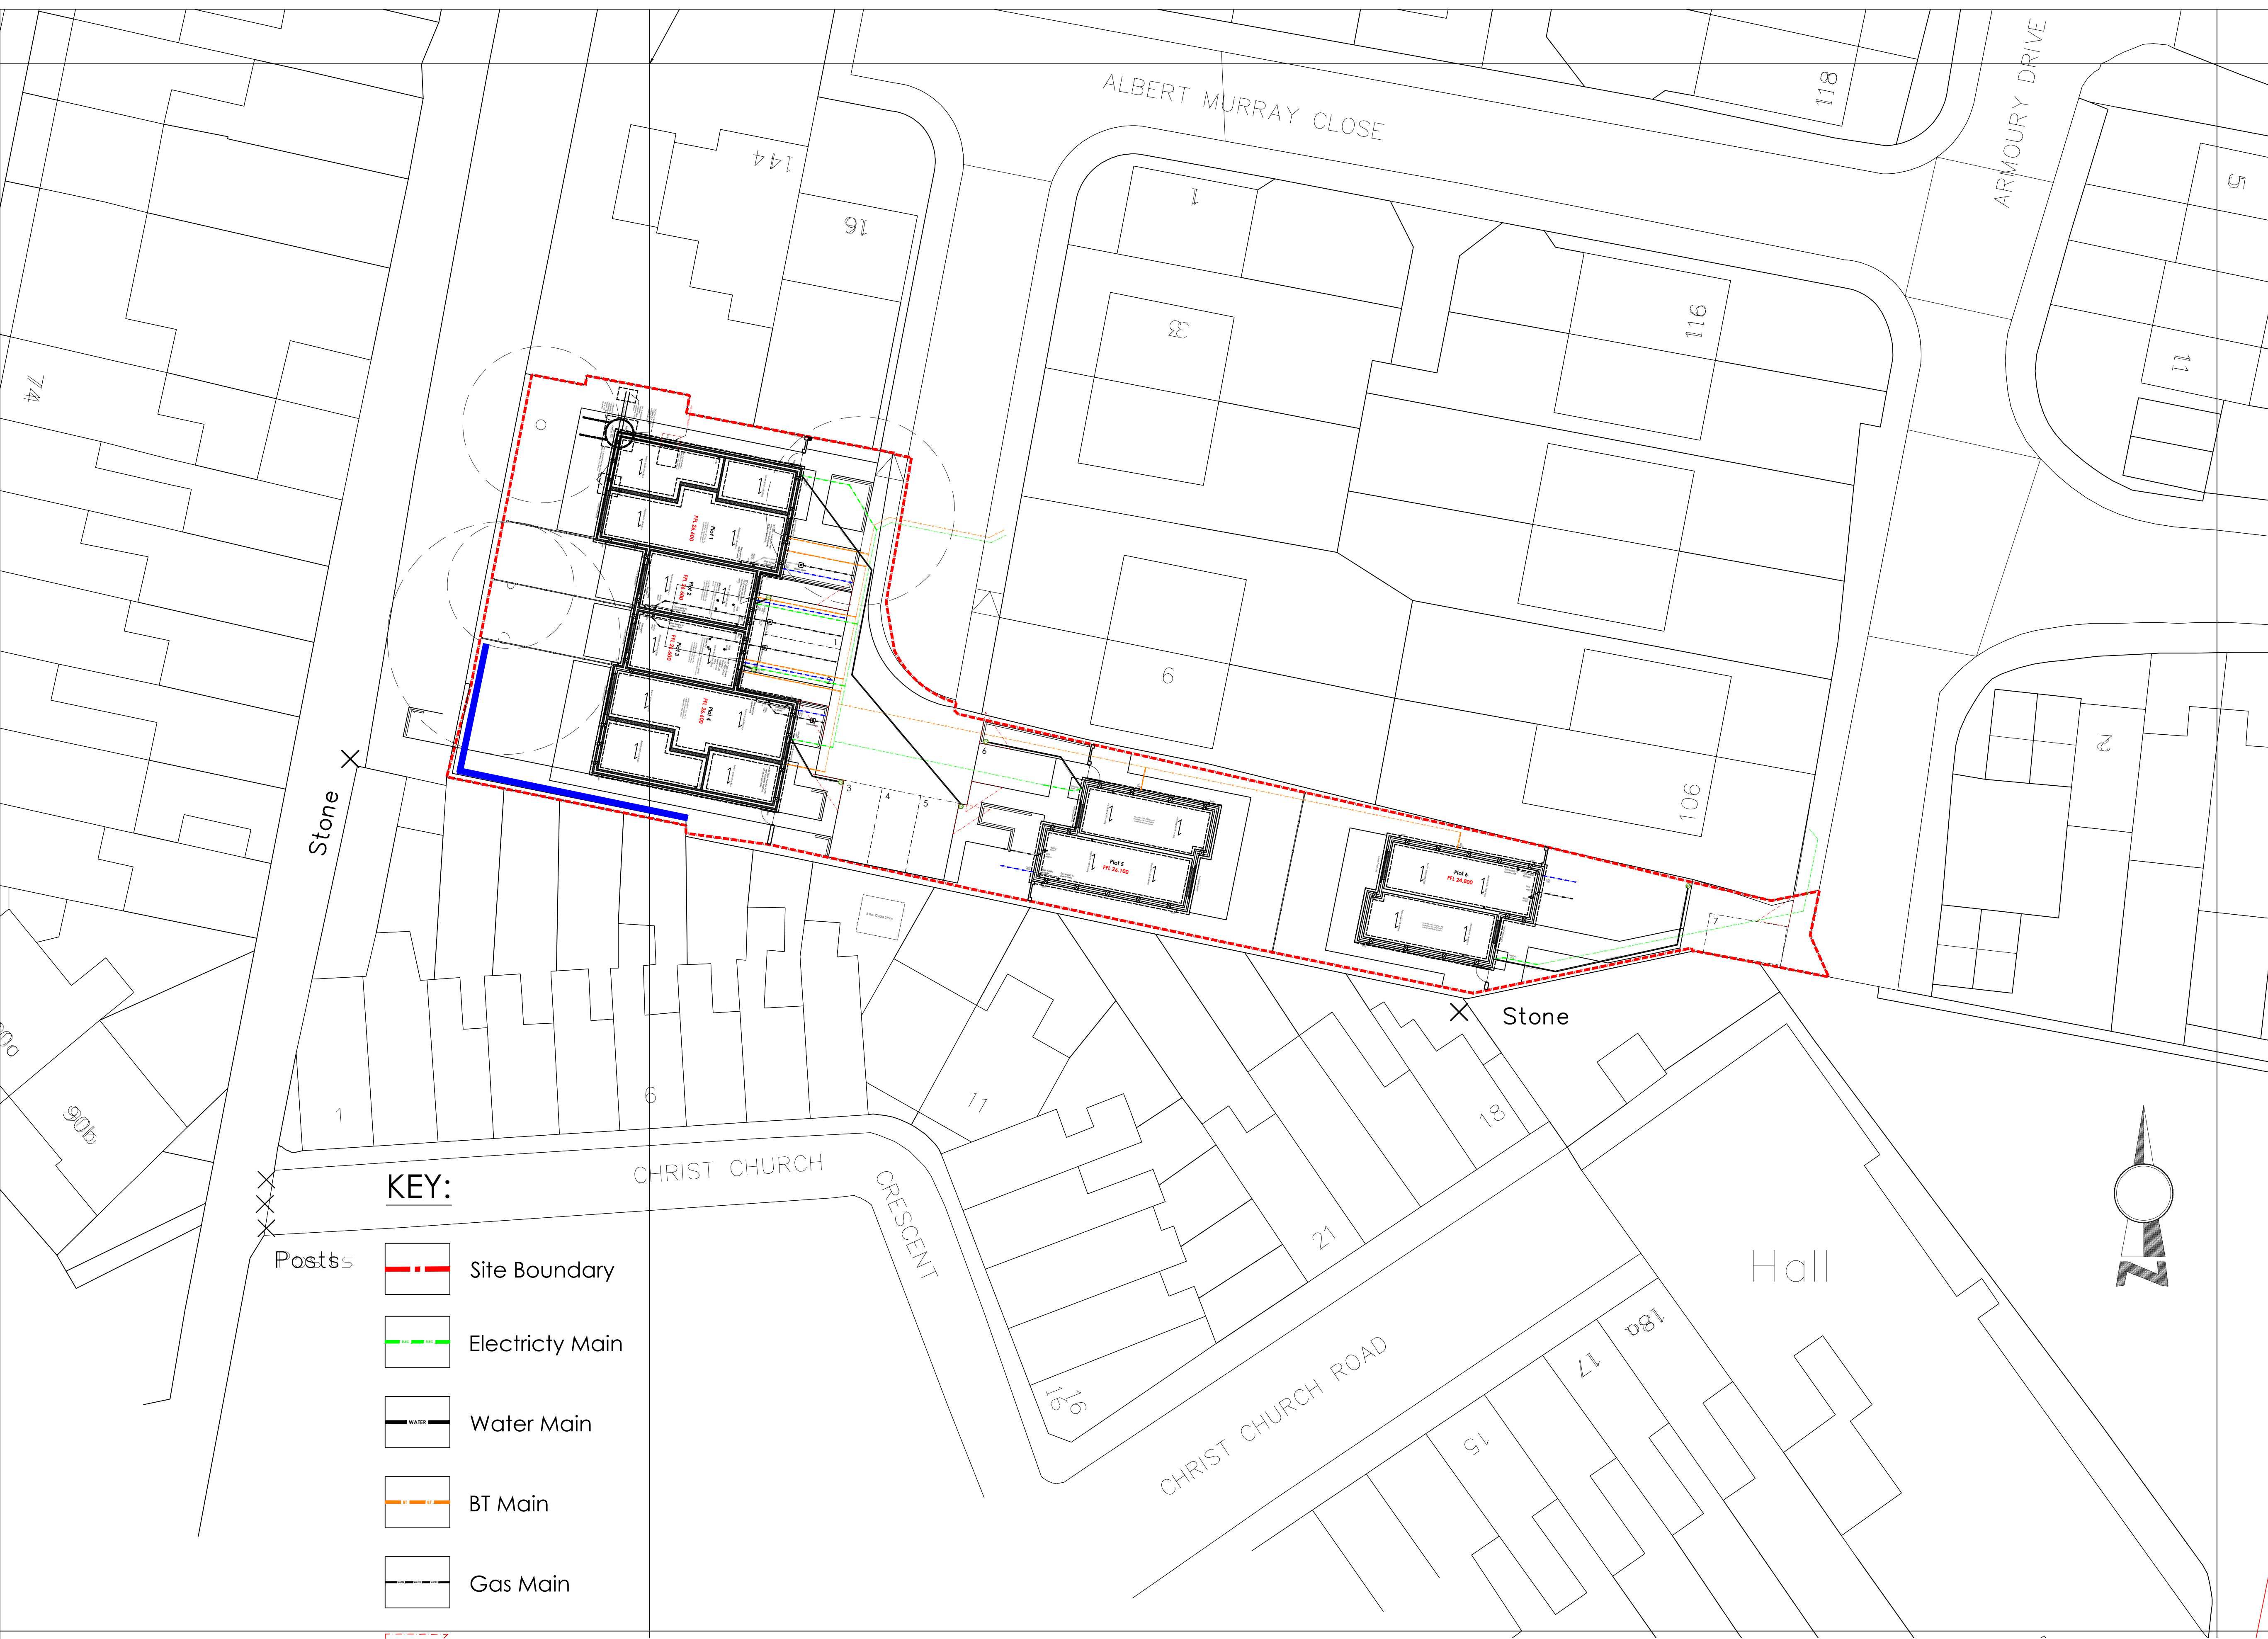

PROPOSED SITE LAYOUT PLAN ~ SUBSTRUCTURE LAYOUT PLANS

Z:\2022\2202 - Armoury Drive\3.0 Client\3.1 Client\Longley Group Logo Grey RGB.jpg

100mm @ A1

Scale 1:200

DRAWING STATUS:

CONSTRUCTION

GENERAL NOTES

1. DO NOT SCALE
2. All dimensions are in millimeters unless stated otherwise

C1E	Timber knee rail fencing added as planning.	RB	18/10/23
C1D	Ducting provision added for future EVCPs.	RB	04/04/23
C1C	Building moved 800mm North East	MG	03/02/23
C1B	Construction Issue - Title block amended.	RB	26/10/22
C1A	S.E FFL info added.	RB	31/08/22
C1-	Construction Issue. Additional foot path added/footpath amended around car parking spaces between the flats and bungalows to comply as Building control's comments & to accommodate the addition of the communal cycle store as per planner's comments. Visibility plays correctly repositioned as council planners comments.	RB	05/08/22
REV	AMENDMENTS	BY	DATE

design lab

Architectural Design Lab Ltd.
Lombard House
12 - 17 Upper Bridge Street
Canterbury
Kent
CT1 2NF
Tel. no : 01227 634600
Email : mail@adl15.com

Drawn : MG Date : Jan 22

Scale : 1:200@A1 Checked : MG

Title :

PROPOSED SITE LAYOUT
SUBSTRUCTURE PLAN

Job : LAND AT ARMOURY DRIVE,
GRAVESEND, KENT, DA12 1NB

Drg. No : 2202-S-102 Rev : C1E

Dwg file name:

A1

Copyright Reserved
Architectural Design Lab Ltd.