



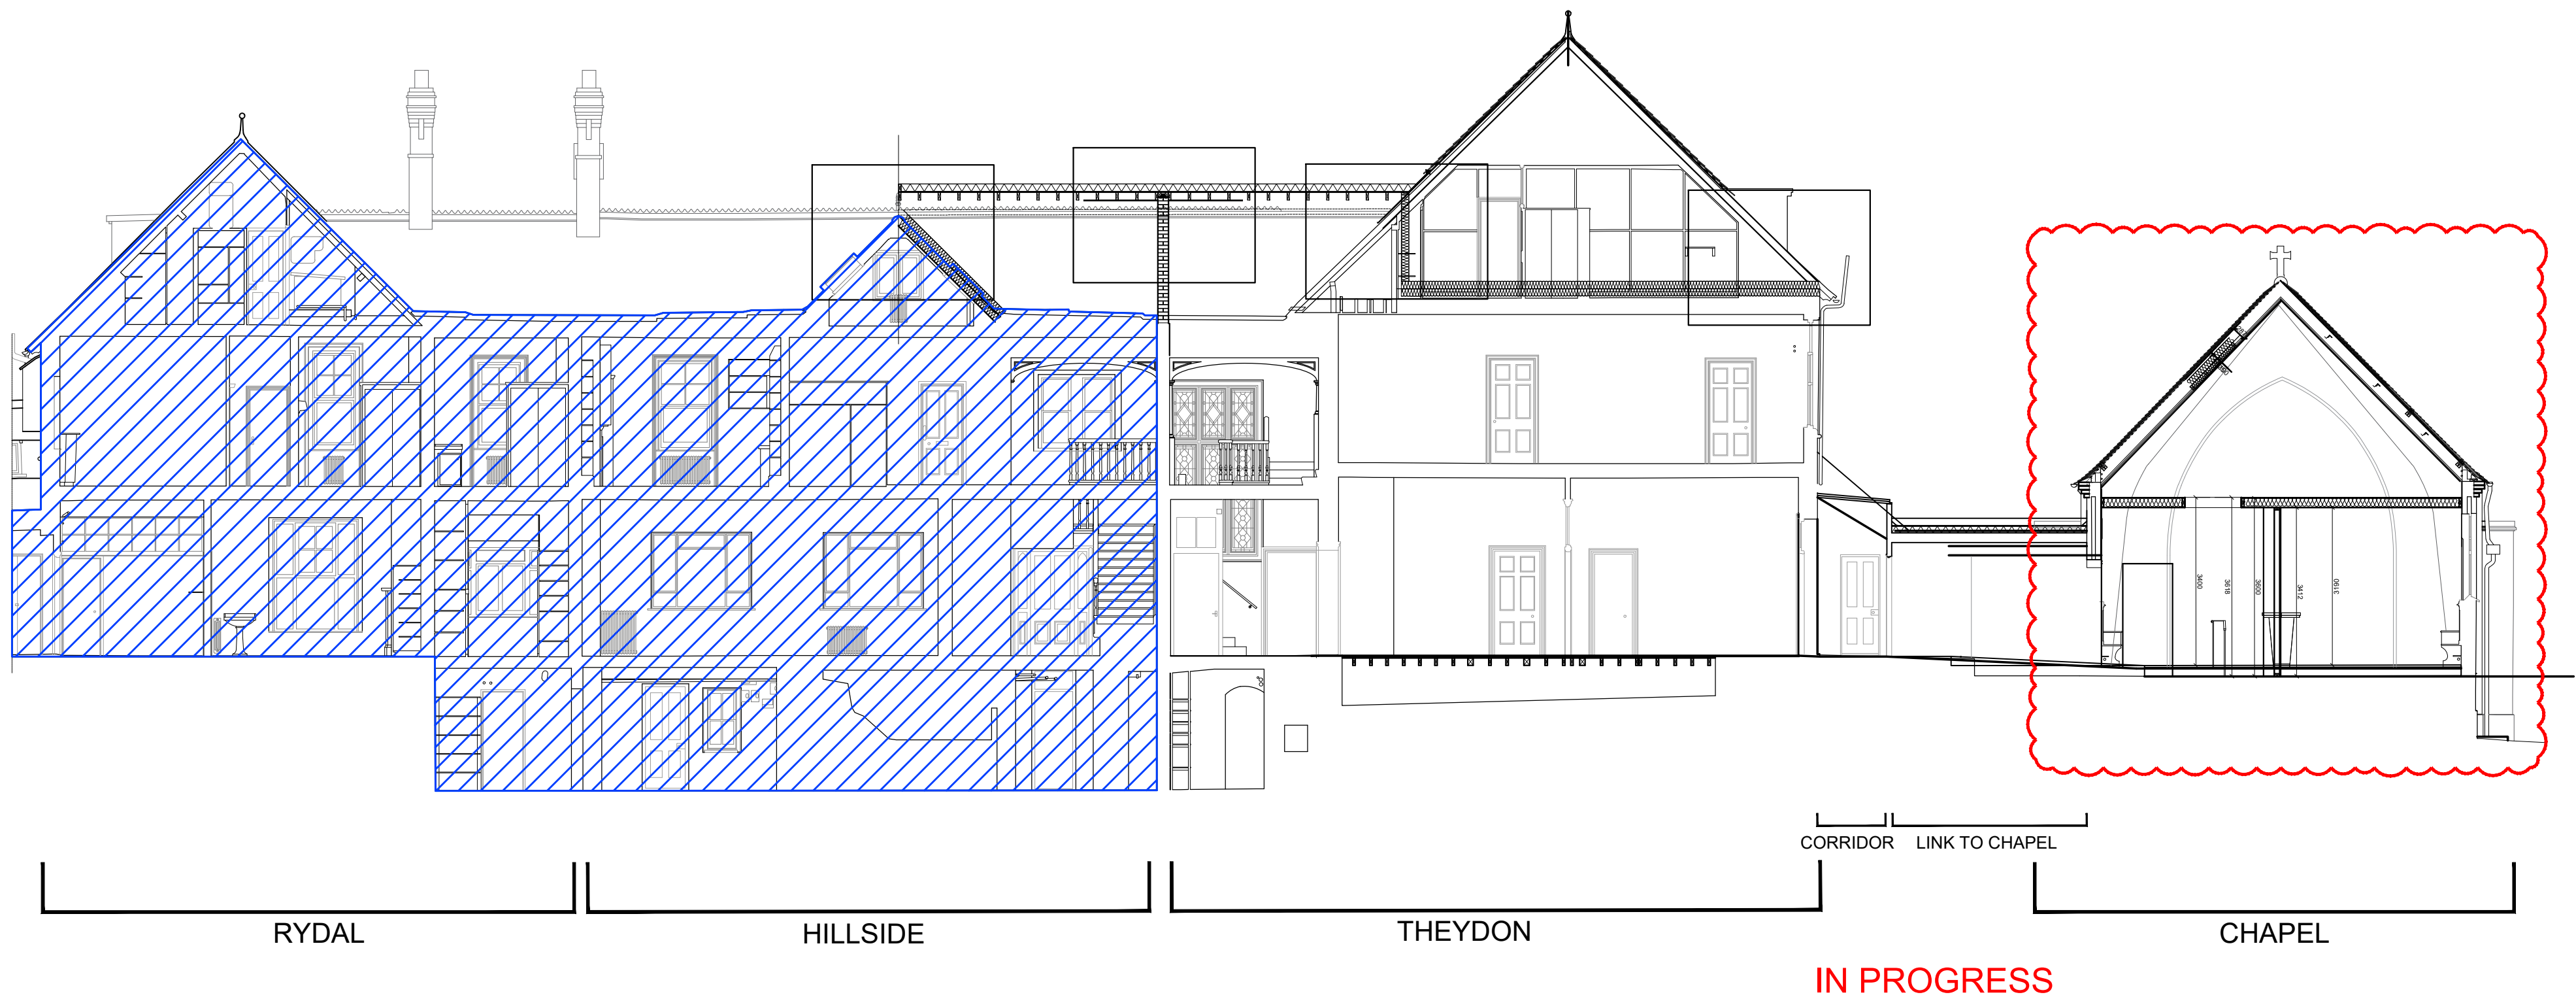

- NOTES
- BUILDING ELEMENT KEY
- B1 - Black EPDM single ply roofing membrane
 - B2 - Standing seam zinc roofing and cladding
 - B3T B3T Insulated render terracotta
 - B3W B3W - Insulated render white
 - B4 - Double glazed aluminum/timber composite windows and doors
 - B5 - Brise Soleil
 - B6 - Photovoltaic panels
 - B7 - Rooflights
 - B8 - Double glazed timber windows and doors
 - B9 - New brick walls

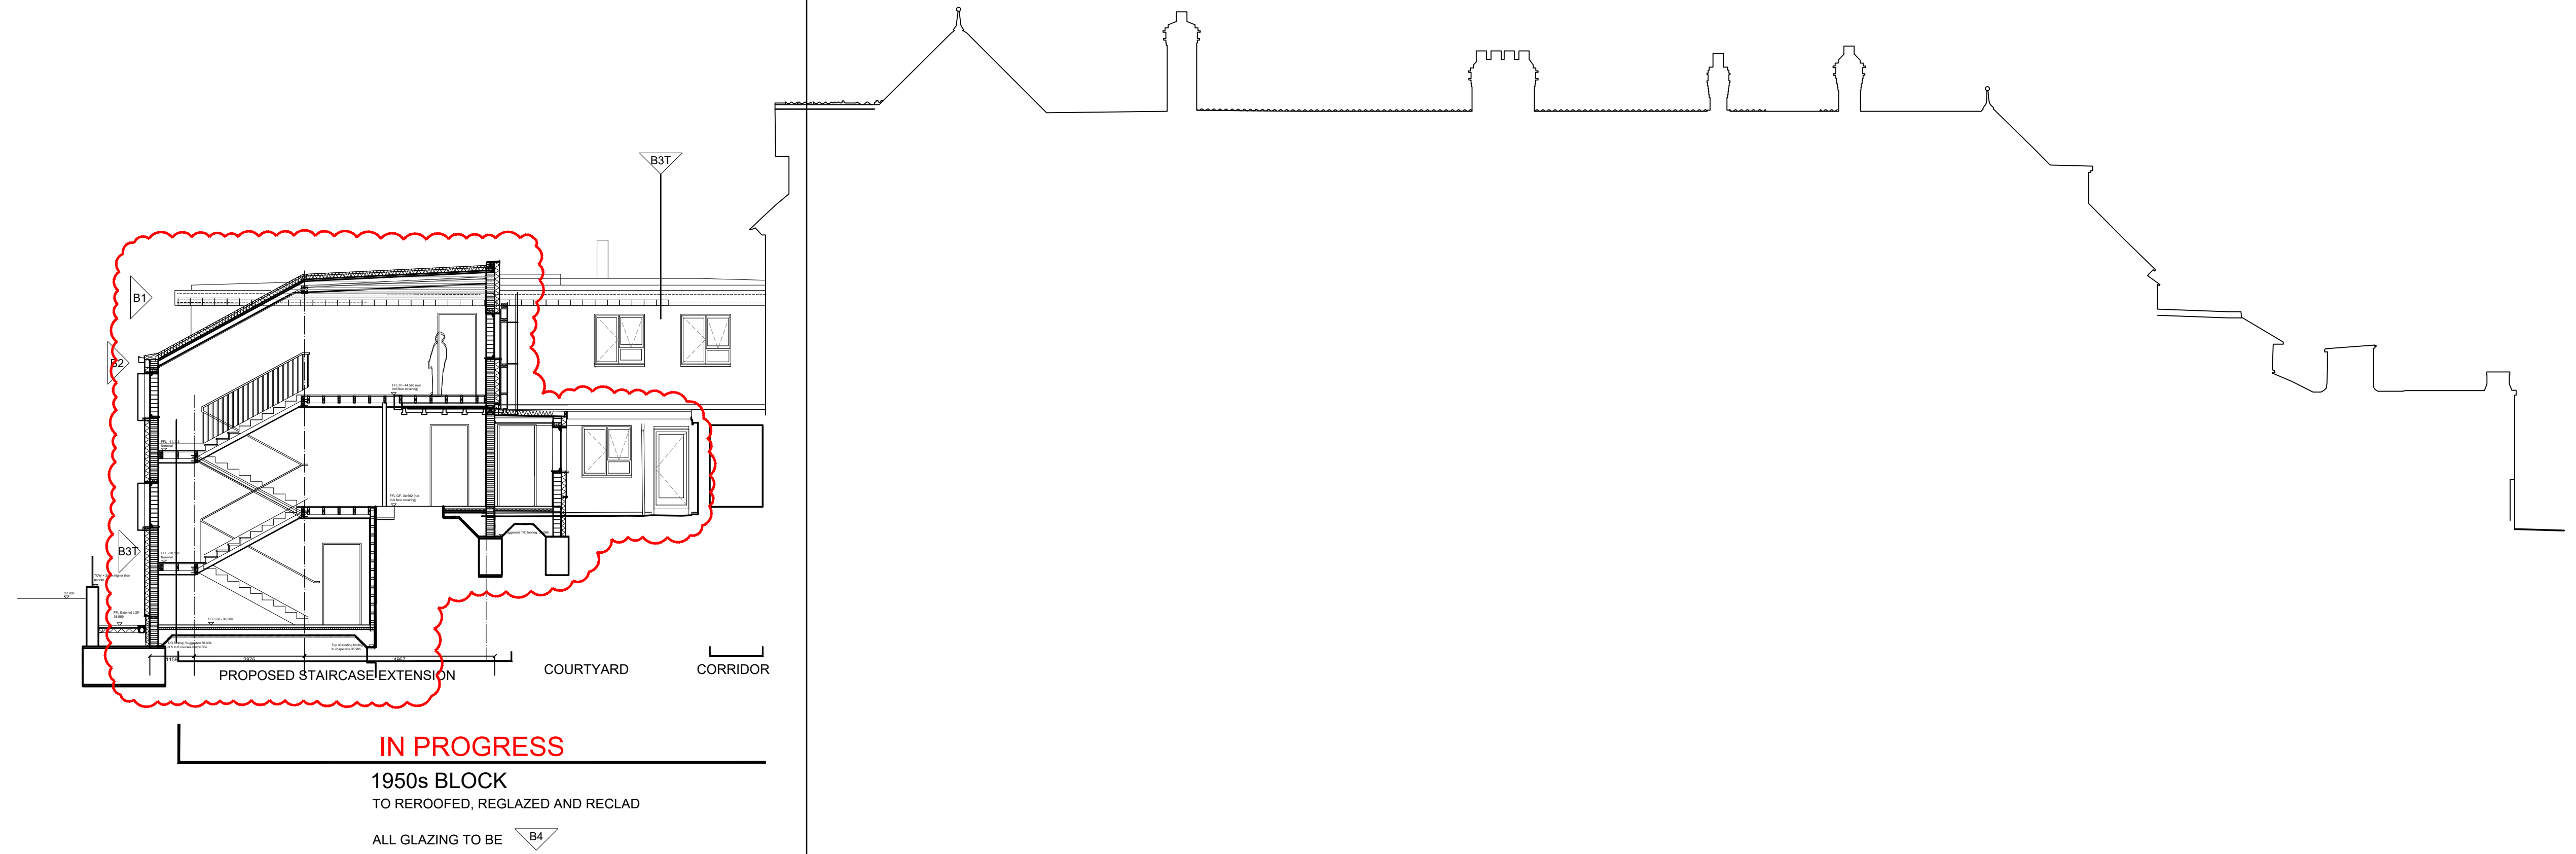

clayarchitecture
FOR PLANNING
ISSUE DATE: 31/07/24

B	23.06.12	HC	Design Development
A	15.12.23	CP	Design development
Rev.	Date	By	Notes
Copyright Clay Architecture Ltd			
All dimensions are to be verified by the contractor before commencing works			
Project			
CONVENT OF MERCY, GRAVESEND			
PROPOSAL FOR DOWNSIZING			
Client			
SISTERS OF MERCY			
Title			
PLANNING			
PROP'D SECTIONS / ELEVS 5 & 6			
Drawing No.			
5285/PL/142			
Revision			
C			
Date			
05/06/2023			
Drawn			
GEN			
Authorised			

Scale 1:100
@ A1 size
Date 05/06/2023
Drawn GEN
Authorised