



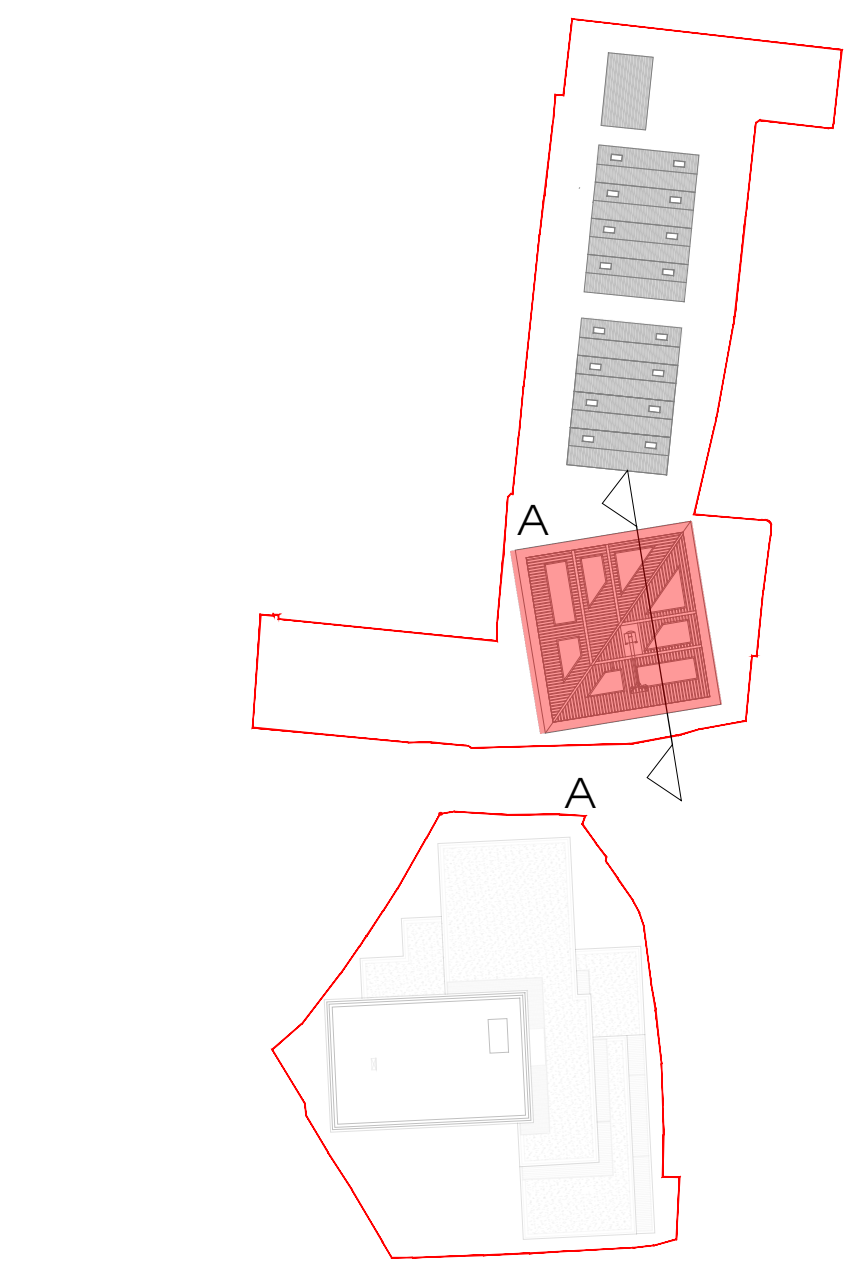

KEY PLAN  
1:1000 SCALE

NORTH

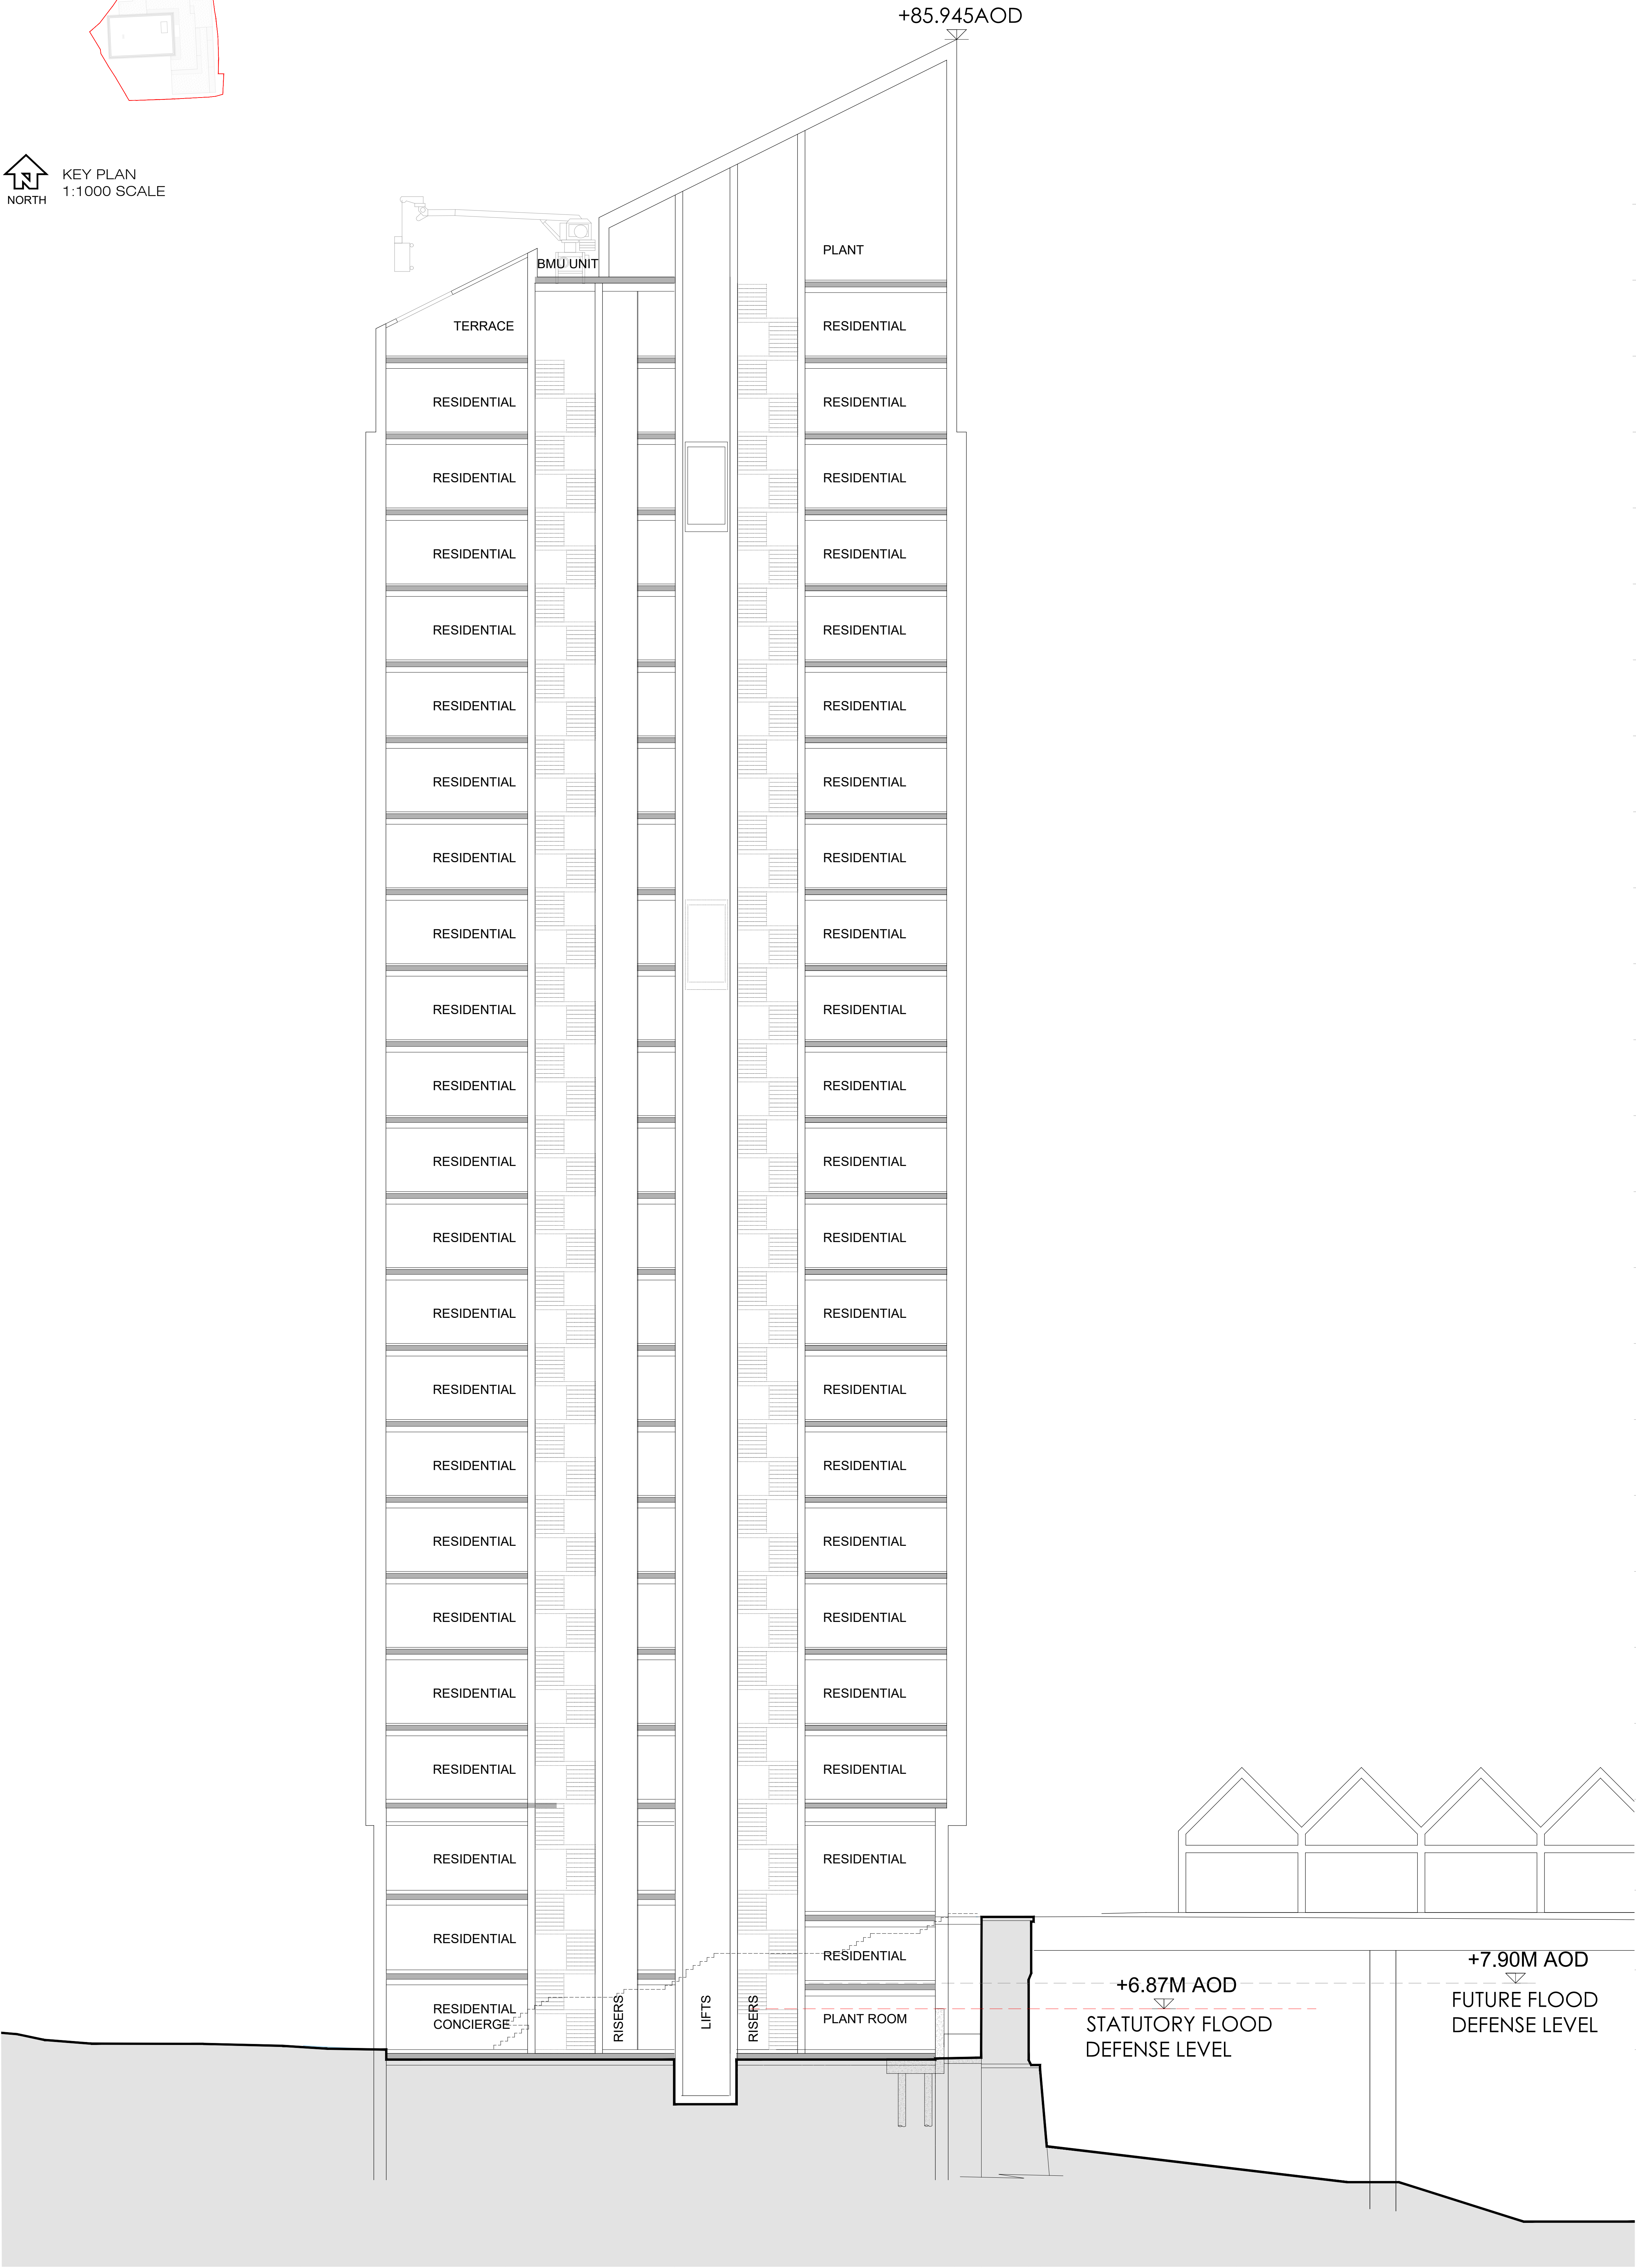

|            |              |
|------------|--------------|
| Level + 23 | FFL/SSL 79.3 |
| Level + 22 | FFL 76.28    |
| Level + 21 | FFL 73.23    |
| Level + 20 | FFL 70.18    |
| Level + 19 | FFL 67.13    |
| Level + 18 | FFL 64.08    |
| Level + 17 | FFL 61.30    |
| Level + 16 | FFL 57.98    |
| Level + 15 | FFL 54.93    |
| Level + 14 | FFL 51.88    |
| Level + 13 | FFL 48.83    |
| Level + 12 | FFL 45.78    |
| Level + 11 | FFL 42.73    |
| Level + 10 | FFL 39.68    |
| Level + 9  | FFL 36.630   |
| Level + 8  | FFL 33.58    |
| Level + 7  | FFL 30.53    |
| Level + 6  | FFL 27.48    |
| Level + 5  | FFL 24.43    |
| Level + 4  | FFL 21.38    |
| Level + 3  | FFL 18.33    |
| Level + 2  | FFL 15.28    |
| Level + 1  | FFL 11.63    |
| Level + 0  | FFL 8.43     |
| Level -1   | FFL 5.23     |

BLOCK: West Street Tower  
SECTION: A

0 1 2 3 4 5M

CLIFTON SLIPWAYS, GRAVESEND  
WEST STREET TOWER - SECTION A

This drawing is the copyright of **guy hollaway** architects and should not be copied, reproduced or used in any way without written consent. All Rights Reserved.  
All dimensions are to be checked on site prior to fabrication and the Architect should be notified of any discrepancy.  
Do not scale from this drawing

|                                           |
|-------------------------------------------|
| Revisions                                 |
| P2 Update to FFL and Flood Defense Levels |
| P3 General amendments                     |
| P4 Minor Amendments                       |
| P5 Minor Amendments                       |

|             |
|-------------|
| LC 11.02.20 |
| AA 22.03.23 |
| AA 26.03.23 |
| AA 04.04.23 |

|         |                                   |
|---------|-----------------------------------|
| Project | Clifton Slipways, Gravesend, Kent |
| Client  | Quinn Estates                     |
| Title   | West Street Tower - Section A     |
| Status  | PLANNING                          |

Scale: 1/40 | 1:100 Date: June 2019 Drawn: LC Check: JAR

**guy hollaway**  
London | Fourth Floor | 251 Parkville Road | London | N10 9HG  
T: +44 (0) 20 7014 4800 | F: +44 (0) 20 7014 4801 | E: info@guyhollaway.co.uk | W: www.guyhollaway.co.uk

Project Number: 18.137.220.00  
Drawing Number: 18.137.220.00  
Revision: P5