


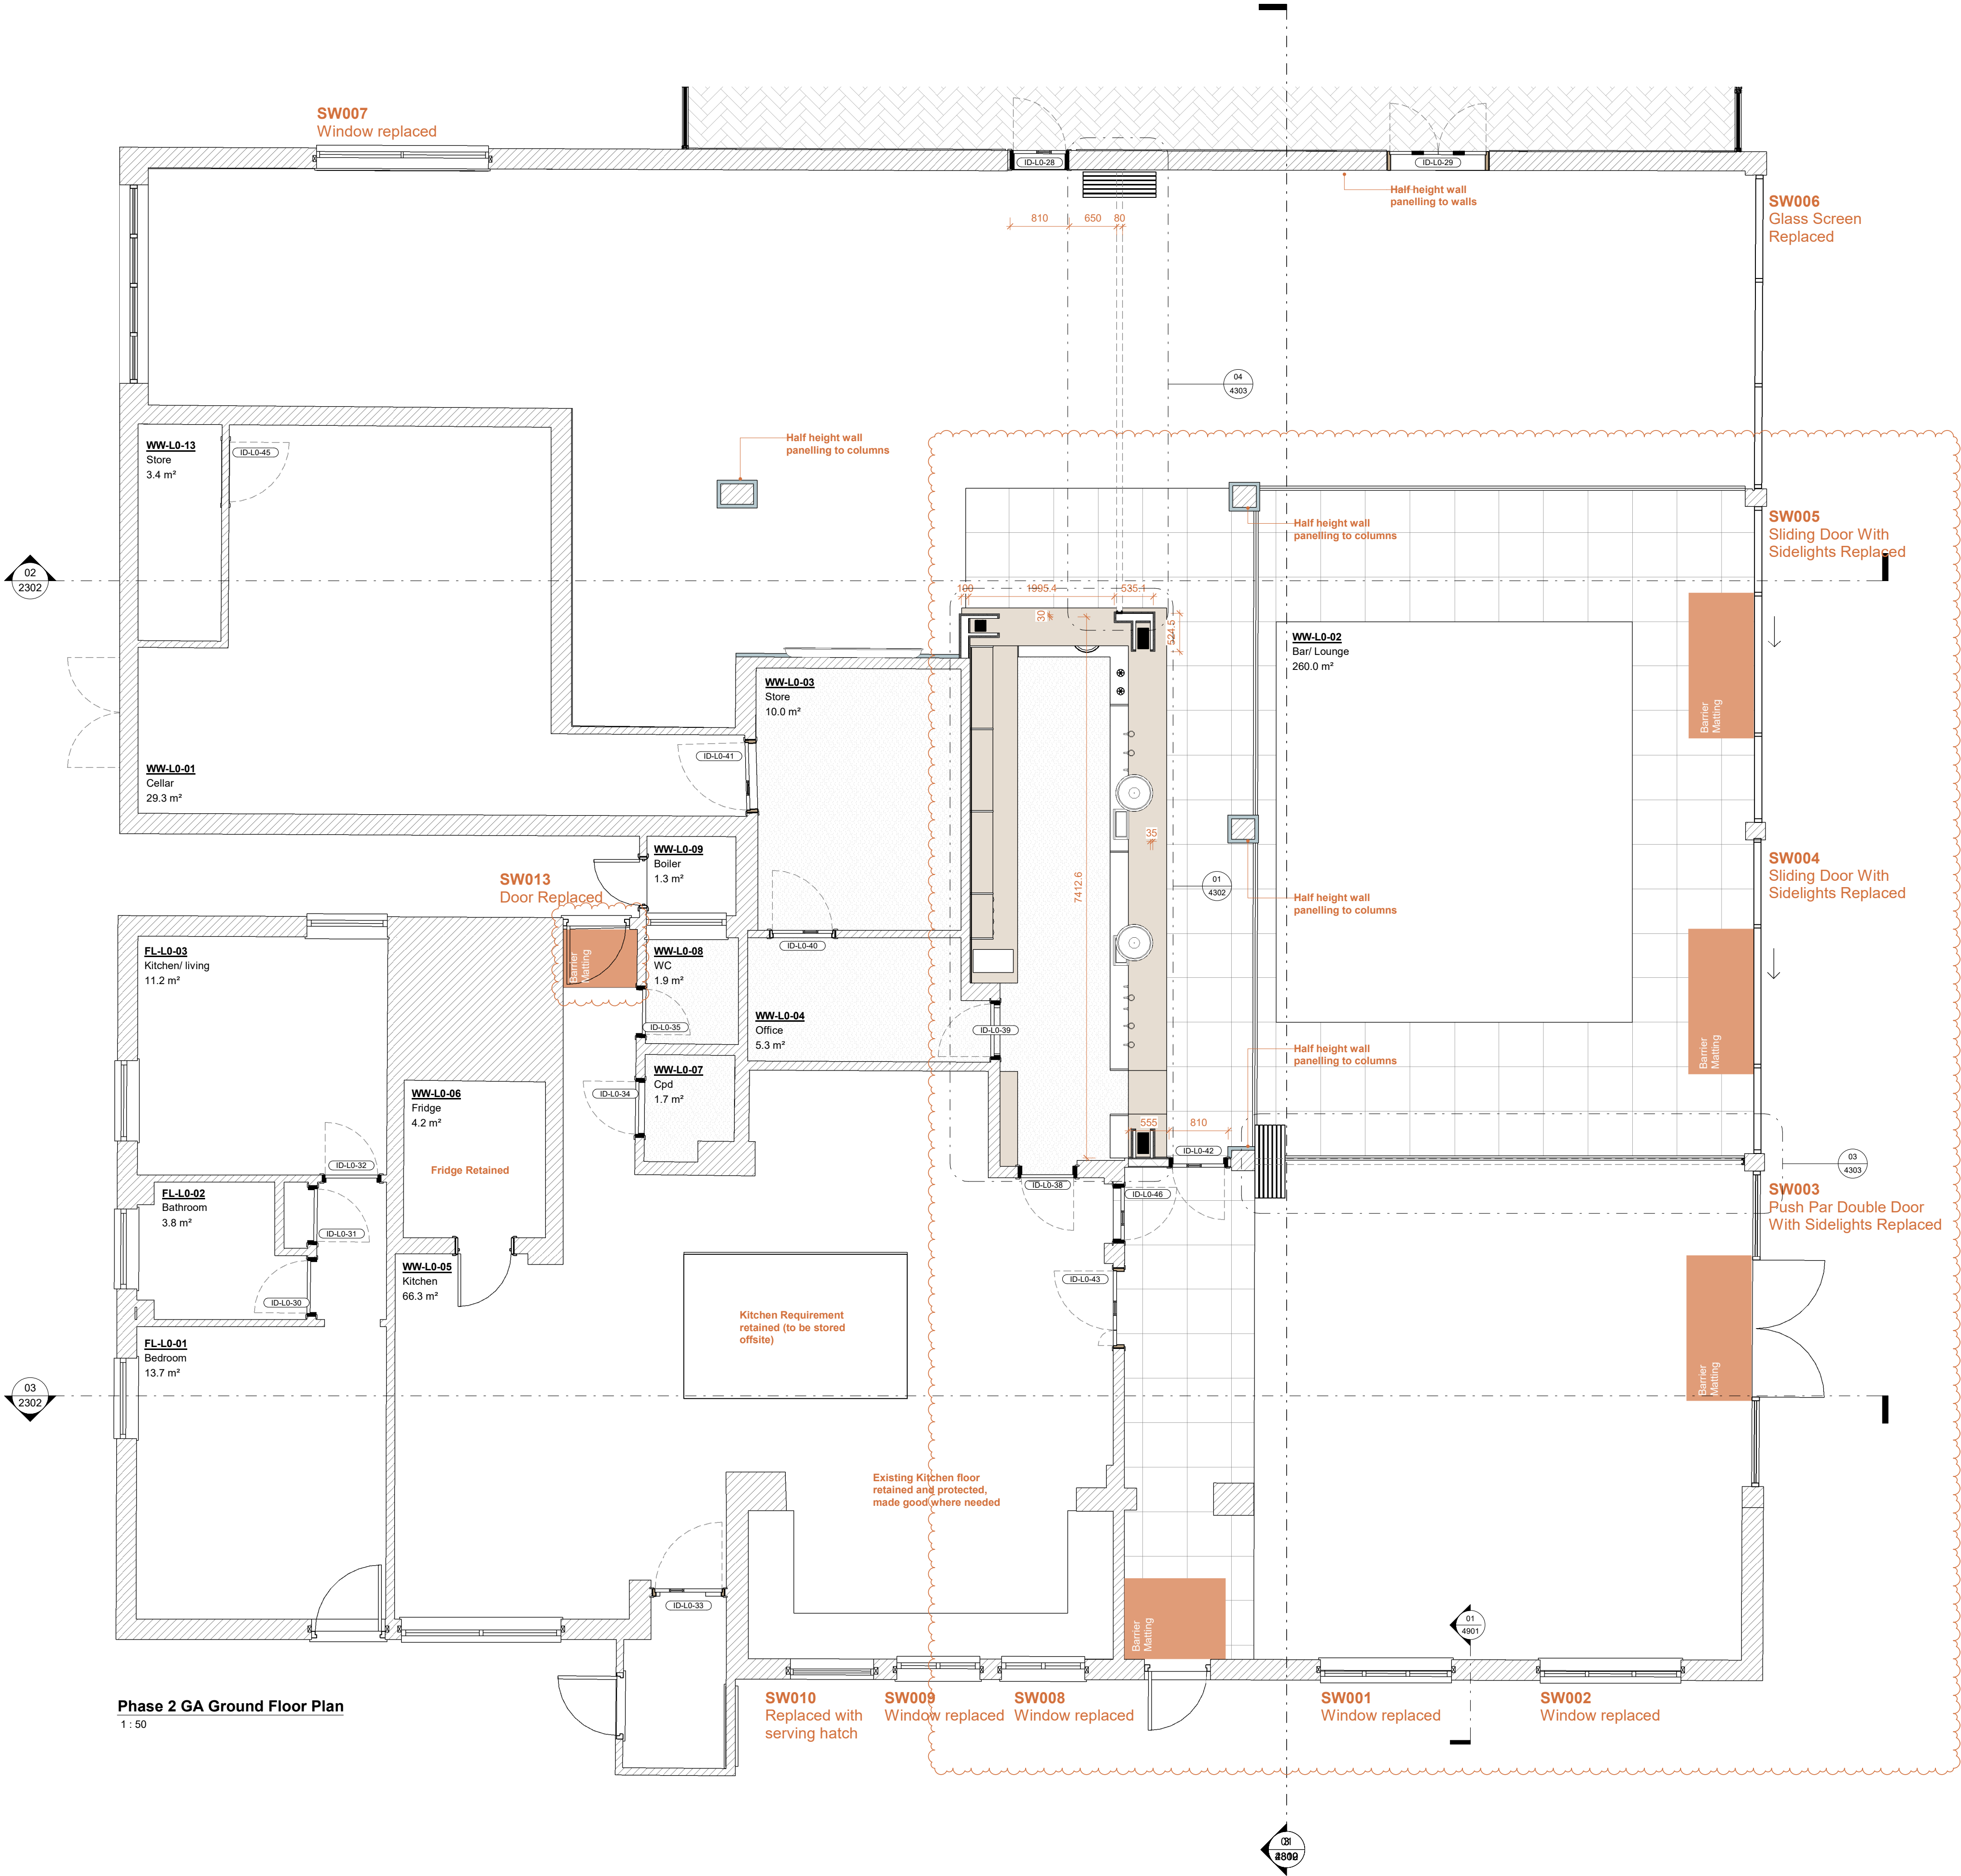

Phase 2 GA Ground Floor Plan
1 : 50

PLEASE NOTE


FOR CONSTRUCTION PURPOSES USE ONLY FIGURED DIMENSIONS. THIS DRAWING MUST ALWAYS BE READ IN CONJUNCTION WITH ALL RELEVANT PROJECT DETAILS. ALL DIMENSIONS MUST BE CHECKED ON SITE PRIOR TO COMMENCEMENT. PLEASE REPORT ANY DISCREPANCY TO THE ARCHITECT OR CONTRACT ADMINISTRATOR

© COPYRIGHT HMY 2024

Revisions

P01	2025.06.19	RP	First Issue
P02	2025.07.25	GR	Drawing updated in line with client feedback
P03	2025.09.02	RP	Revised door information
P04	2025.10.01	RP	Store removed, Bar updated
C01	2025.10.15	RP	Construction Issue
C02	2025.11.18	RP	Phase 2 doors amended to site dims
C03	2026.02.03	RP	Window & door tags updated
C04	2026.03.10	RP	Floor finishes amended

1:50

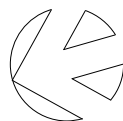

Drawing						Scale @ A1	
Phase 2 GA Ground Floor Plan						1 : 50	
Project Client						Purpose of Issue	
Mid Kent Golf Club Ltd						Information	
Project						Status	Revision
03148	HMY	P2CD	WWL0	DP	A	1305	C04

(03148-HMY-P2CD-WWL0-DP-A-1305-C04-Phase 2 GA Ground Floor Plan)

HMY
HazelMcCormackYoung LLP/
Chartered Architects/

Offices in Tunbridge Wells & Dover/
T 01892 515 311/ www.hmy.uk.com