


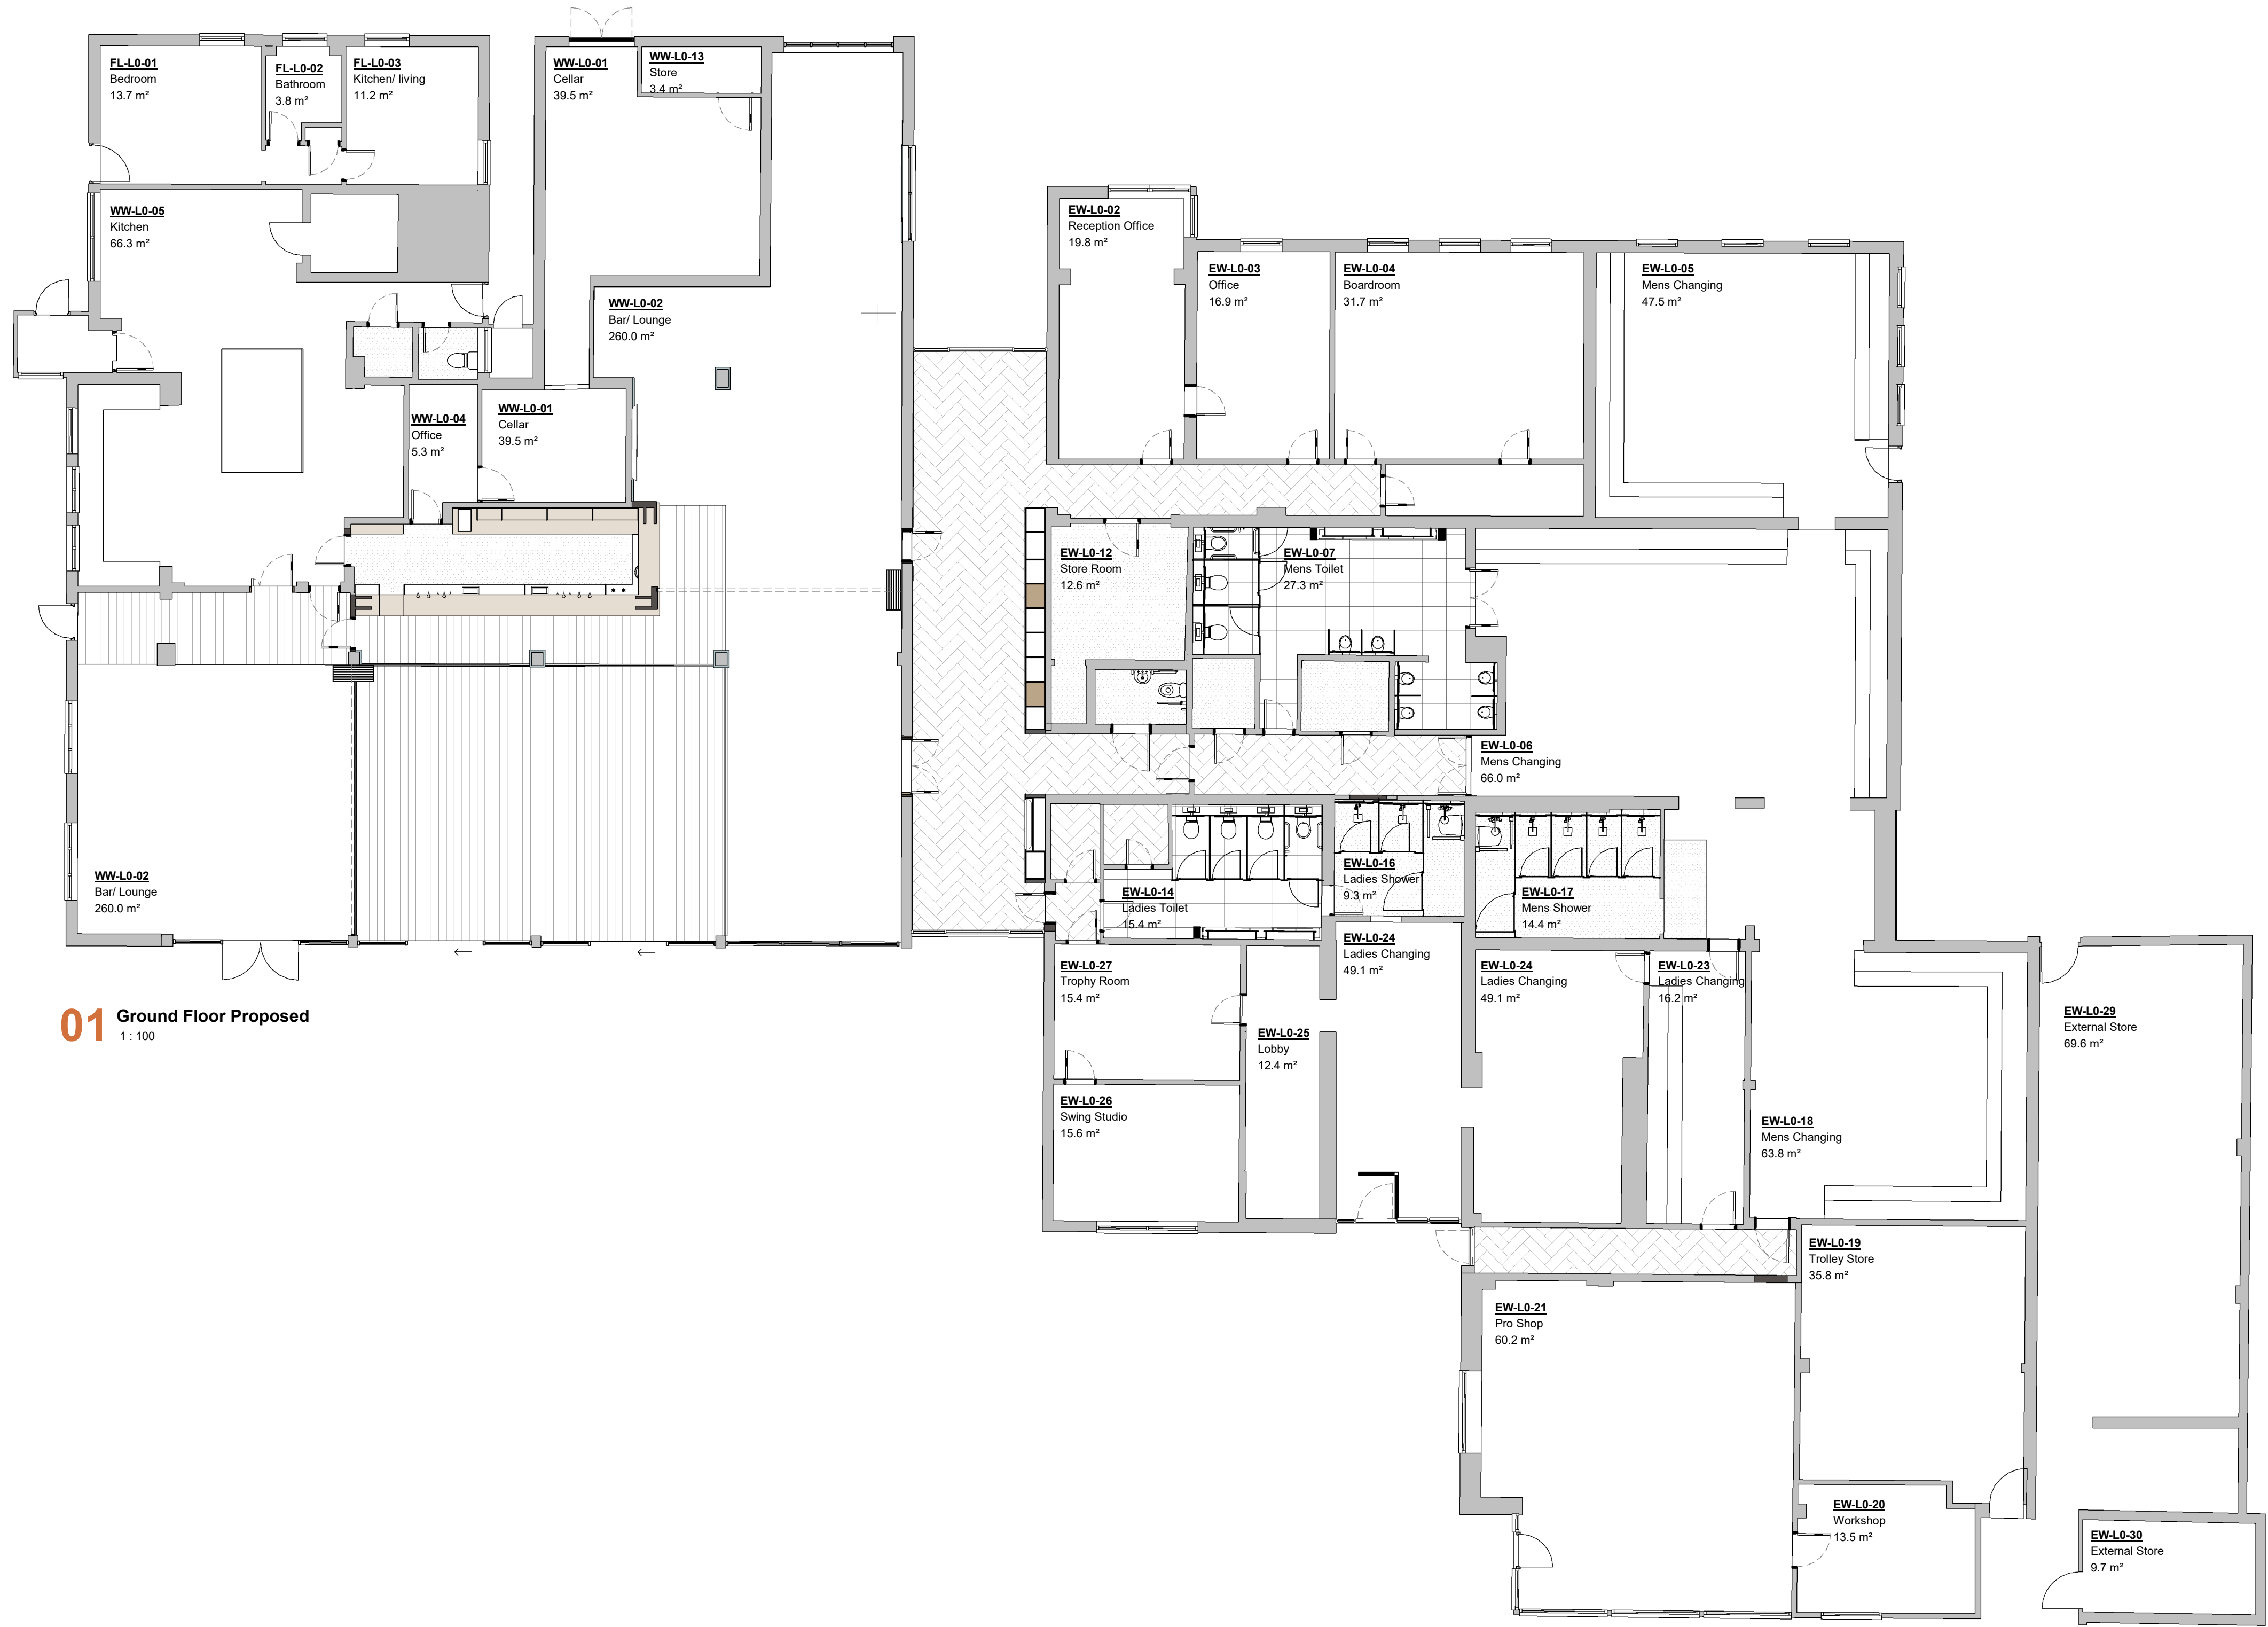

01 Ground Floor Proposed
1 : 100



PLEASE NOTE

FOR CONSTRUCTION PURPOSES USE ONLY FIGURED DIMENSIONS. THIS DRAWING MUST ALWAYS BE READ IN CONJUNCTION WITH ALL RELEVANT PROJECT DETAILS. ALL DIMENSIONS MUST BE CHECKED ON SITE PRIOR TO COMMENCEMENT. PLEASE REPORT ANY DISCREPANCY TO THE ARCHITECT OR CONTRACT ADMINISTRATOR.

Revisions
P01 2025.05.06 RP First Issue

© COPYRIGHT HMY 2024 DRAWING DATE 05/06/26

1:100

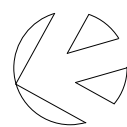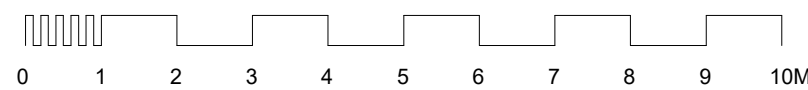

Drawing							Scale @ A1	
Proposed Ground Floor Plan							1 : 100	
Project/ Client							Purpose of Issue	
Mid Kent Golf Club							Information	
Mid Kent Golf Club Ltd								
Project	Originator	Func. Break	Spatial Break	Form	Discipline Number	Status	Revision	
03148	HMY	P2PD	ZZLO	DP	A 0131		P01	
(03148-HMY-P2PD-ZZLO-DP-A-0131-P01-Proposed Ground Floor Plan)								

HMY
HazelMcCormackYoung LLP/
Chartered Architects/
Offices in Tunbridge Wells & Dover/
T 01892 515 311 / www.hmy.uk.com