


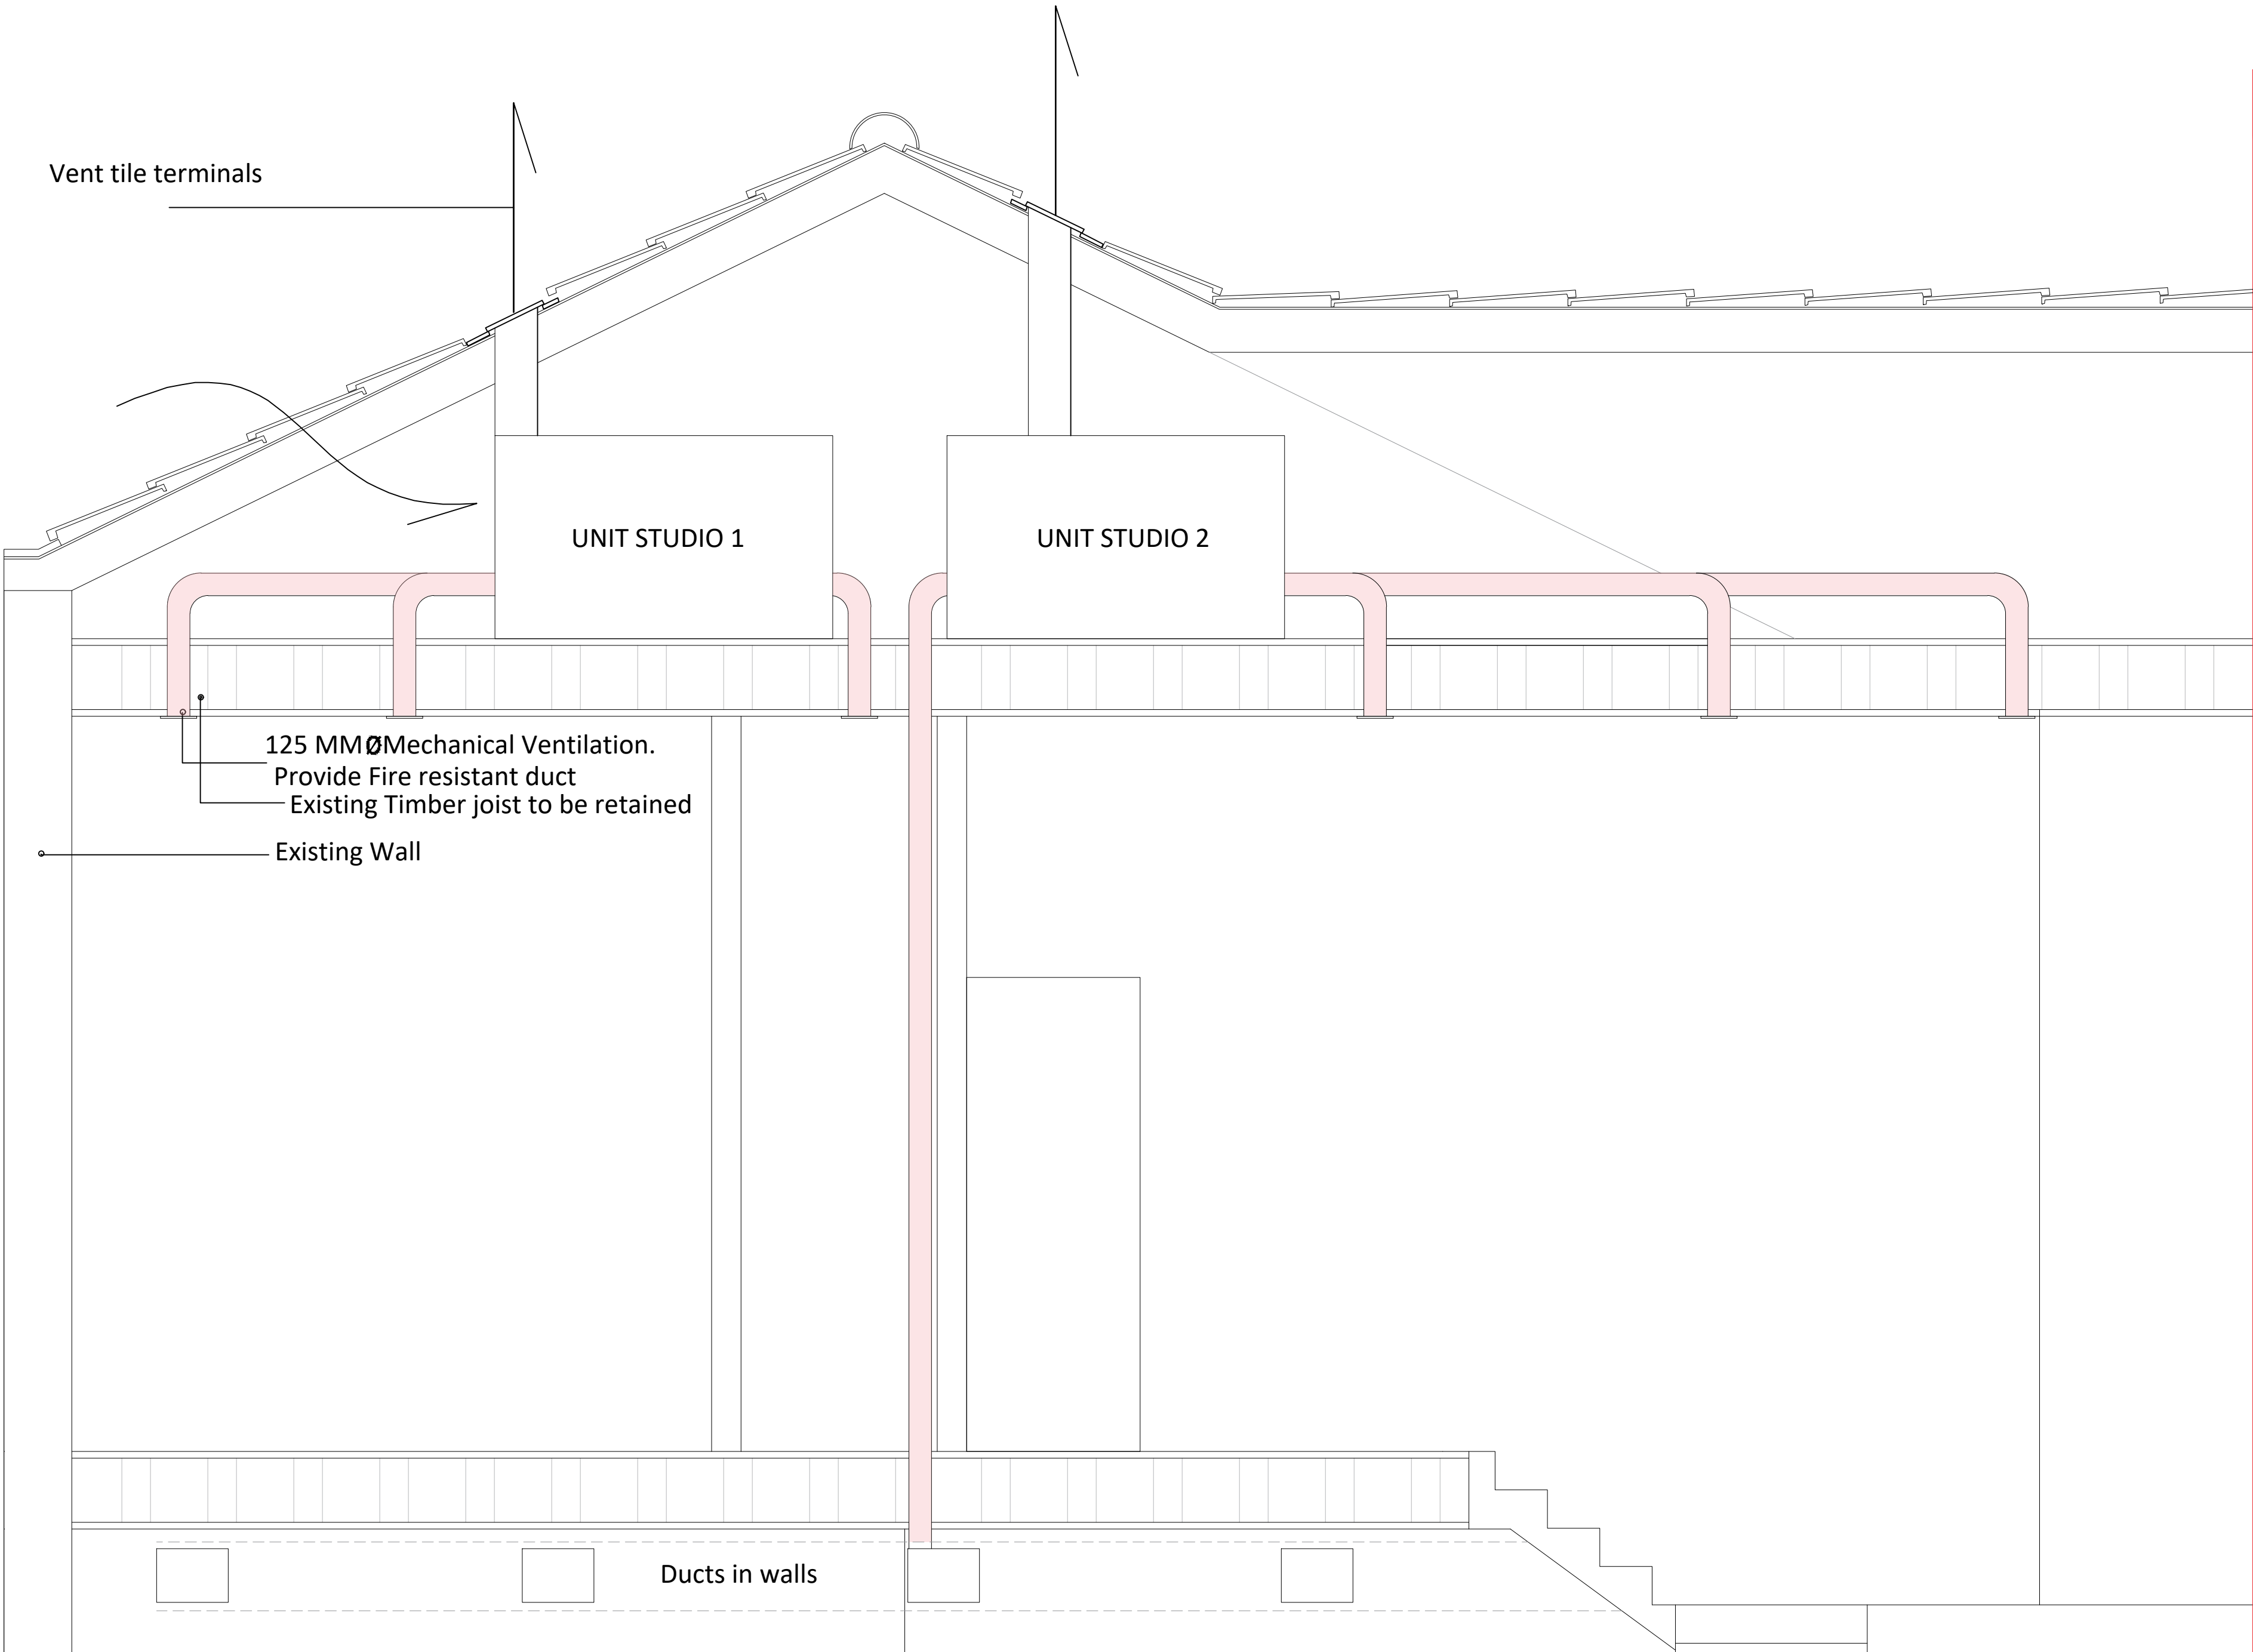

Vent tile terminals

UNIT STUDIO 1

UNIT STUDIO 2

125 MM Ø Mechanical Ventilation.
Provide Fire resistant duct
Existing Timber joist to be retained

Existing Wall

Ducts in walls

MVHR detail

Notes:

- Do not scale from this drawing.
- All dimensions to be verified on site and is in mm.
- Builder to verify all dimensions, heights and levels prior to commencement of work.
- All documents shall be checked to ensure that they are compatible by the contractor before construction commences. In the event of apparent ambiguity or contradiction the engineer and/ or architect shall be notified immediately.
- The contractor in preparing his estimate shall visit the site and acquaint himself with the problems involved .
- The contractor shall issue all statutory notices to the local Authority during progress and completion of works.

1:20 0 0.2 0.4 0.6 0.8 1

A	-	-	-/-/-
REV:	DESCRIPTION:	BY:	DATE:

STATUS: PLANNING

 **GILL
STERLING**

Whitehall Place
47 The Terrace,
Gravesend, Kent
DA12 2DL
01474 247 787
info@barronedwards.co.uk
www.barronedwards.co.uk

SITE: 157-158 Milton Road
Gravesend
Kent
DA12 2RG

TITLE: MVHR Detail

SCALE AT A2: 1:100	DATE: 25.01.24	DRAWN: HH
PROJECT NO: 230222	DRAWING NO: 007	REVISION: A