


Tree Data Schedule

Reference C = Group U = Hedge	Age & Species	Height (m)	Crown Diameter (m)	Crown Spread (m)	W	N	E	Scaled Tree Diagram (m)	Notes	Recommendations (dependent of any development proposals)		Vigour	Amenity Value	
										Priority	Inspect Free (yrs)		Physiological Condition	Life Expectancy (yrs) Retention Category
T1	Semi-Mature Hawthorn <i>Crataegus monogyna</i>	6	2	33	3.5	4			Forms: Multi-stemmed at 2m with a slightly unbalanced crown. Multiple pruning wounds due to crown reduction. Defects: Significant pruning wounds with early decay at crown break.	No action required.	n/a	3	Moderate Good Fair	Moderate 10-20 C
T2	Early-Mature Cherry <i>Prunus</i> sp.	7	2.5	56	5	4.5	6		Forms: Multi-stemmed at 2m with a slightly unbalanced crown. Occasional pruning wounds due to crown lifting. Defects: Minor to significant deadwood throughout crown. Significant pruning wound to scaffold branch 2.3m above ground level (western side). Included bark unions at stem and branch junctions. Encroaching street light.	No action required.	n/a	1, 5	Low Poor Fair	Moderate 10-20 C
T3	Early-Mature Box Elder <i>Acer negundo</i>	11	2	57	7	8	9		Forms: Multi-stemmed at 3m with a slightly unbalanced crown and slightly leaning. Occasional pruning wounds due to crown lifting. Defects: Significant pruning wound 5.5m above ground level with decay pocket forming (branch overhangs parking space.) Significant deadwood and dead branch stubs (low occupancy area). Significant wound to branch c. 4m above ground level with decay (low occupancy area).	No action required.	n/a	3	Moderate Fair Fair	Moderate 40+ B -
G4	Semi-Mature Lawson Cypress <i>Chamaecyparis lawsoniana</i>	av 9	av 0	av 35	av 2	av 3.5	av 4		Forms: Group of close growing specimens. No evidence of significant pruning. No significant defects observed. Vegetation prevented detailed inspection. Ivy prevented detailed inspection.	No action required.	n/a	3	Moderate Good Good	Moderate 40+ B -
T5	Early-Mature Elder <i>Sambucus nigra</i>	5.5	2	36	4	4	3		Forms: Multi-stemmed at 0.5m with an unbalanced crown. No evidence of significant pruning. No significant defects observed. Recorded stem diameter is equivalent for 4 stems (11cm, 12cm, 20cm, 25cm). Vegetation prevented detailed inspection.	No action required.	n/a	3	Moderate Good Good	Low 40+ C
G6	Semi-Mature Elder <i>Sambucus nigra</i>	av 5	av 0.5	av 12	av 3	av 3	av 2		Forms: Two close growing specimens. No evidence of significant pruning. No significant defects observed. Vegetation prevented detailed inspection.	No action required.	n/a	3	Moderate Good Good	Low 40+ C

Photographs 1-6

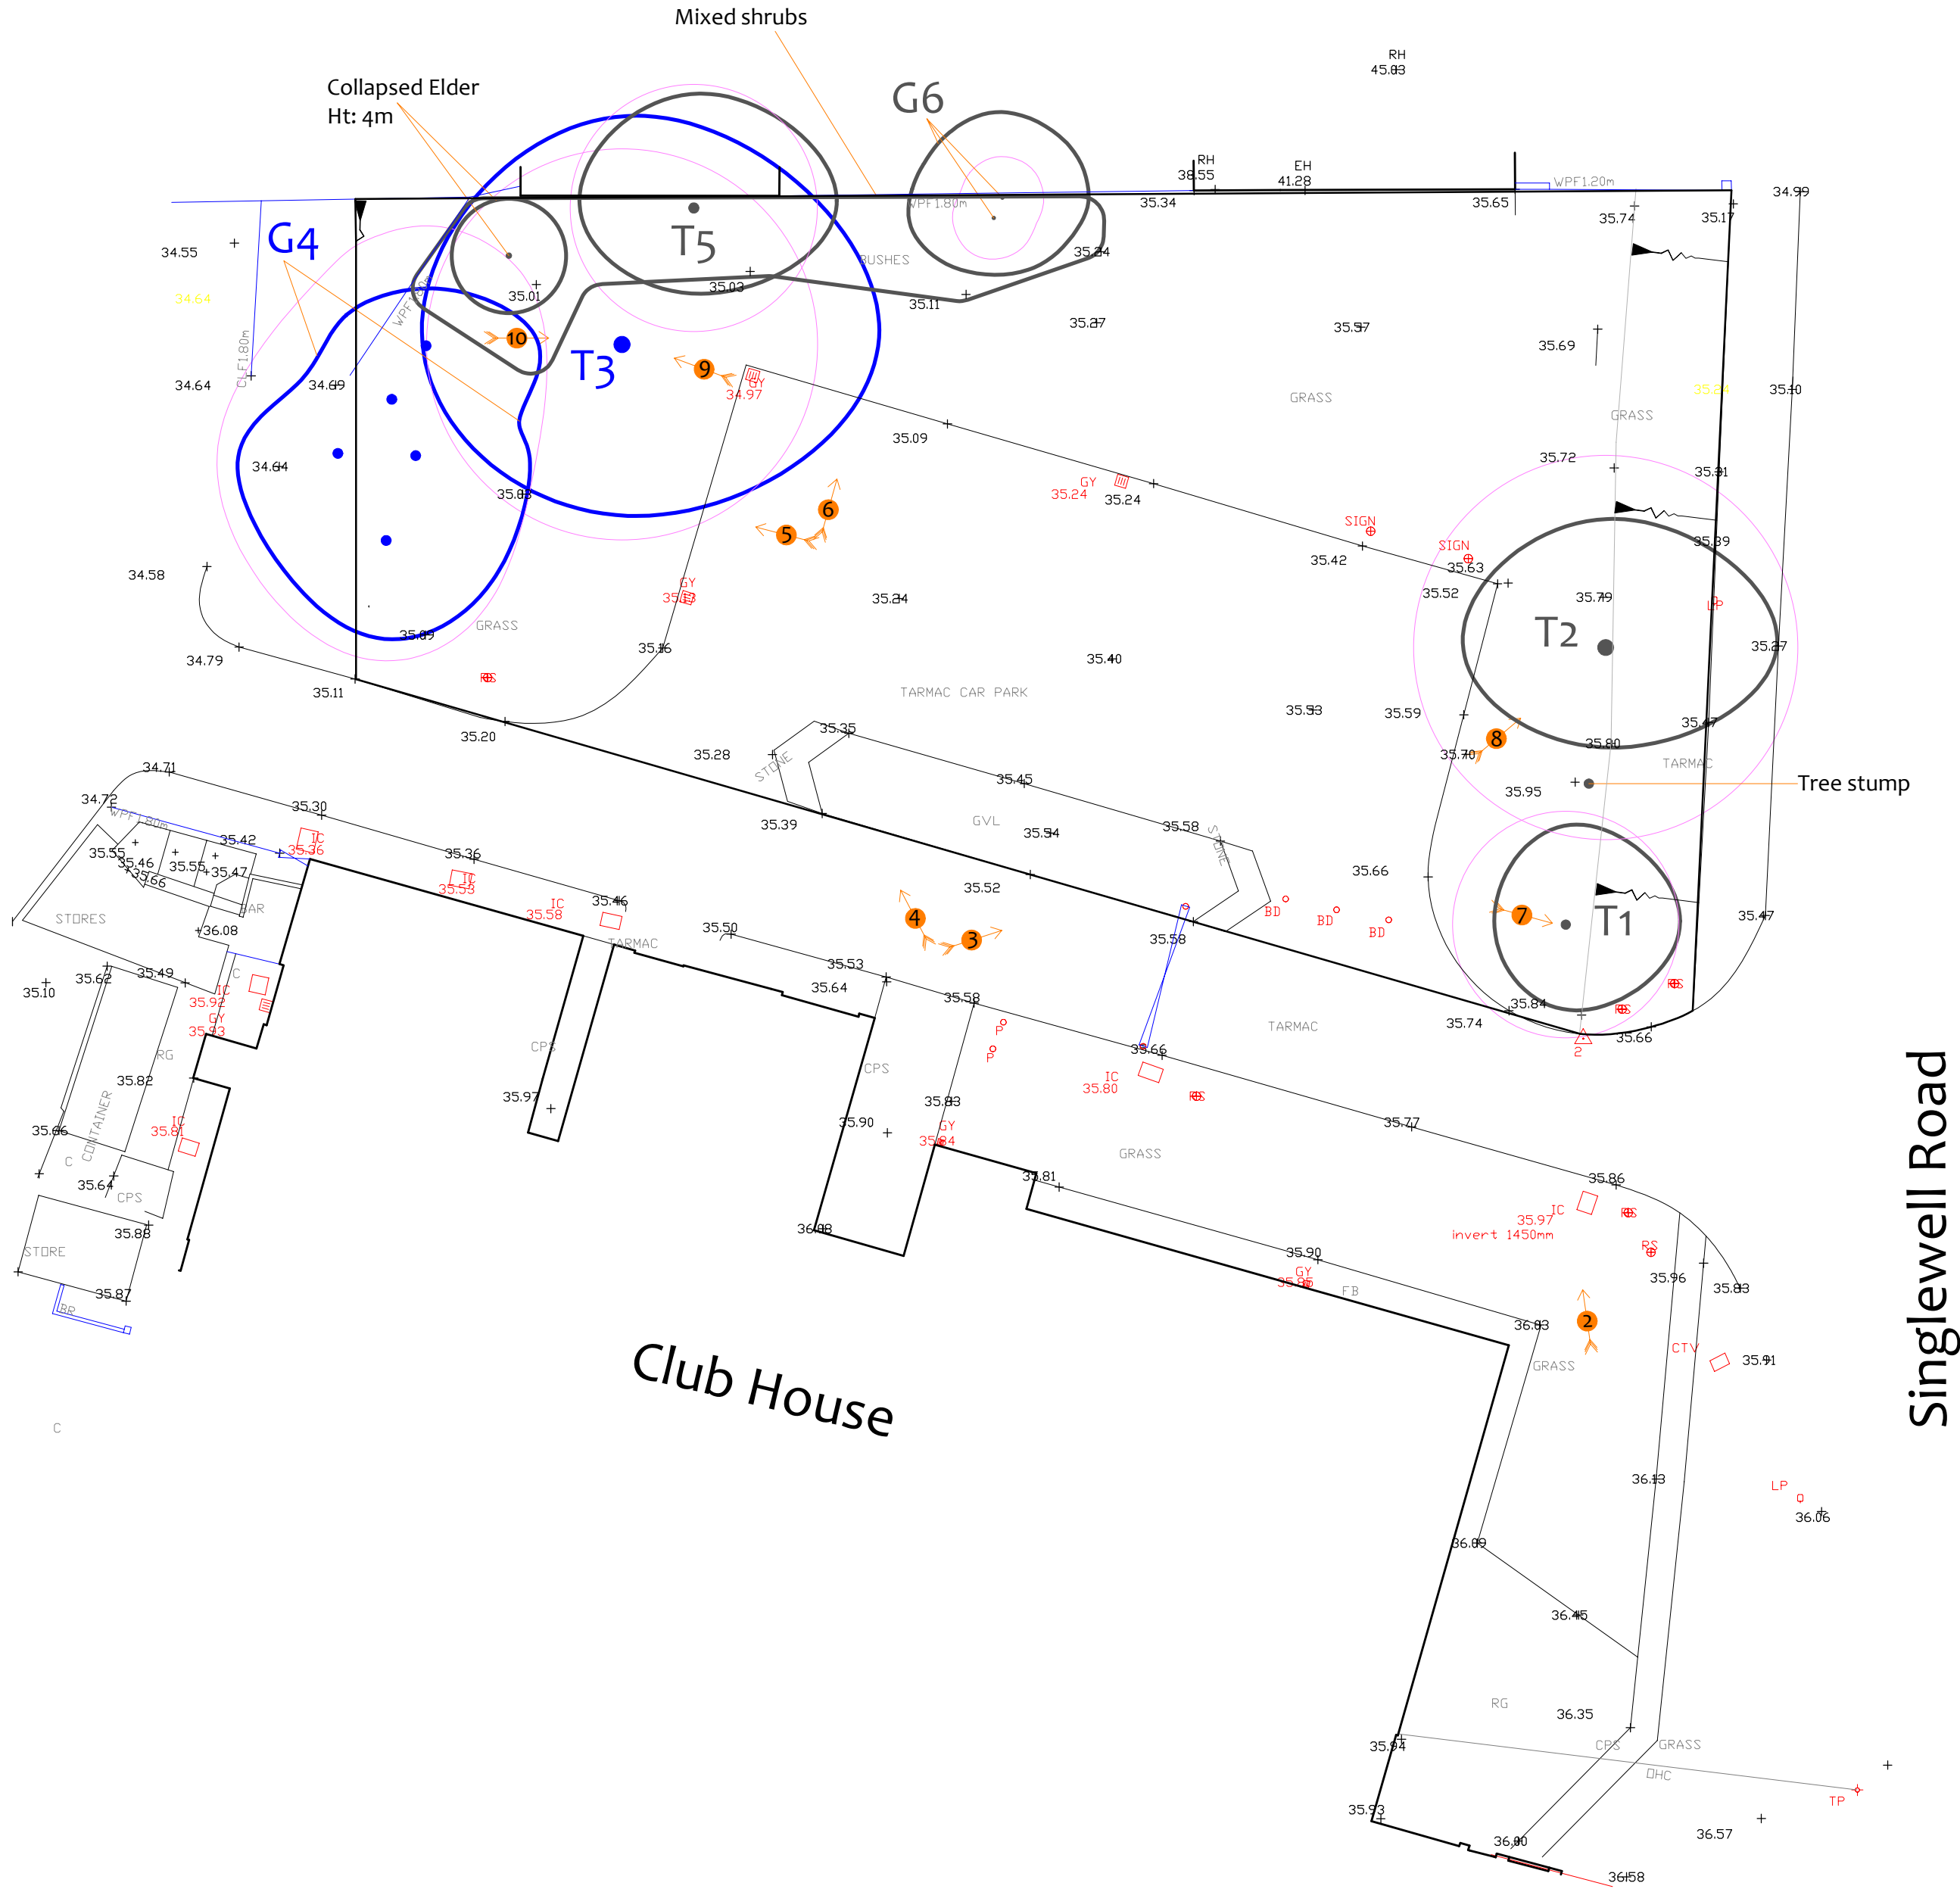

Drawing No: CCL 11819 / TCP Rev: 1

Title: Tree Constraints Plan (Existing Layout)

Site: 1005m Club DA117BR

Scale: 1:200 Paper Size: A1

CROWN
Arboricultural Consultants
01423 316660

Tree Retention Categories
Stems & canopies shown

- Category A tree
- Category B tree
- Category C tree
- Category U tree

Trees of high quality with an estimated life expectancy of 40+ years. Usually large trees with significant presence or smaller trees with excellent form. Retention of these trees is highly desirable.

Trees of moderate quality with a life expectancy of 20+ years. Usually mature trees, or younger trees with good form. Retention of these trees is desirable though less than Category A trees.

Unremarkable trees of low quality and merit. Individual specimens are not considered to be a material planning consideration.

Trees unsuitable for retention due to their very poor condition.

Tree Constraints Plan
Status: Final

BS 5837 Root Protection Area (radius = 1xstem diameter)

Root Protection Area needing amendment due to site conditions, e.g. presence of existing road or building.

Root Protection Area having been amended to account for site conditions

T1 = Tree No 1 G2 = Group No 2 H3 = Hedge No 3

Photo 1

MN = Measured North:

Canopy spreads are sometimes measured to an approximate N defined by site features. Often more accurate, especially where rows of trees are not aligned N-S or E-W.

Tree Ref.	Species	Height (m)	Root Protection Area		
			Radius (m)	m ²	Square (m)
T1	Hawthorn	6	4.0	49	7.0
T2	Cherry	7	6.7	142	11.9
T3	Box Elder	11	6.8	147	12.1
G4	Cypress	9	4.2	55	7.4
T5	Elder	5.5	4.3	59	7.7
G6	Elder	5	1.4	7	2.6

