



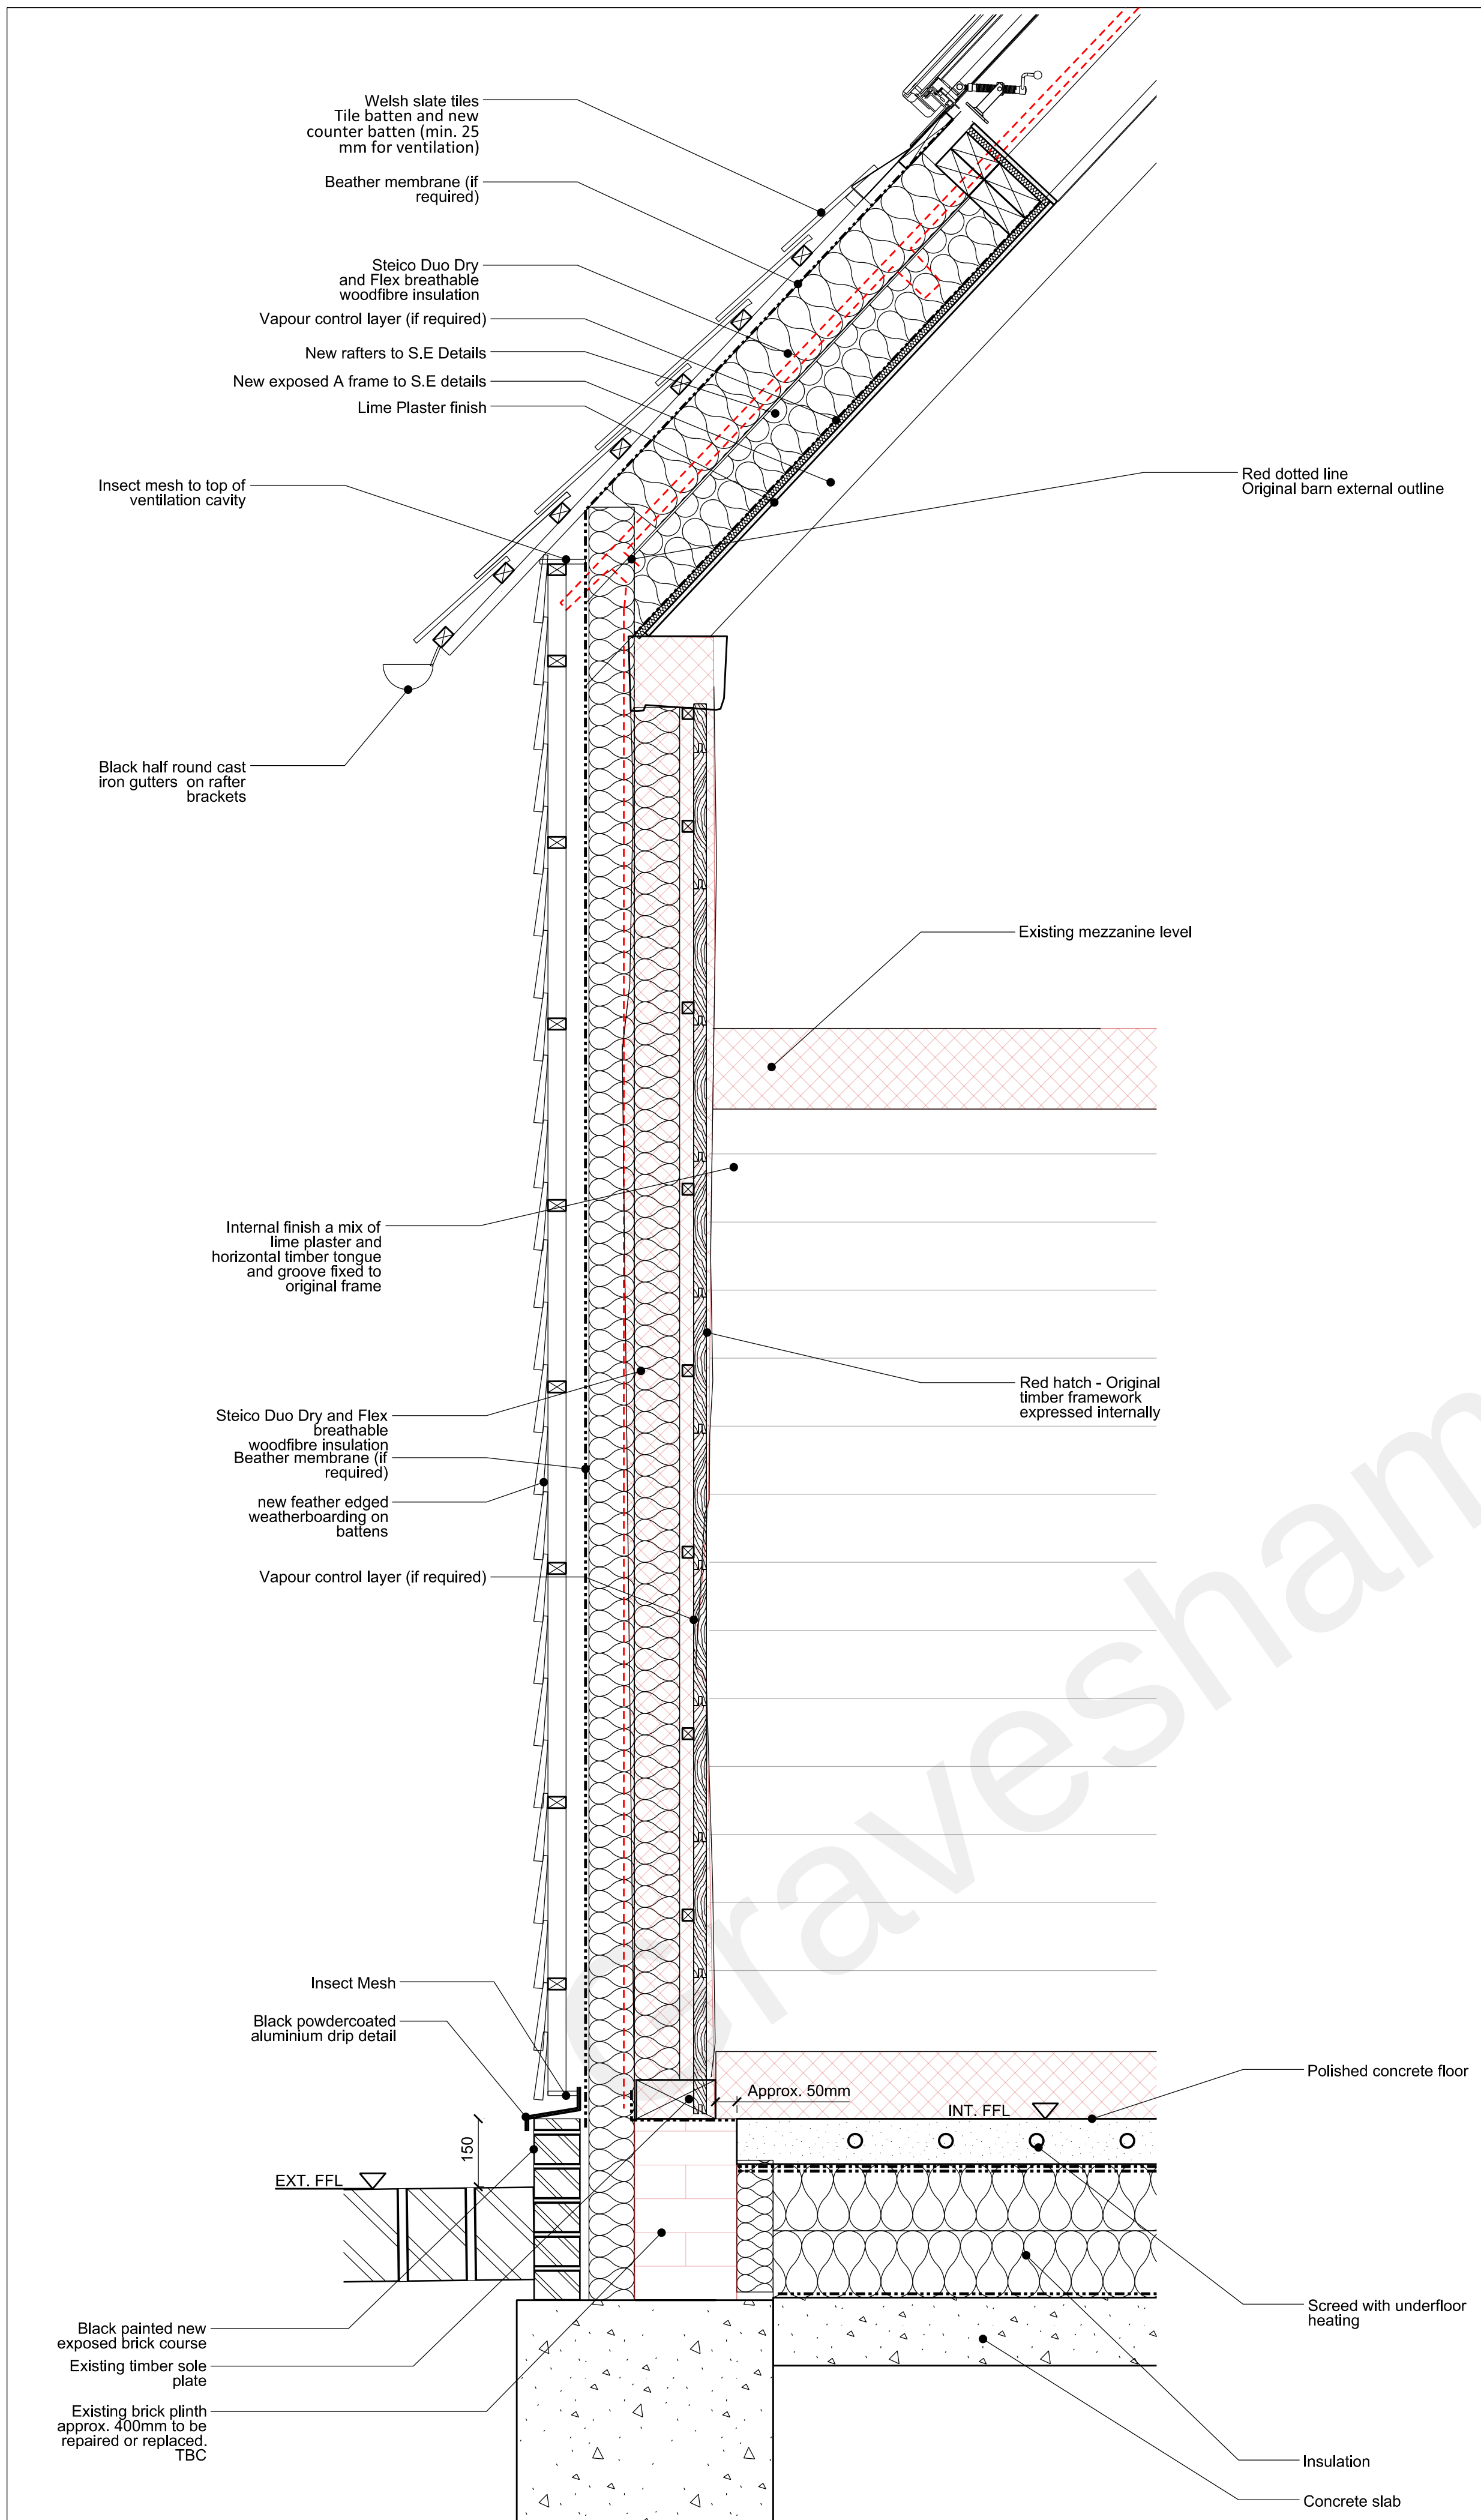

01 - TYPICAL WALL BUILD UP THROUGH EXISTING TIMBER FRAME

P02	15.07.22	Scale bar amended
P01	12.07.22	Planning submission - First Issue
revision	date	amendment

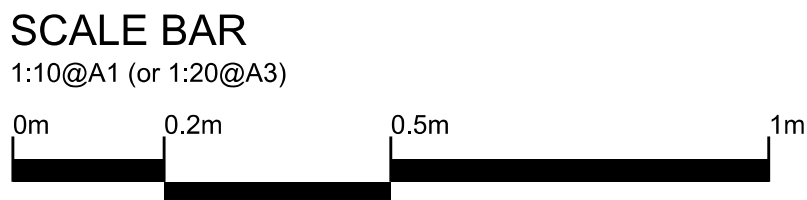

- Do not scale from this drawing
- All dimensions to be checked on site by the Contractor
- And such dimensions to be their responsibility
- Report all drawing errors and omissions to the Architect
- All dimensions in millimeters unless noted otherwise
- If in doubt ask Contract Administrator

job title
BAILIFFS HOUSE, CAMER PARK

drawing title/location
TYPICAL WALL AND EAVES DETAIL

status
PLANNING APPLICATION

scale
1:10 @ A1 (or 1:20 @ A3)

job no	element	drawing no.	revision
A0220	PL	600	P01