


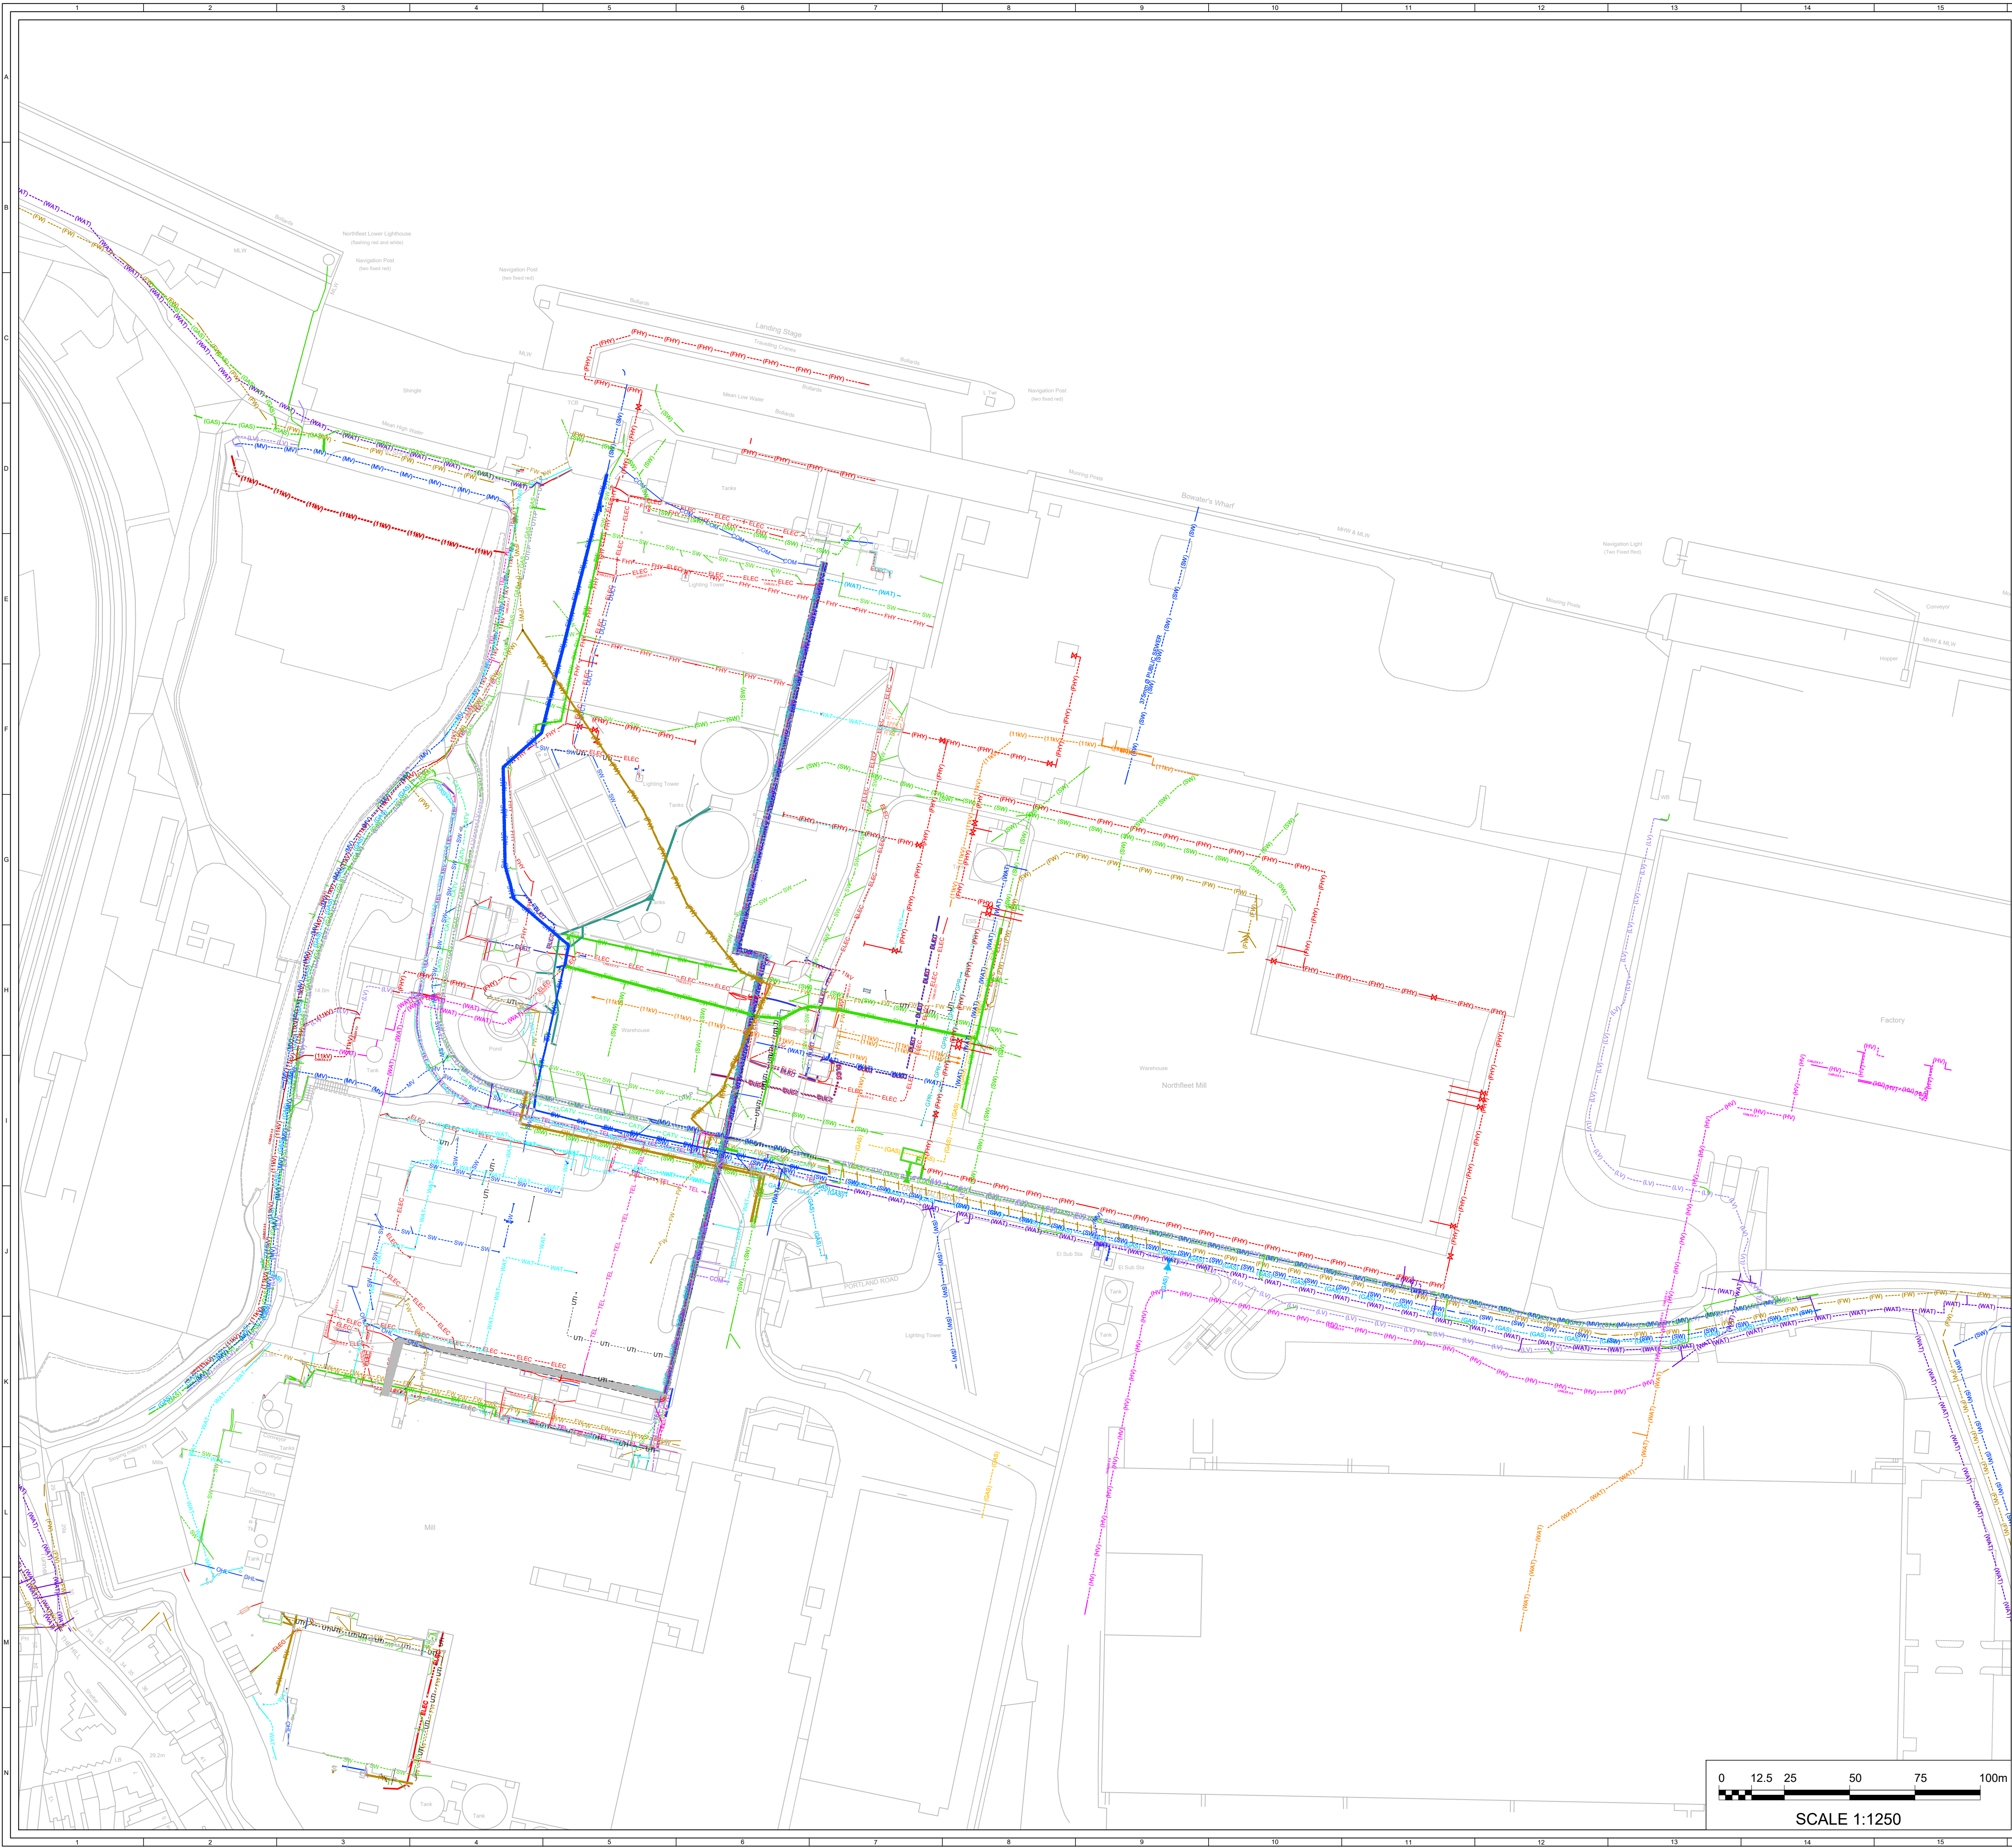

- KEY:
- PUBLIC UTILITIES (BURIED)**
- LOW PRESSURE GAS MAIN (SGN RECORDS)
 - LOW PRESSURE GAS MAIN (SGN SURVEYED)
 - MEDIUM PRESSURE GAS MAIN (SGN RECORDS)
 - MEDIUM PRESSURE GAS MAIN (SGN SURVEYED)
 - WATER MAIN (SOUTHERN WATER RECORDS)
 - WATER MAIN (SOUTHERN WATER SURVEYED)
 - ABANDONED MAIN WATER (SOUTHERN WATER RECORDS)
 - SURFACE WATER (SOUTHERN WATER RECORDS)
 - SURFACE WATER (SOUTHERN WATER SURVEYED)
 - SURFACE WATER ABOVE Ø300(SOUTHERN WATER SURVEYED)
 - FOUL WATER (SOUTHERN WATER RECORDS)
 - FOUL WATER (SOUTHERN WATER SURVEYED)
 - FOUL WATER ABOVE Ø300 (SOUTHERN WATER SURVEYED)
 - HV UNDERGROUND CABLE (NATIONAL GRID RECORDS)
 - LV UNDERGROUND CABLE (UK POWER NETWORKS RECORDS)
 - LV UNDERGROUND CABLE (UK POWER NETWORKS SURVEYED)
 - 6.6kV UNDERGROUND CABLE (UK POWER NETWORKS RECORDS)
 - 6.6kV UNDERGROUND CABLE (UK POWER NETWORKS SURVEYED)
 - 11kV UNDERGROUND CABLE (UK POWER NETWORKS RECORDS)
 - 11kV UNDERGROUND CABLE (UK POWER NETWORKS SURVEYED)
 - SERVICE UNDERGROUND CABLE (UK POWER NETWORKS)
 - ROAD TRAFFIC SENSOR (SURVEYED)
 - TELECOM (SURVEYED)

- NOTES:
- UTILITY INFORMATION FROM LINESEARCH ENQUIRY REF 26757138 DATED 30.08.22 IS DISPLAYED ON THIS PLAN.
 - KIMBERLY CLARK UTILITY INFORMATION FROM KIMBERLY CLARK DRAWING C504-L-85151 ISSUE 2 DATED 10.10.12
 - LOCATION OF SURVEYED UTILITY INFRASTRUCTURE TAKEN FROM DRAWING 8856_UNDERGROUND_R1 BY PREMIER SURVEYS UNDERTAKEN IN MAY 23.
 - MANHOLE INVERT LEVELS (WHERE DETERMINABLE) ARE DISPLAYED ON SURVEY DRAWING 8856_UNDERGROUND_R1 BY PREMIER SURVEYS

- KEY:
- KIMBERLY CLARK UTILITIES (BURIED)**
- LOW PRESSURE GAS MAIN (RECORDS)
 - LOW PRESSURE GAS MAIN (SURVEYED)
 - MEDIUM PRESSURE GAS MAIN (RECORDS)
 - MEDIUM PRESSURE GAS MAIN (SURVEYED)
 - 11kV UNDERGROUND CABLE (RECORDS)
 - 11kV UNDERGROUND CABLE (SURVEYED)
 - UNKNOWN ELECTRICITY CABLE (SURVEYED)
 - FIRE HYDRANT MAIN (RECORDS)
 - FIRE HYDRANT MAIN (SURVEYED)
 - PROCESS WATER (RECORDS)
 - POTABLE WATER (RECORDS)
 - POTABLE WATER (SURVEYED)
 - BOREHOLE WATER (RECORDS)
 - BOREHOLE WATER (SURVEYED)
 - STEAM (SURVEYED)
 - CONDENSATE (SURVEYED)
 - SURFACE WATER (RECORDS)
 - SURFACE WATER (SURVEYED)
 - SURFACE WATER ABOVE Ø300mm (SURVEYED)
 - FIRE MAINS VALVE (RECORDS)
 - UNKNOWN (SURVEYED)
 - UNKNOWN PIPE (SURVEYED)
 - DUCT EMPTY (SURVEYED)
 - EARTHING (SURVEYED)
 - GREY WATER (SURVEYED)
 - MULTI-USER DUCTS (SURVEYED)
 - CABLE TELEVISION (SURVEYED)
 - COMMUNICATIONS (SURVEYED)
 - UNIDENTIFIED GPR (SURVEYED)
 - KIMBERLY CLARK SERVICE TRENCH
 - KIMBERLY CLARK SERVICE TRENCH (UNCONFIRMED SERVICES)
- KIMBERLY CLARK UTILITIES (OVERHEAD)**
- UNKNOWN CABLE (SURVEYED)
 - TELECOMS (SURVEYED)

4	BM	CA	BS	2023-08-01	CHANGED DRAWING APPROVER
3	BM	CA	CA	2023-08-01	ADDED SCALE BAR AND DELETED SHEET 2 & 3
2	BM	MR	BS	2023-08-15	Updated Utilities on per survey and added sheet 2 & 3
1	BM	DC	MC	2023-02-03	FIRST ISSUE
ISSUE DRAWN CHKD APPD				DATE	REVISION NOTES
PURPOSE				COORDINATES	
OTHER				OSGB 1936	
SCALE				DATUM	
1:1,250 @ A1				N/A	
LAYOUT DWG				T-LAYOUT NO.	
N/A				N/A	
PROJECT TITLE					
NORTHFLEET GREEN HYDROGEN FACILITY					
DRAWING TITLE					
EXISTING UTILITY LOCATIONS PLAN					
RES DRAWING NUMBER					REV
05135-RES-UTI-DR-XX-001					4
THIS DRAWING IS THE PROPERTY OF RENEWABLE ENERGY SYSTEMS LIMITED AND NO REPRODUCTION MAY BE MADE IN WHOLE OR IN PART WITHOUT PERMISSION					
					
BEAUFORT COURT, EGG FARM LANE, KINGS LANGLEY, HERTS WD4 8LR, UK TEL: +44 (0) 1923 290200 WWW.RES-GROUP.COM					