

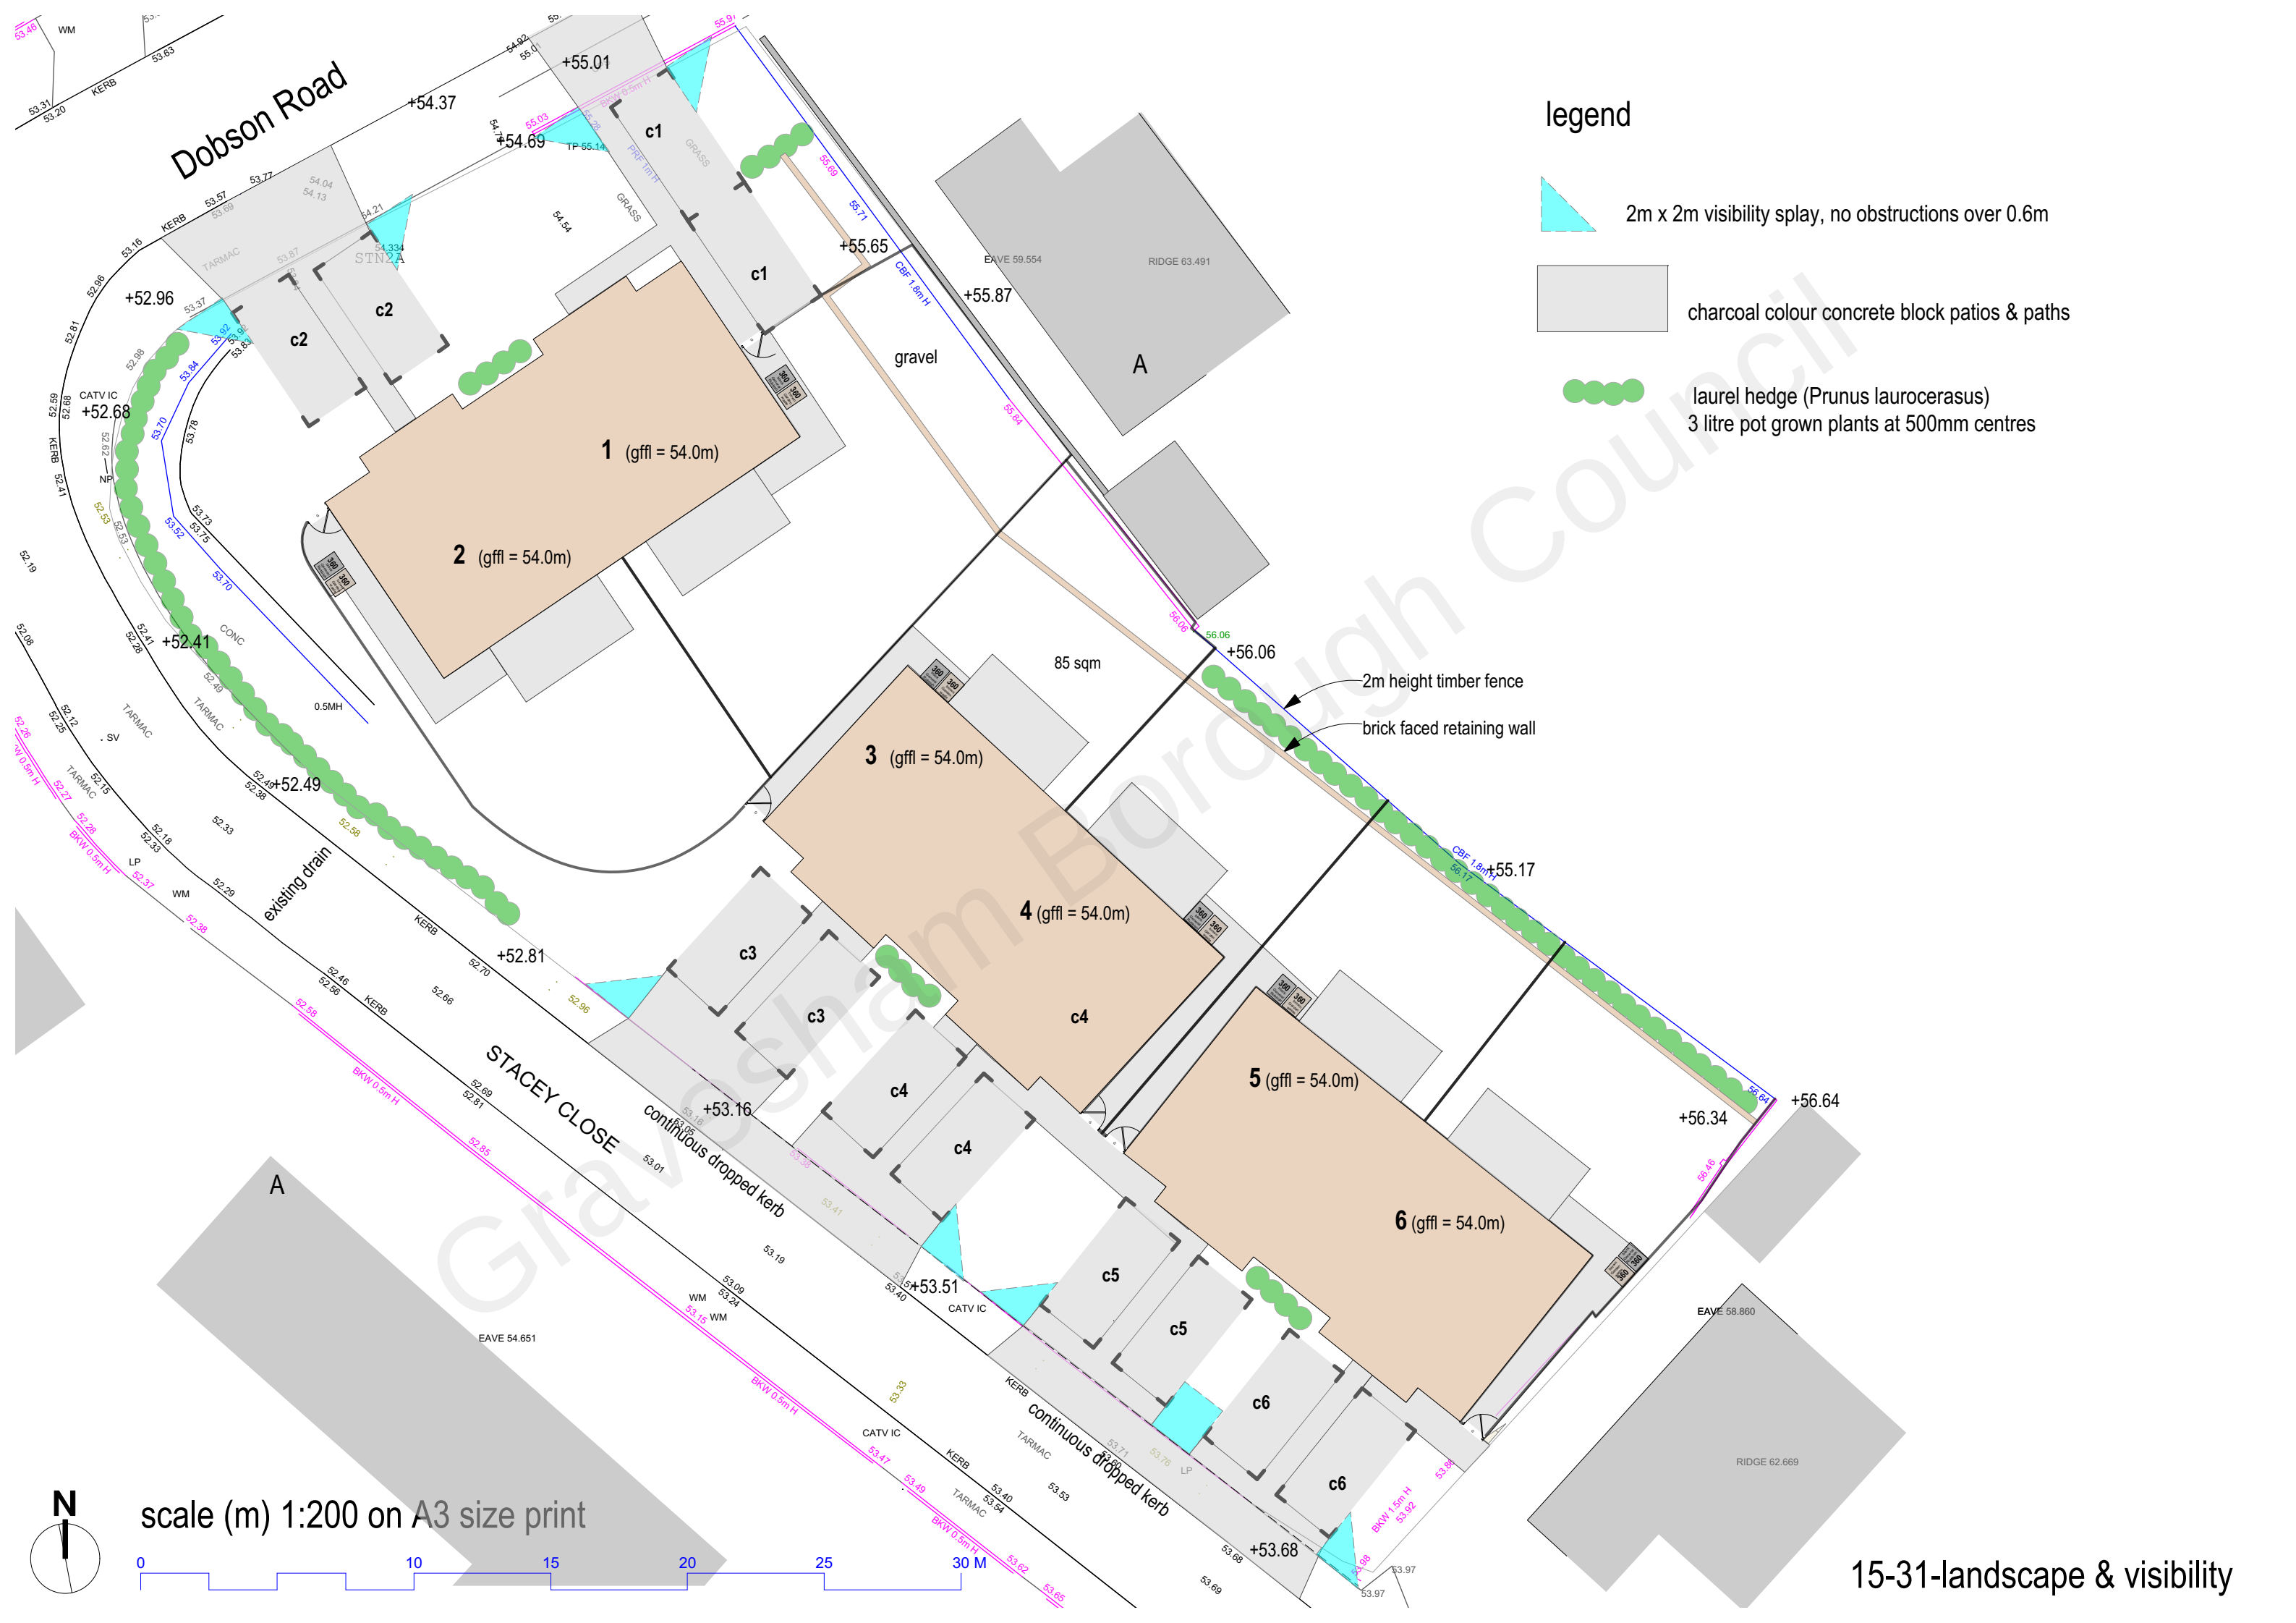


 

legend

-  2m x 2m visibility splay, no obstructions over 0.6m
-  charcoal colour concrete block patios & paths
-  laurel hedge (Prunus laurocerasus)
3 litre pot grown plants at 500mm centres

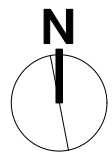

scale (m) 1:200 on A3 size print

