



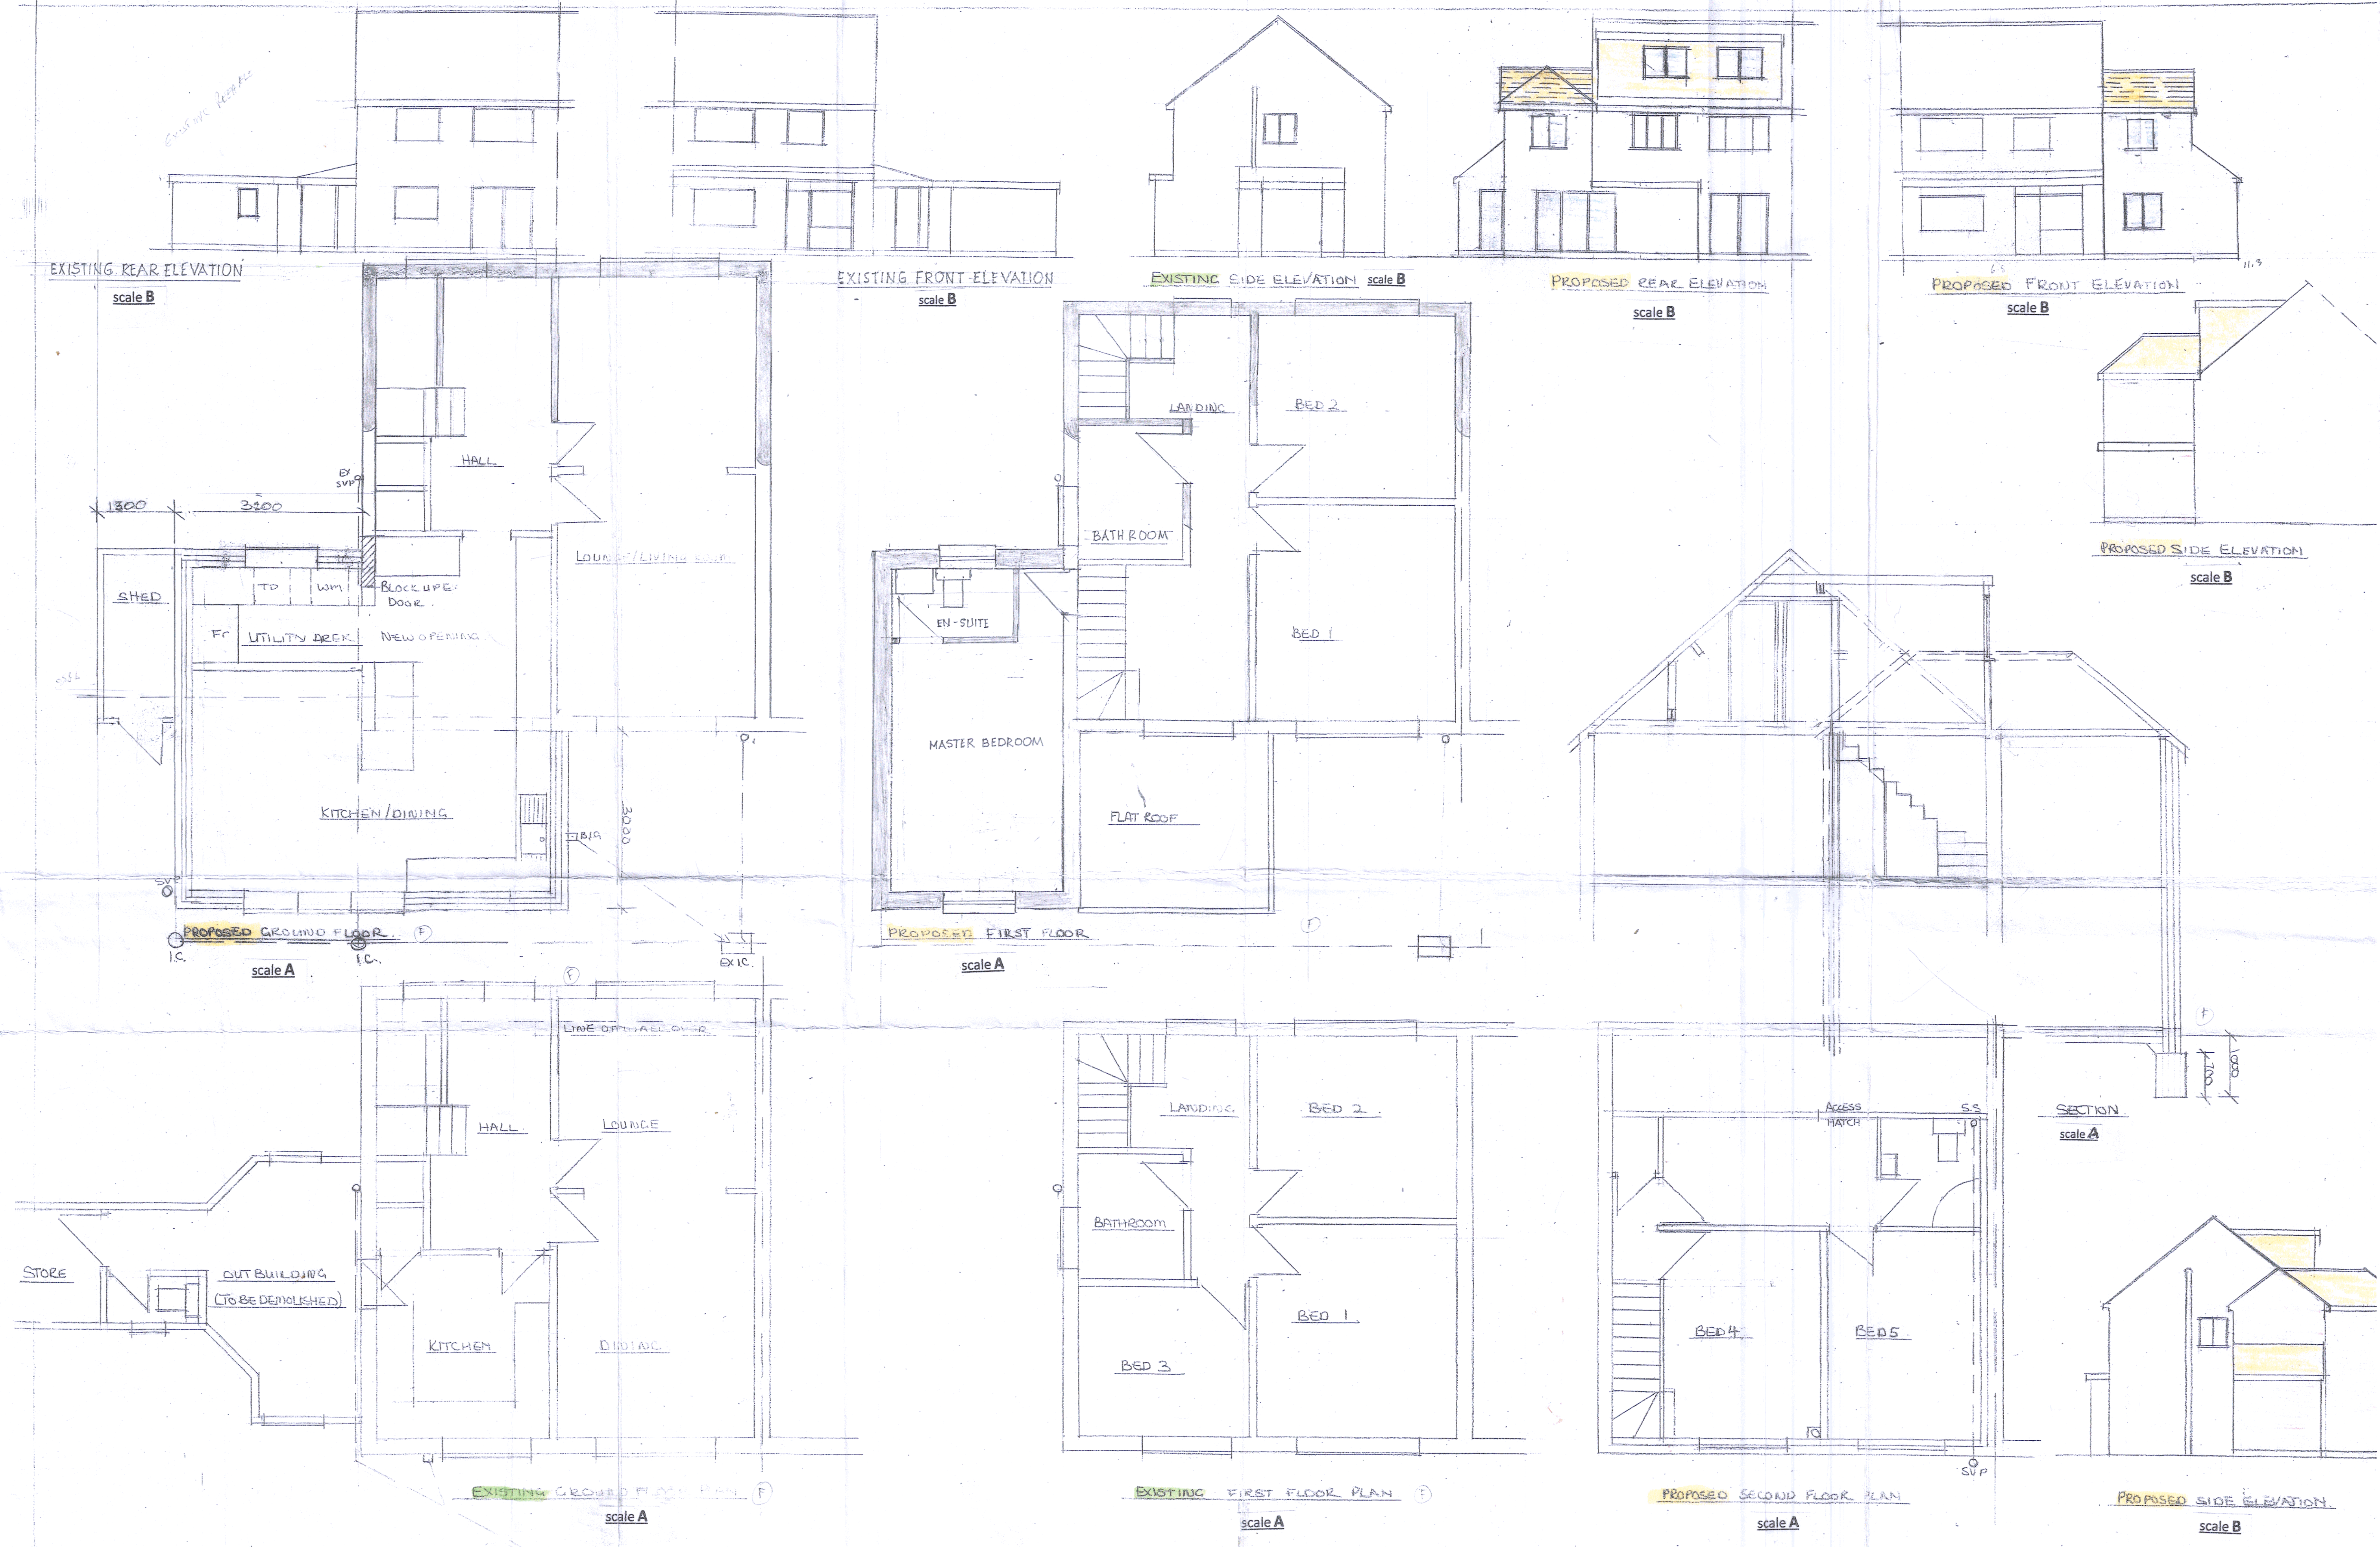

REVISION 3 DATE 12.11.2022
 Scale for each plan & elevation added

REVISION DATE 20.10.2022
 Two scale bars 1:50 & 1:100 added.
 Proposed floor plans now completed.
 Block plan modified.
 Description of work modified.
 Revision 4 Date: 30.03.2023
 Master Bedroom layout reversed

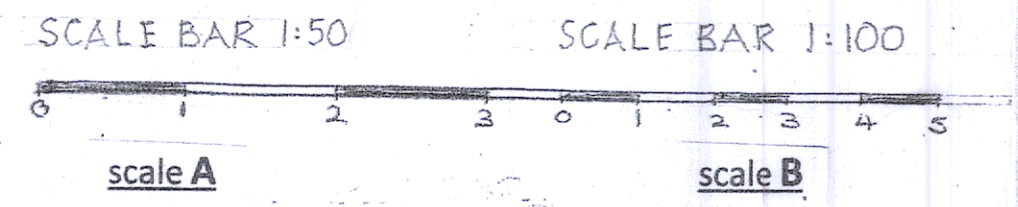

PROJECT	DRAWING	SCALE
ERECTOR OF A PART SINGLE & PART TWO STOREY SIDE AND REAR EXTENSION, CONSTRUCTION OF A REAR DORMER & CONVERSION & THE CONVERSION OF THE ROOFSpace TO FORM HABITABLE ROOMS	PLANS SECTION	1:50
	ELEVATIONS	DRG
		JKI