



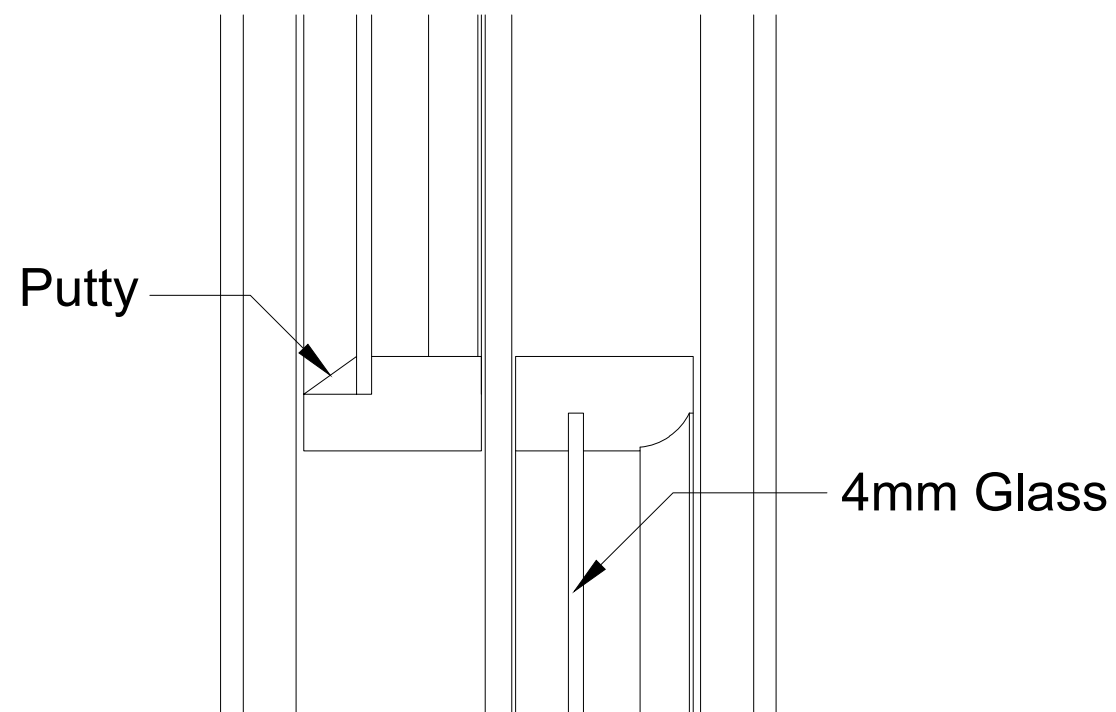

DETAIL 2
Meeting Rail

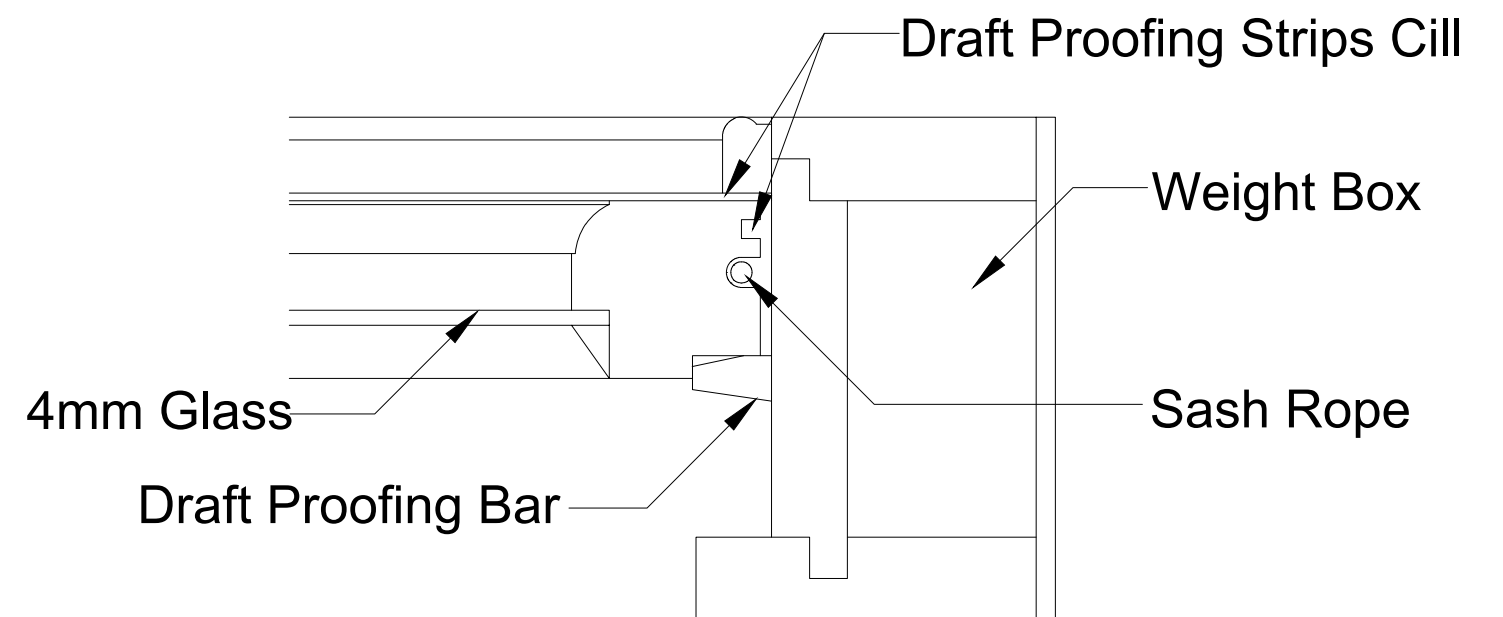

DETAIL 4
Plan through sash box and window

