




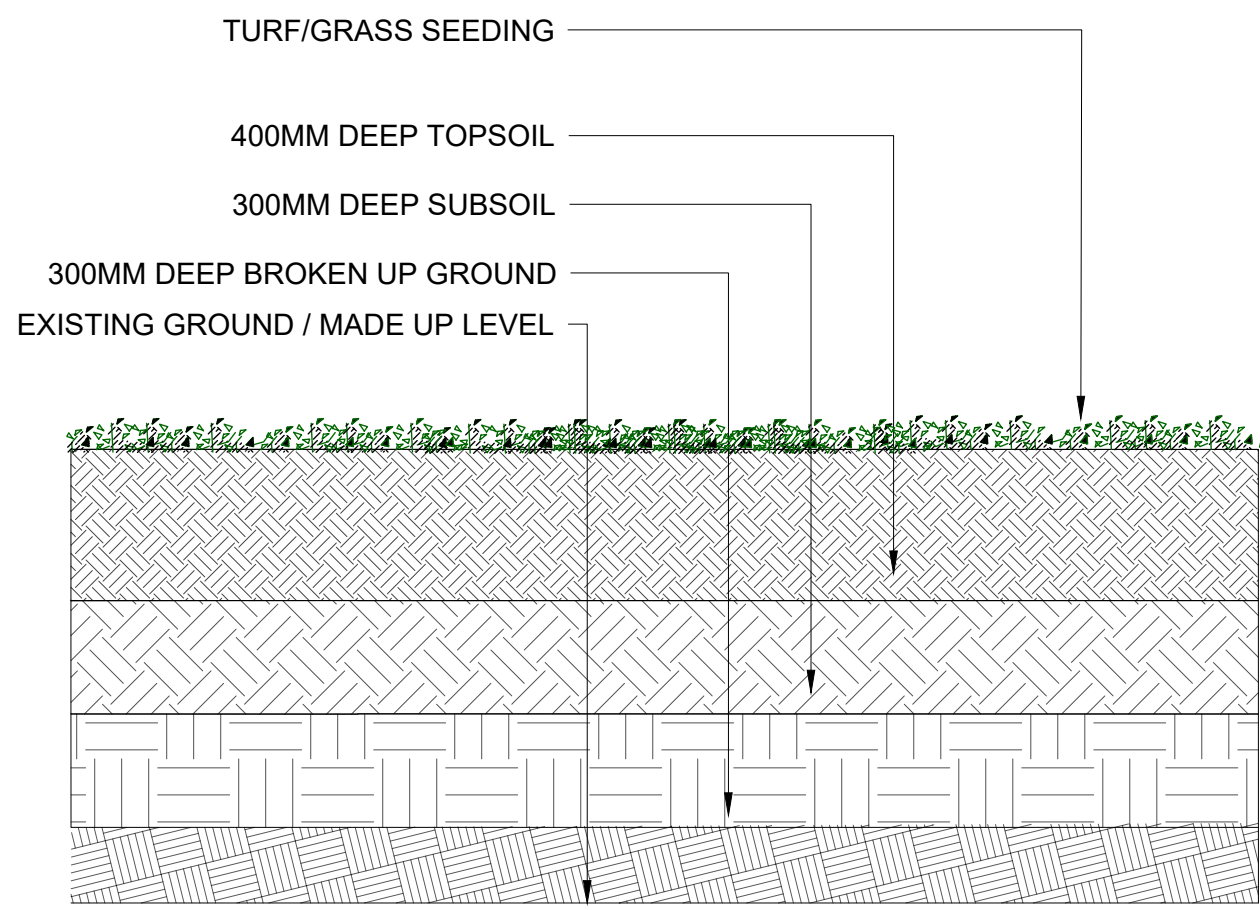


1 Section: Grass/Turf Planting
1:20

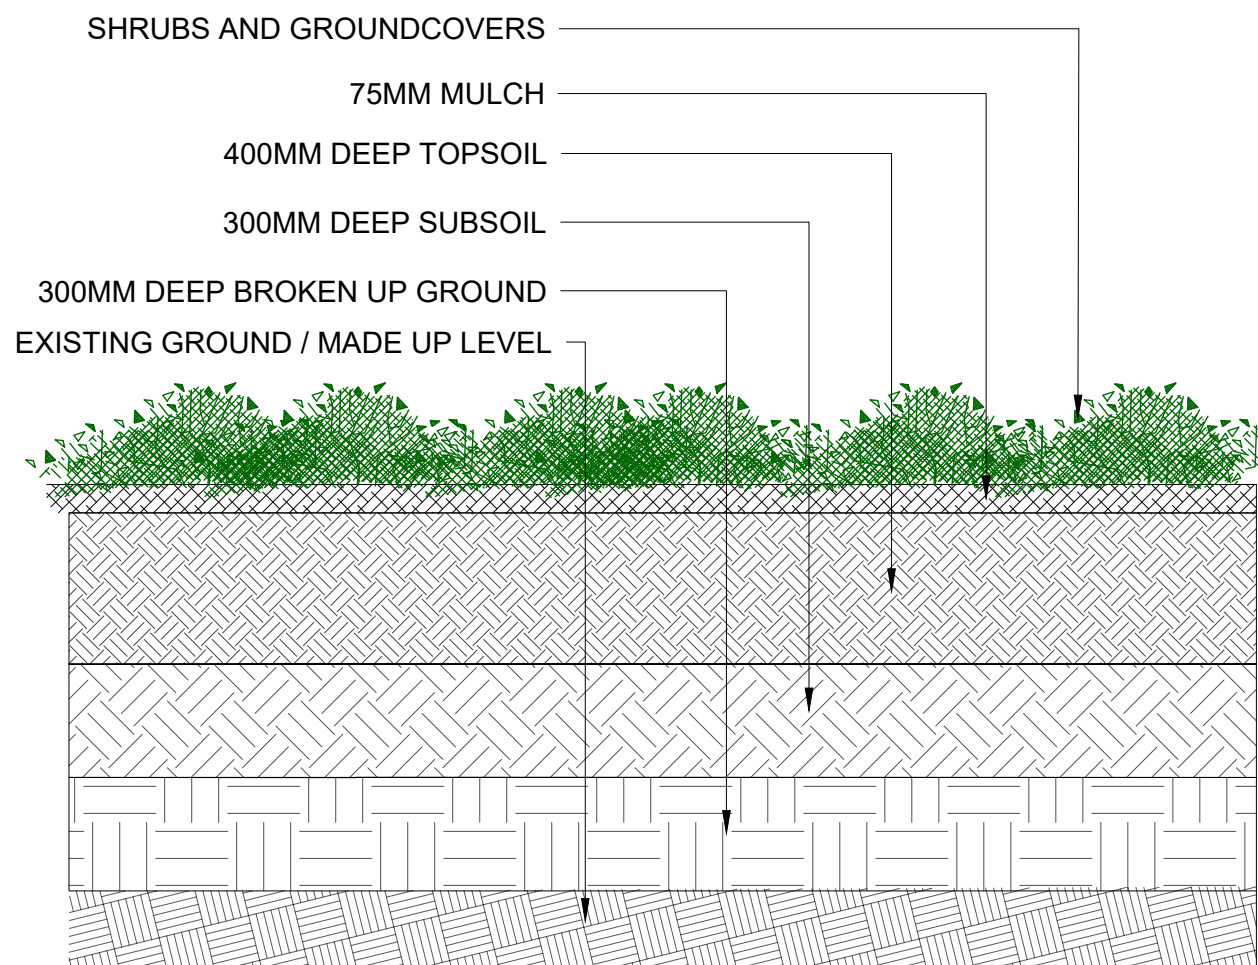

2 Section: Shrub Planting
1:20

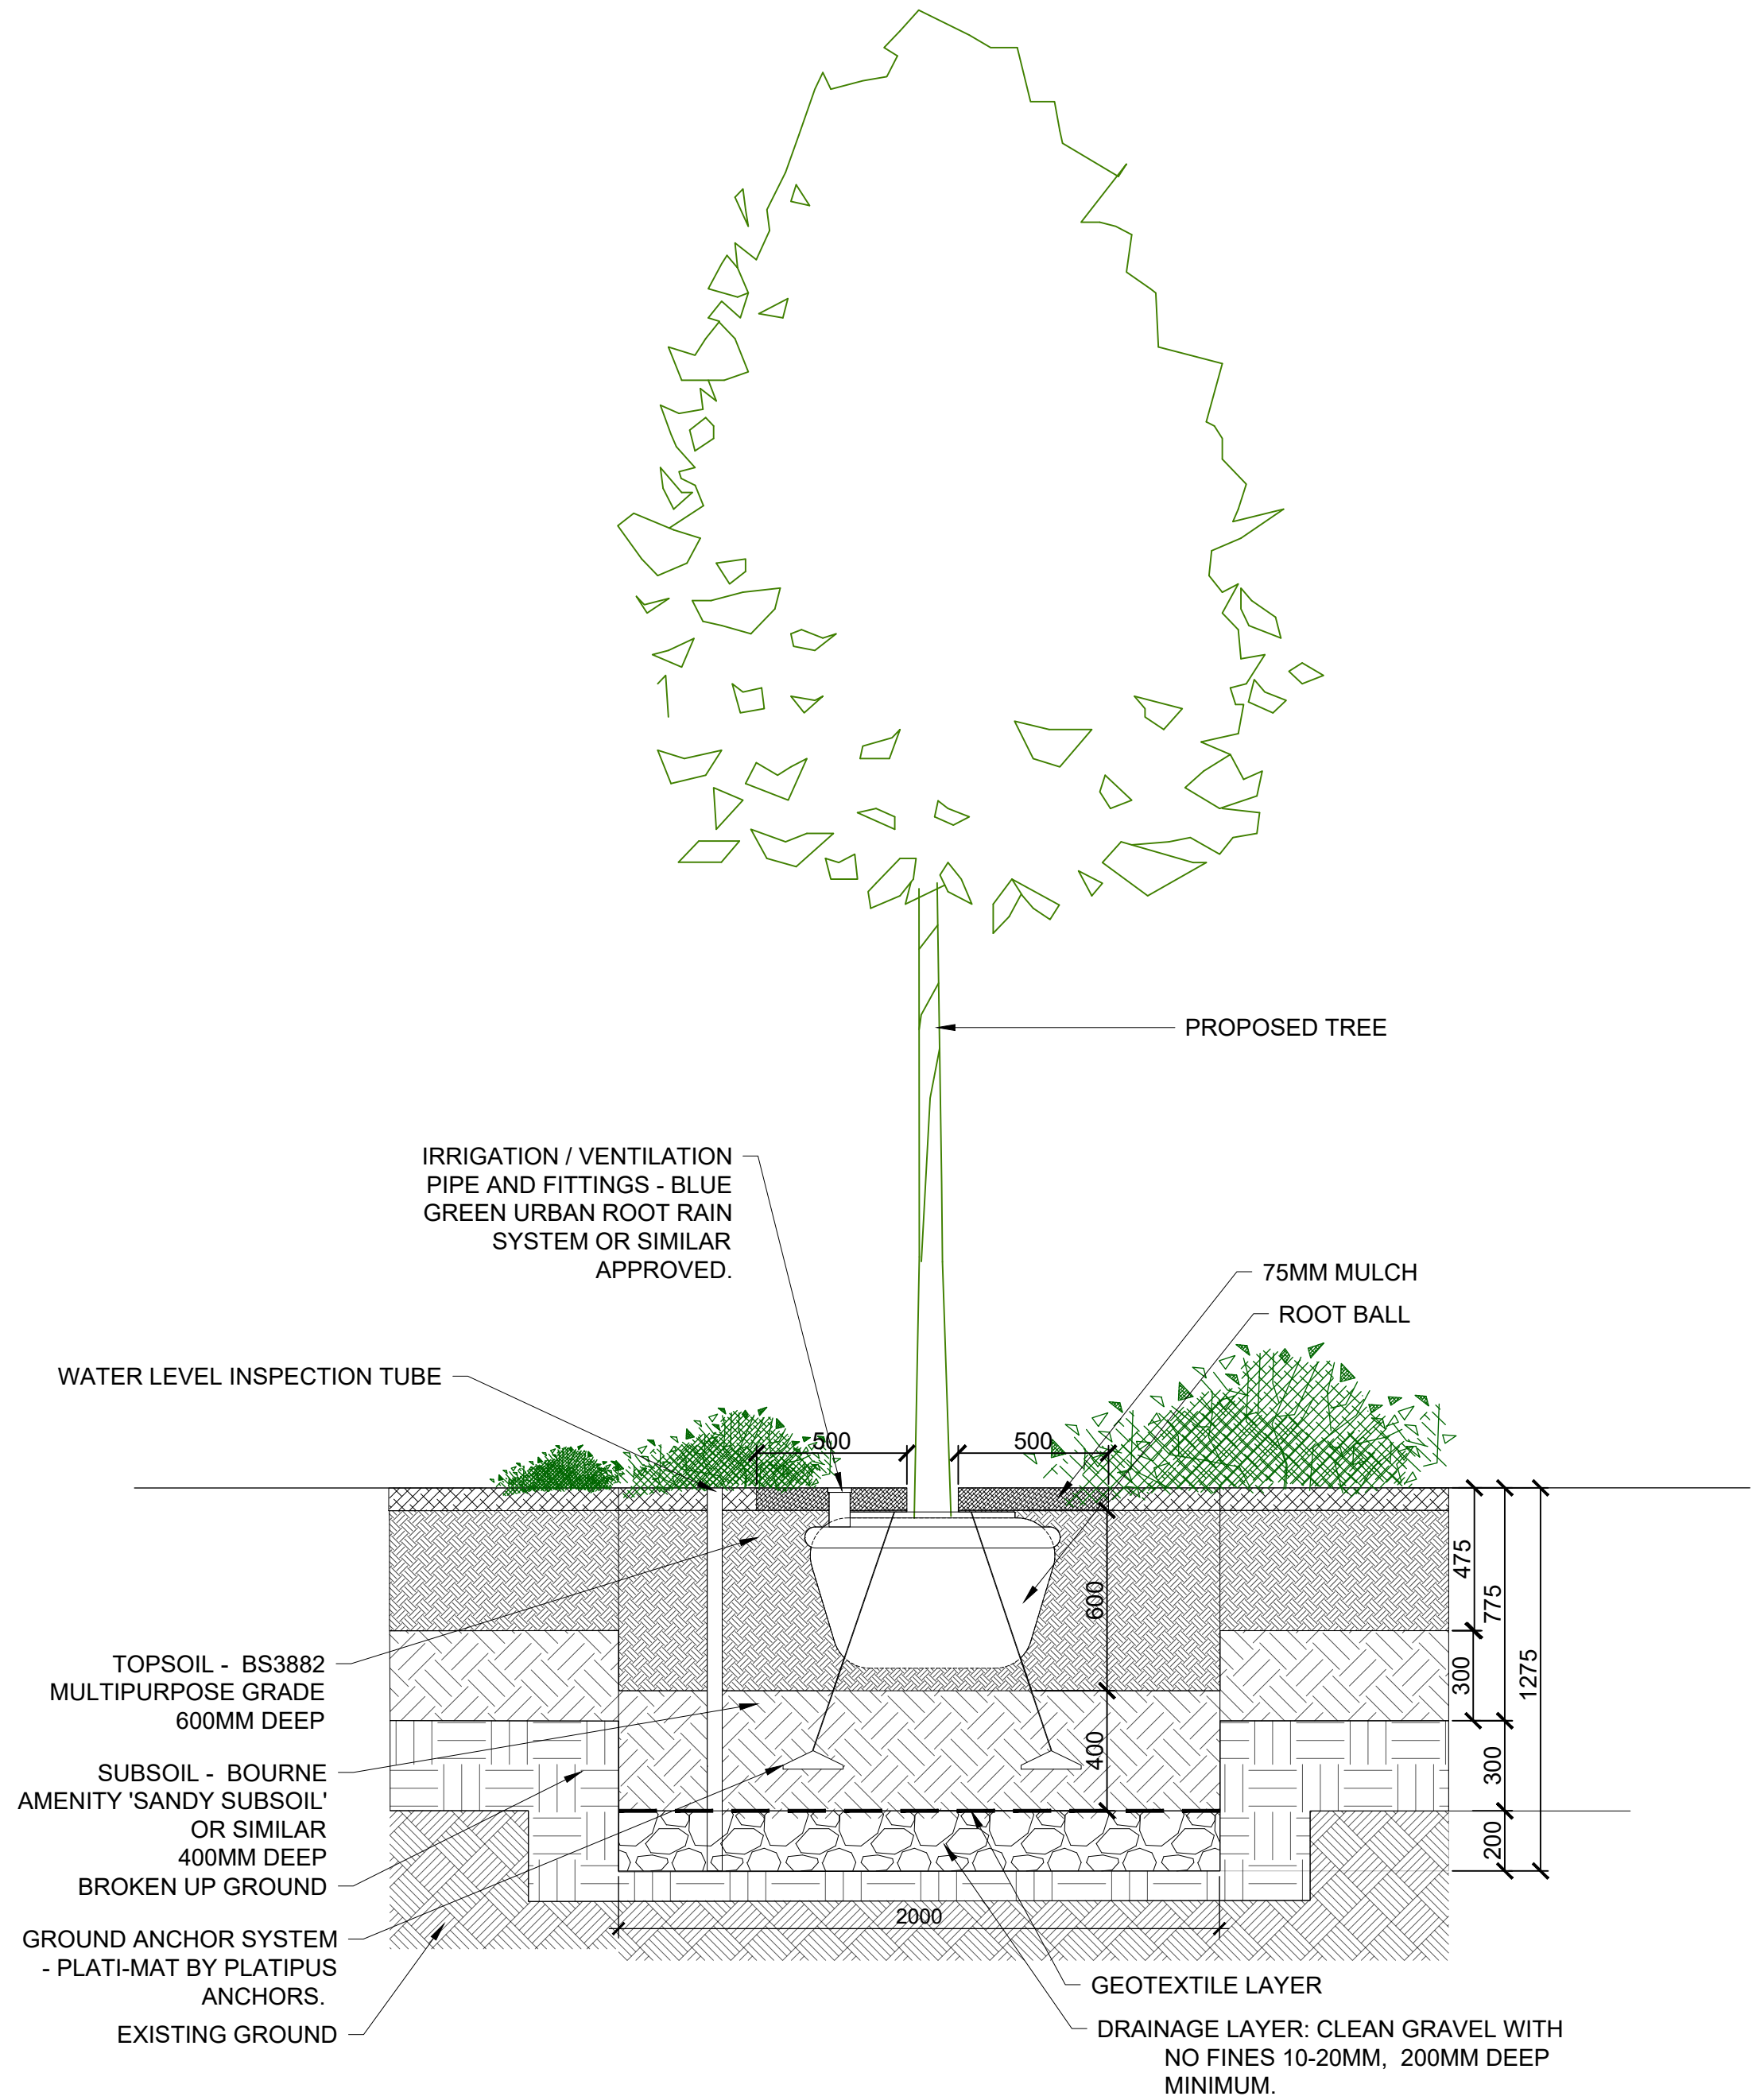

3 Section: Tree Pit in Soft Landscape
1:20

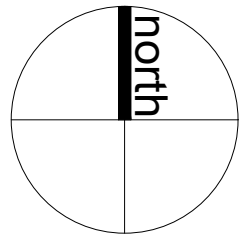

NOTES:
This drawing is the copyright of
Hyland Edgar Driver. It must not be
copied or reproduced without
written consent. Only figured
dimensions are to be taken from
this drawing. All contractors must
visit the site and be responsible for
taking and checking all dimensions
related to the works shown on this
drawing.

SAFETY, HEALTH
AND ENVIRONMENT
INFORMATION
Unusual residual
hazards / risks, based
on experience and
competence working to
approved method
statements.

UNUSUAL RISKS
Construction:
Operations:
Maintenance:
Dismantling/Demolition:

REVISIONS

REVISIONS

REVISIONS
A01 Updates for information NN 29.02.24

DATE 21-12-2023
DRAWING STATUS Stage 3
PROJECT St. Andrew's Gardens, Gravesend
DRAWING TITLE Soft Materials
DRAWING NUMBER 1501-HED-ZZ-DR-L-5003
DRAWN BY NN
CHECKED BY AW
SCALE @ A1 1:20
REVISION
A01

CLIENT Gravesham Borough Council
H E D Hyland Edgar Driver
Landscape Architects
& Urban Designers
One Wessex Way Colden Common Winchester SO21 1WG
1 01962 711 600