


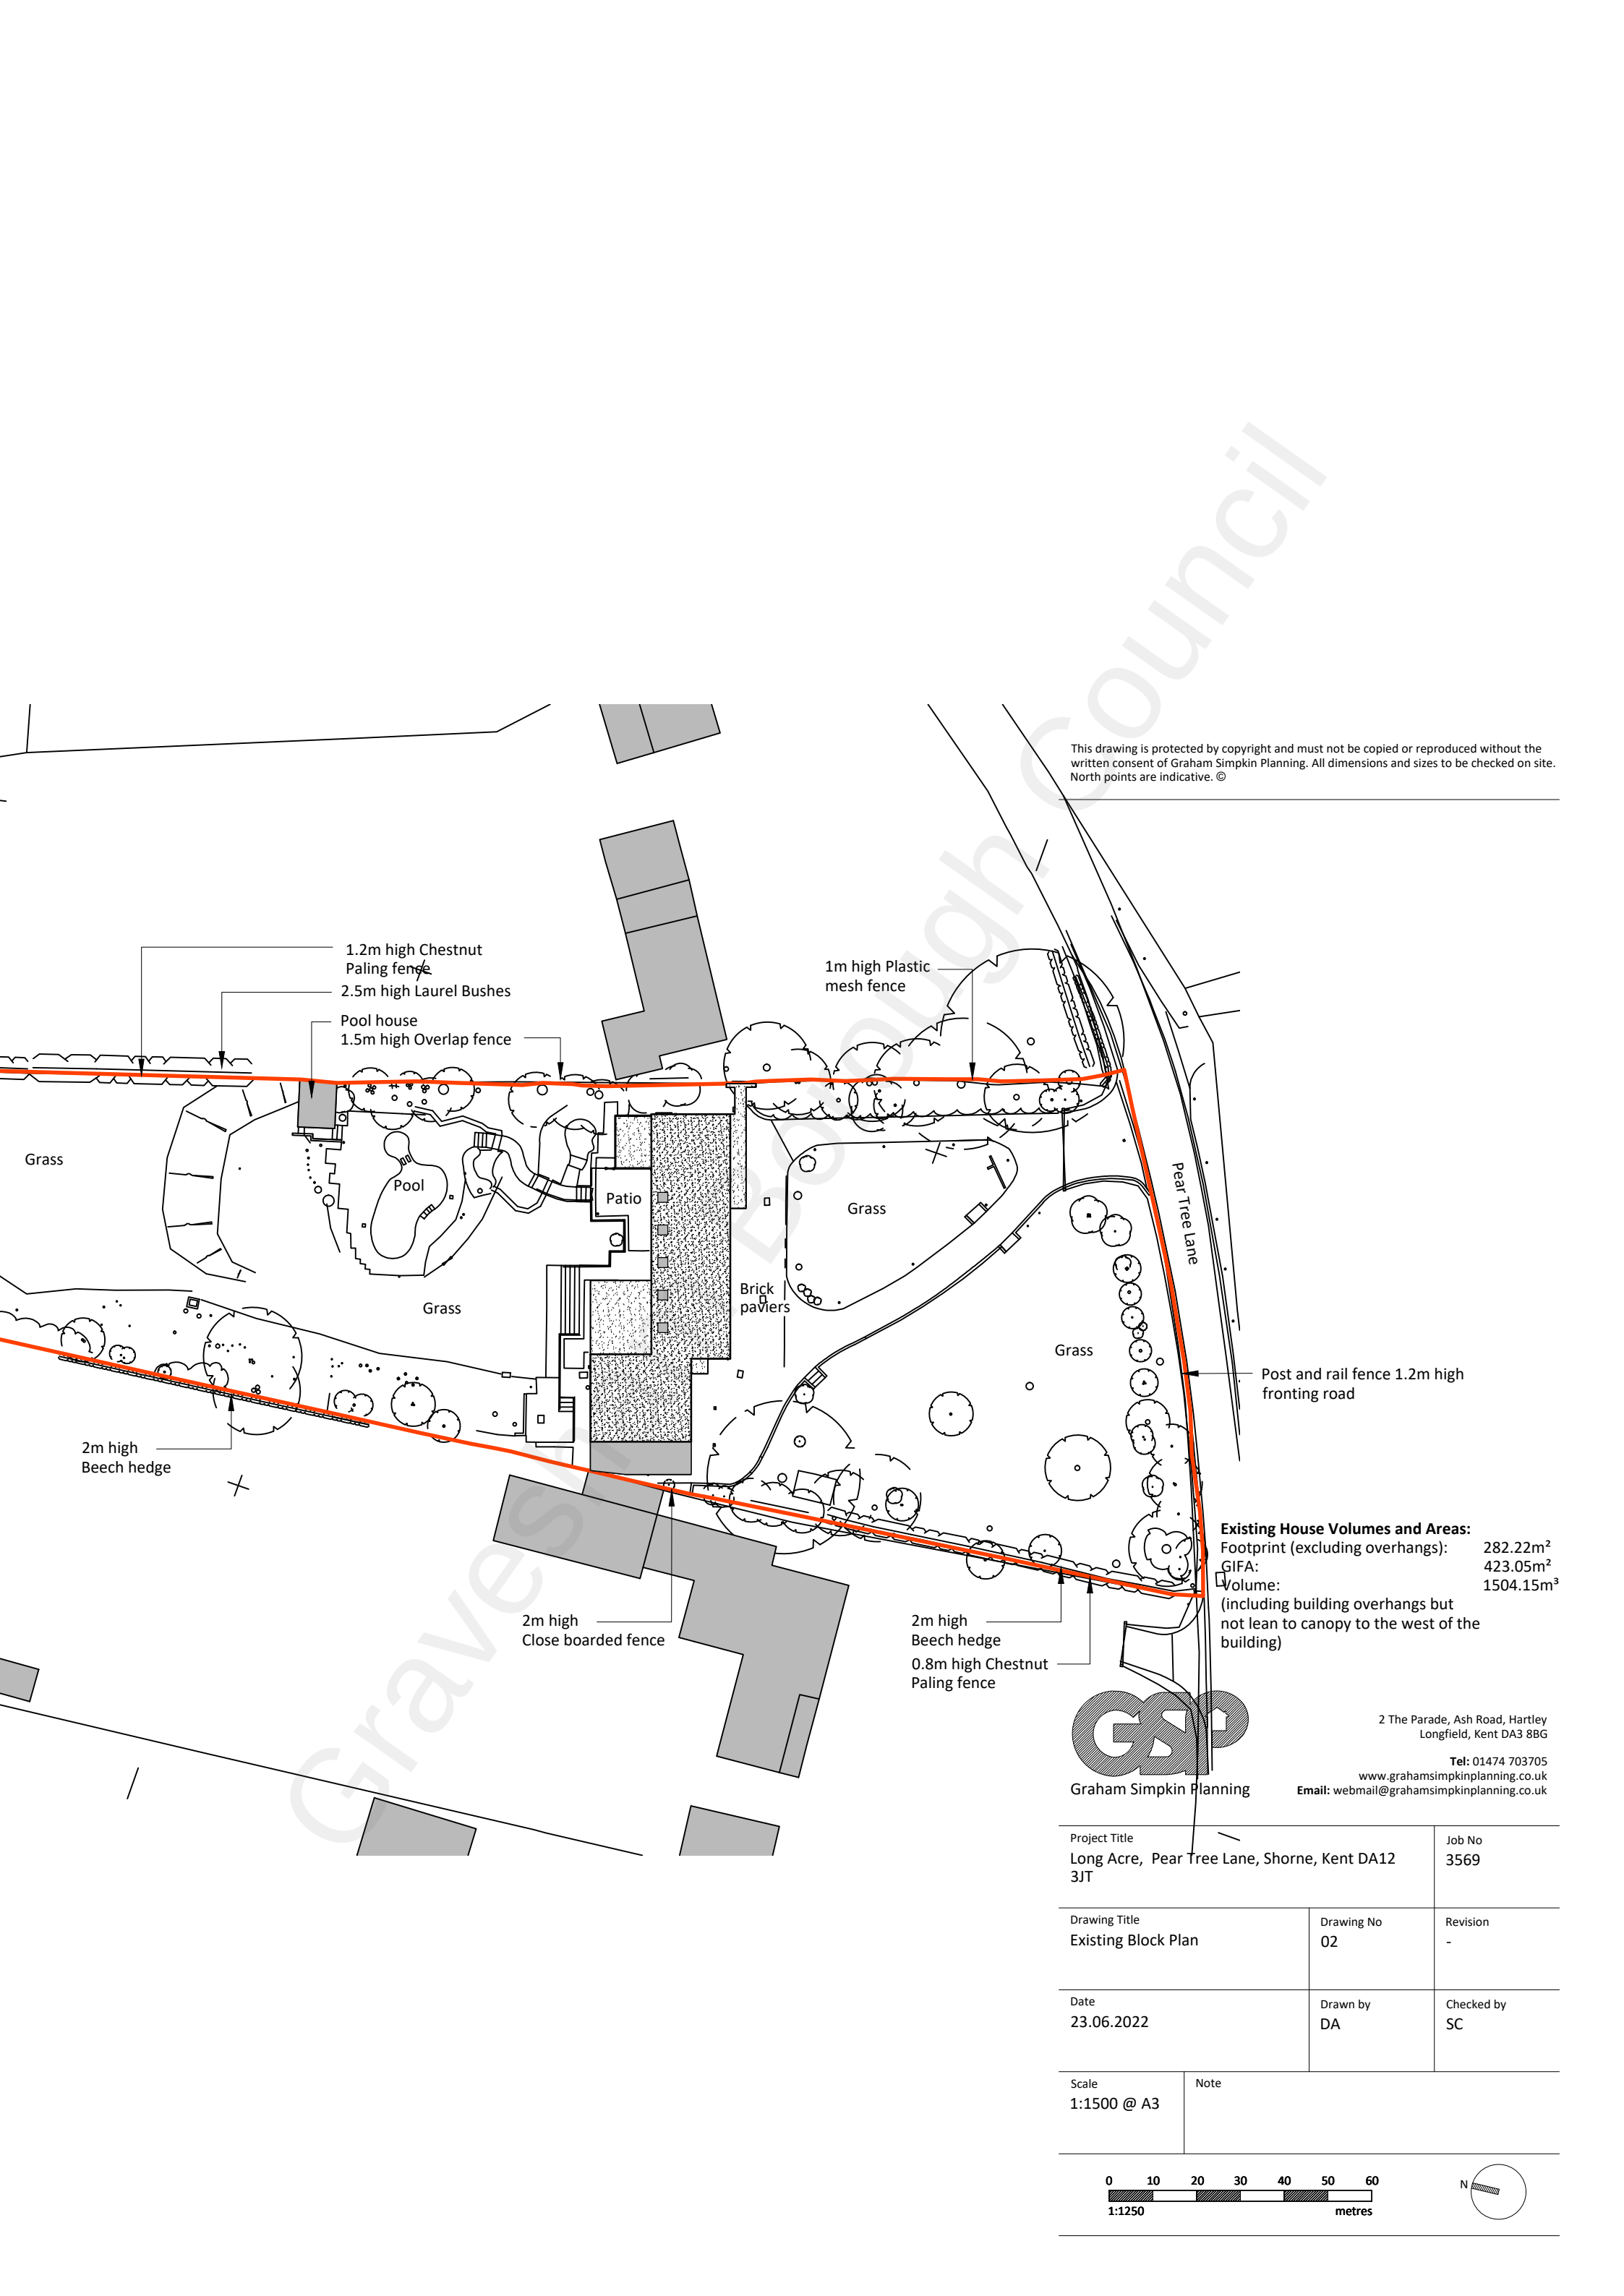

This drawing is protected by copyright and must not be copied or reproduced without the written consent of Graham Simpkin Planning. All dimensions and sizes to be checked on site. North points are indicative. ©

Existing House Volumes and Areas:
Footprint (excluding overhangs): 282.22m²
GIFA: 423.05m²
Volume: 1504.15m³
(including building overhangs but not lean to canopy to the west of the building)

GSP
Graham Simpkin Planning

2 The Parade, Ash Road, Hartley
Longfield, Kent DA3 8BG

Tel: 01474 703705
www.grahamsimpkinplanning.co.uk
Email: webmail@grahamsimpkinplanning.co.uk

Project Title Long Acre, Pear Tree Lane, Shorne, Kent DA12 3JT		Job No 3569
Drawing Title Existing Block Plan	Drawing No 02	Revision -
Date 23.06.2022	Drawn by DA	Checked by SC
Scale 1:1500 @ A3	Note	

0 10 20 30 40 50 60
1:1250 metres

