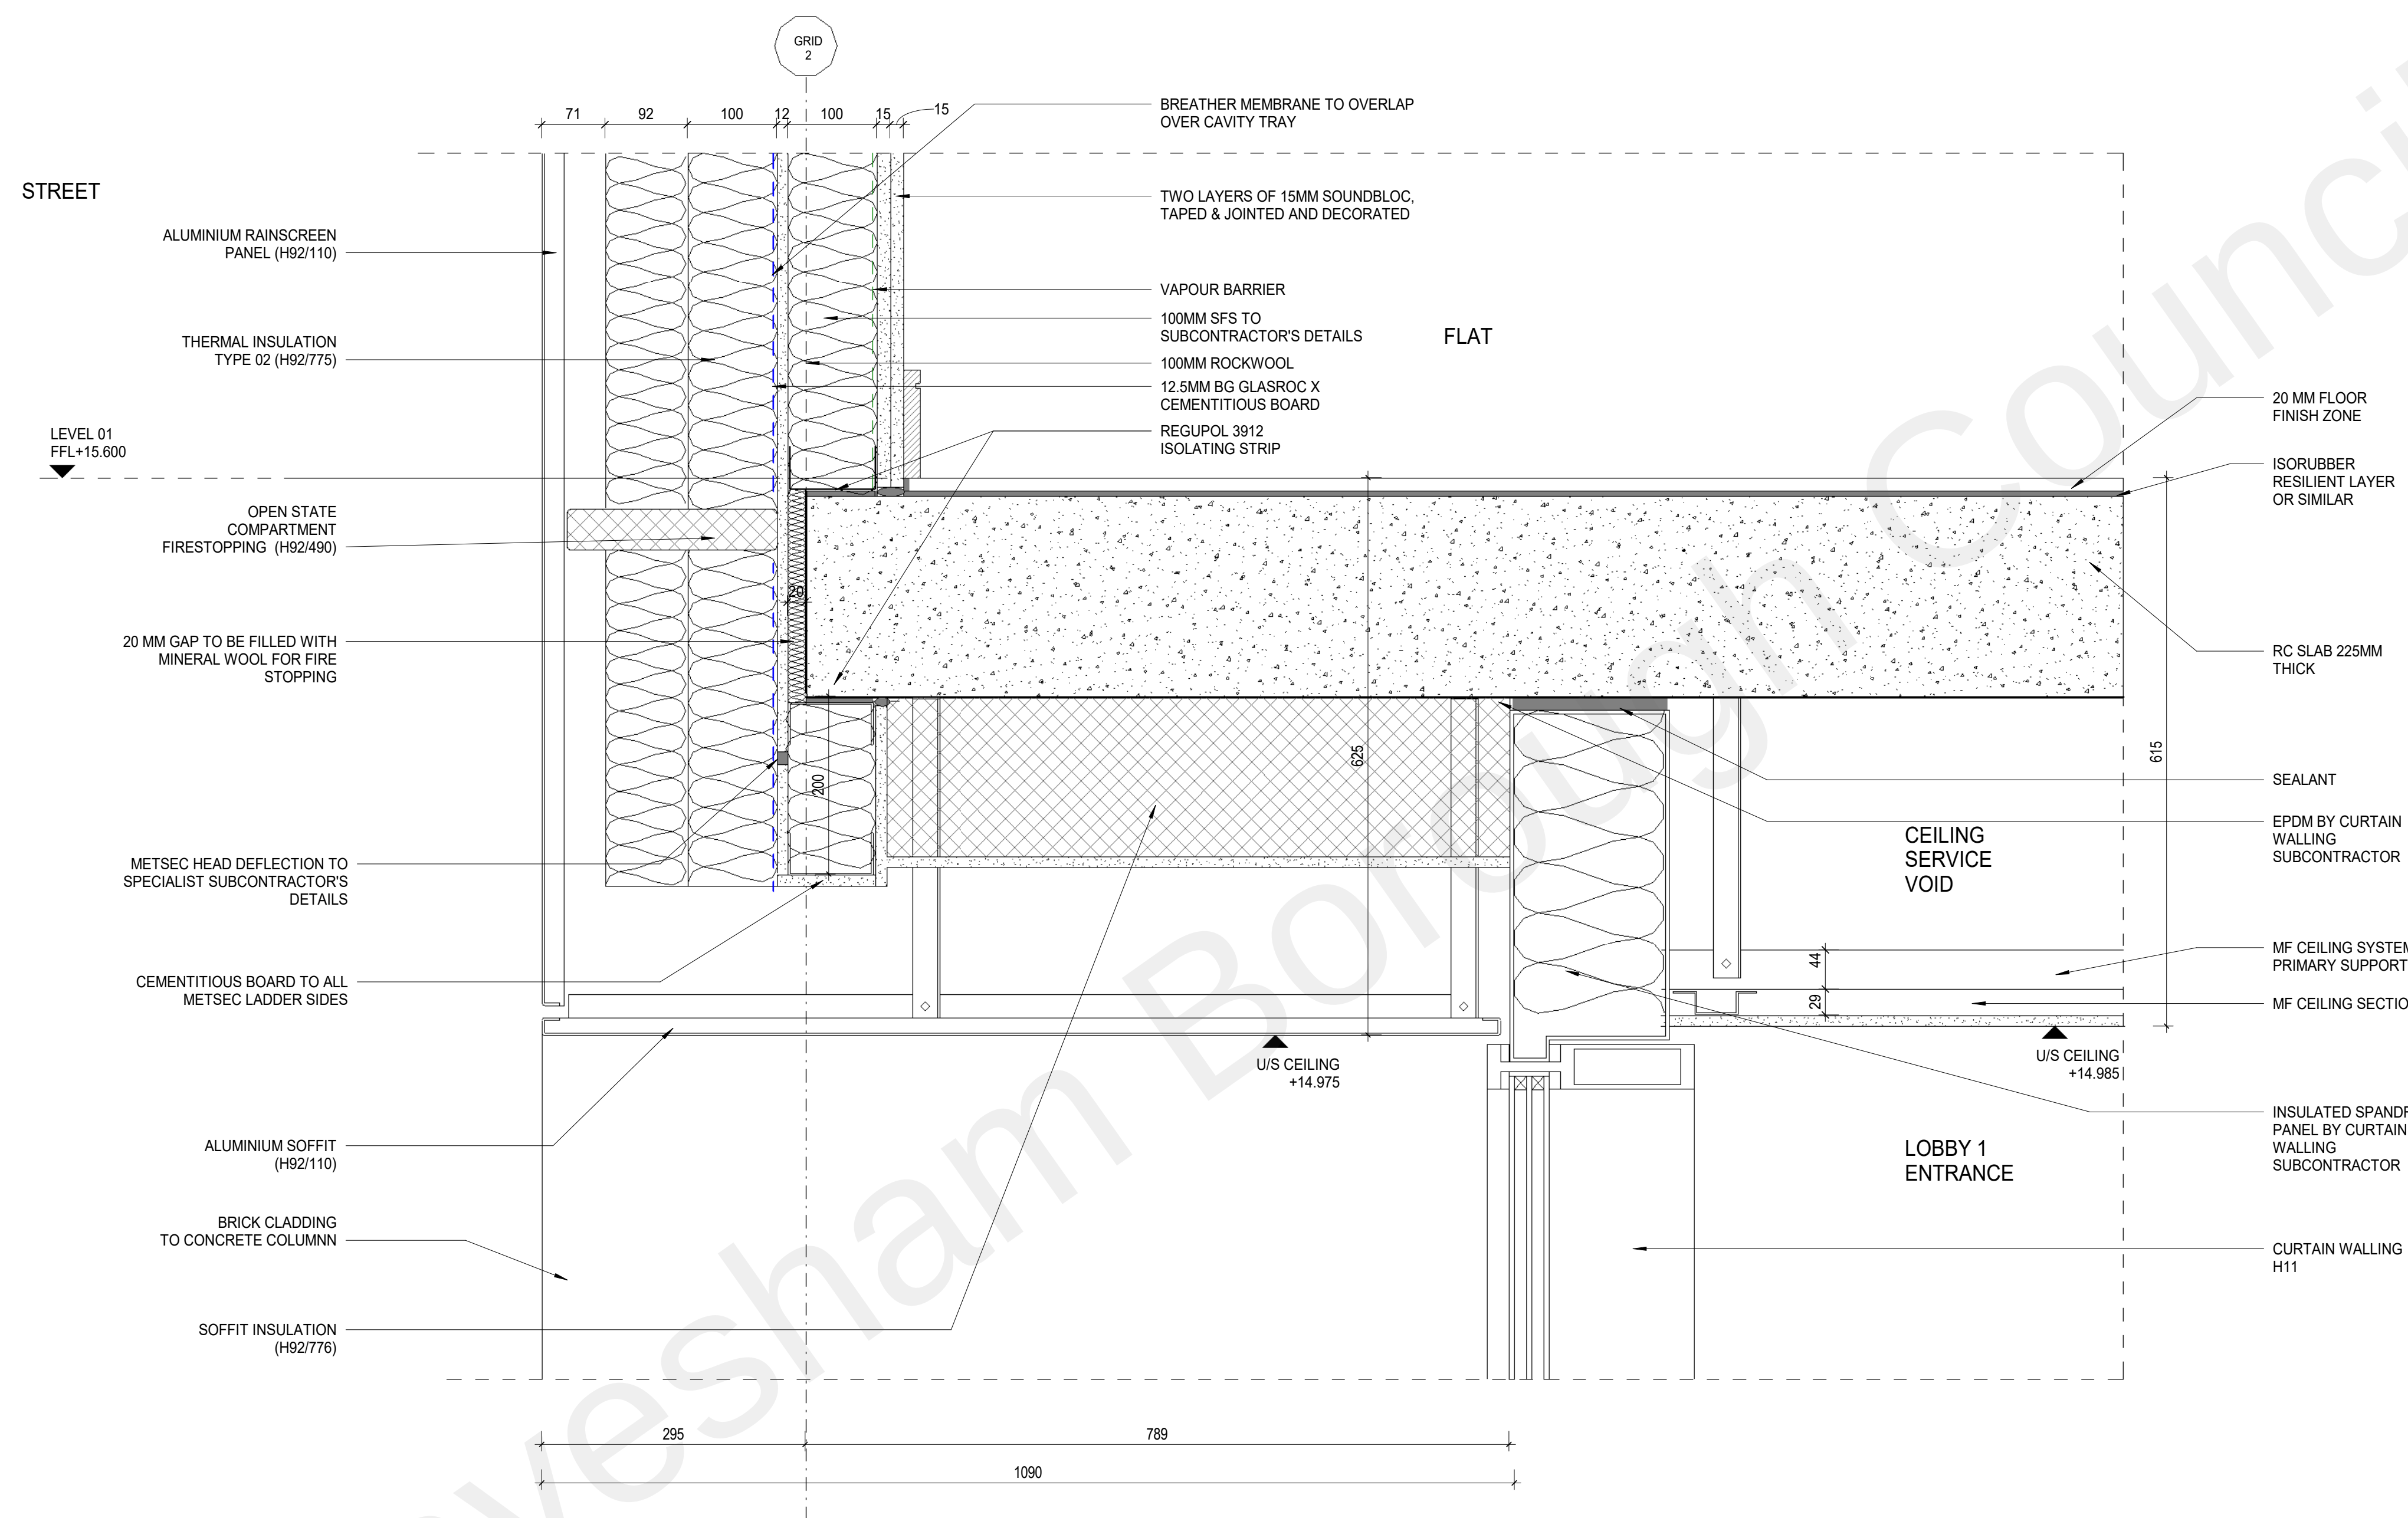


**SIGNIFICANT HEALTH AND SAFETY RISKS
(UNUSUAL AND DIFFICULT TO MANAGE ONLY)**

It is assumed that all works will be carried out by a competent contractor working, where appropriate, to an approved method statement.

In addition to the hazards/risks normally associated with the types of work detailed on this drawing, note the following:

DO NOT SCALE OFF THIS DRAWING

Client
REEF GROUP

Consultants
HENRY, G&T, EDC, MANHIRE,
WATERMAN, HED, 1ST LINE
DEFENCE, BB7

leslie jones
architecture

Suite 3.02
Grand Union Studios
332 Ladbroke Grove
London W10 5AD

T: 020 7255 1150
F: 020 7255 6700
E: admin@leslie-jones.co.uk

THE CHARTER RIBA STAGE 4/5

Drawing Title

E01 RECESSED ENTRY DOOR TO LOBBY 2
HEAD DETAIL

1:5 @A1 04/15/21 AK LP

project	originator	volume	level	type	role	number
3732 -	LJA -	ZZ -	XX -	DR -	A -	21446

A5 CONTRACTUAL ISSUE

C02 SCALE BAR ADDED

C:\Users\kuznierz\Documents\3732-LJA-XX-XX-M3-A-0003-E01_STAGE 4
atna.kuznierz@fasfile-images.com/cf/cf