

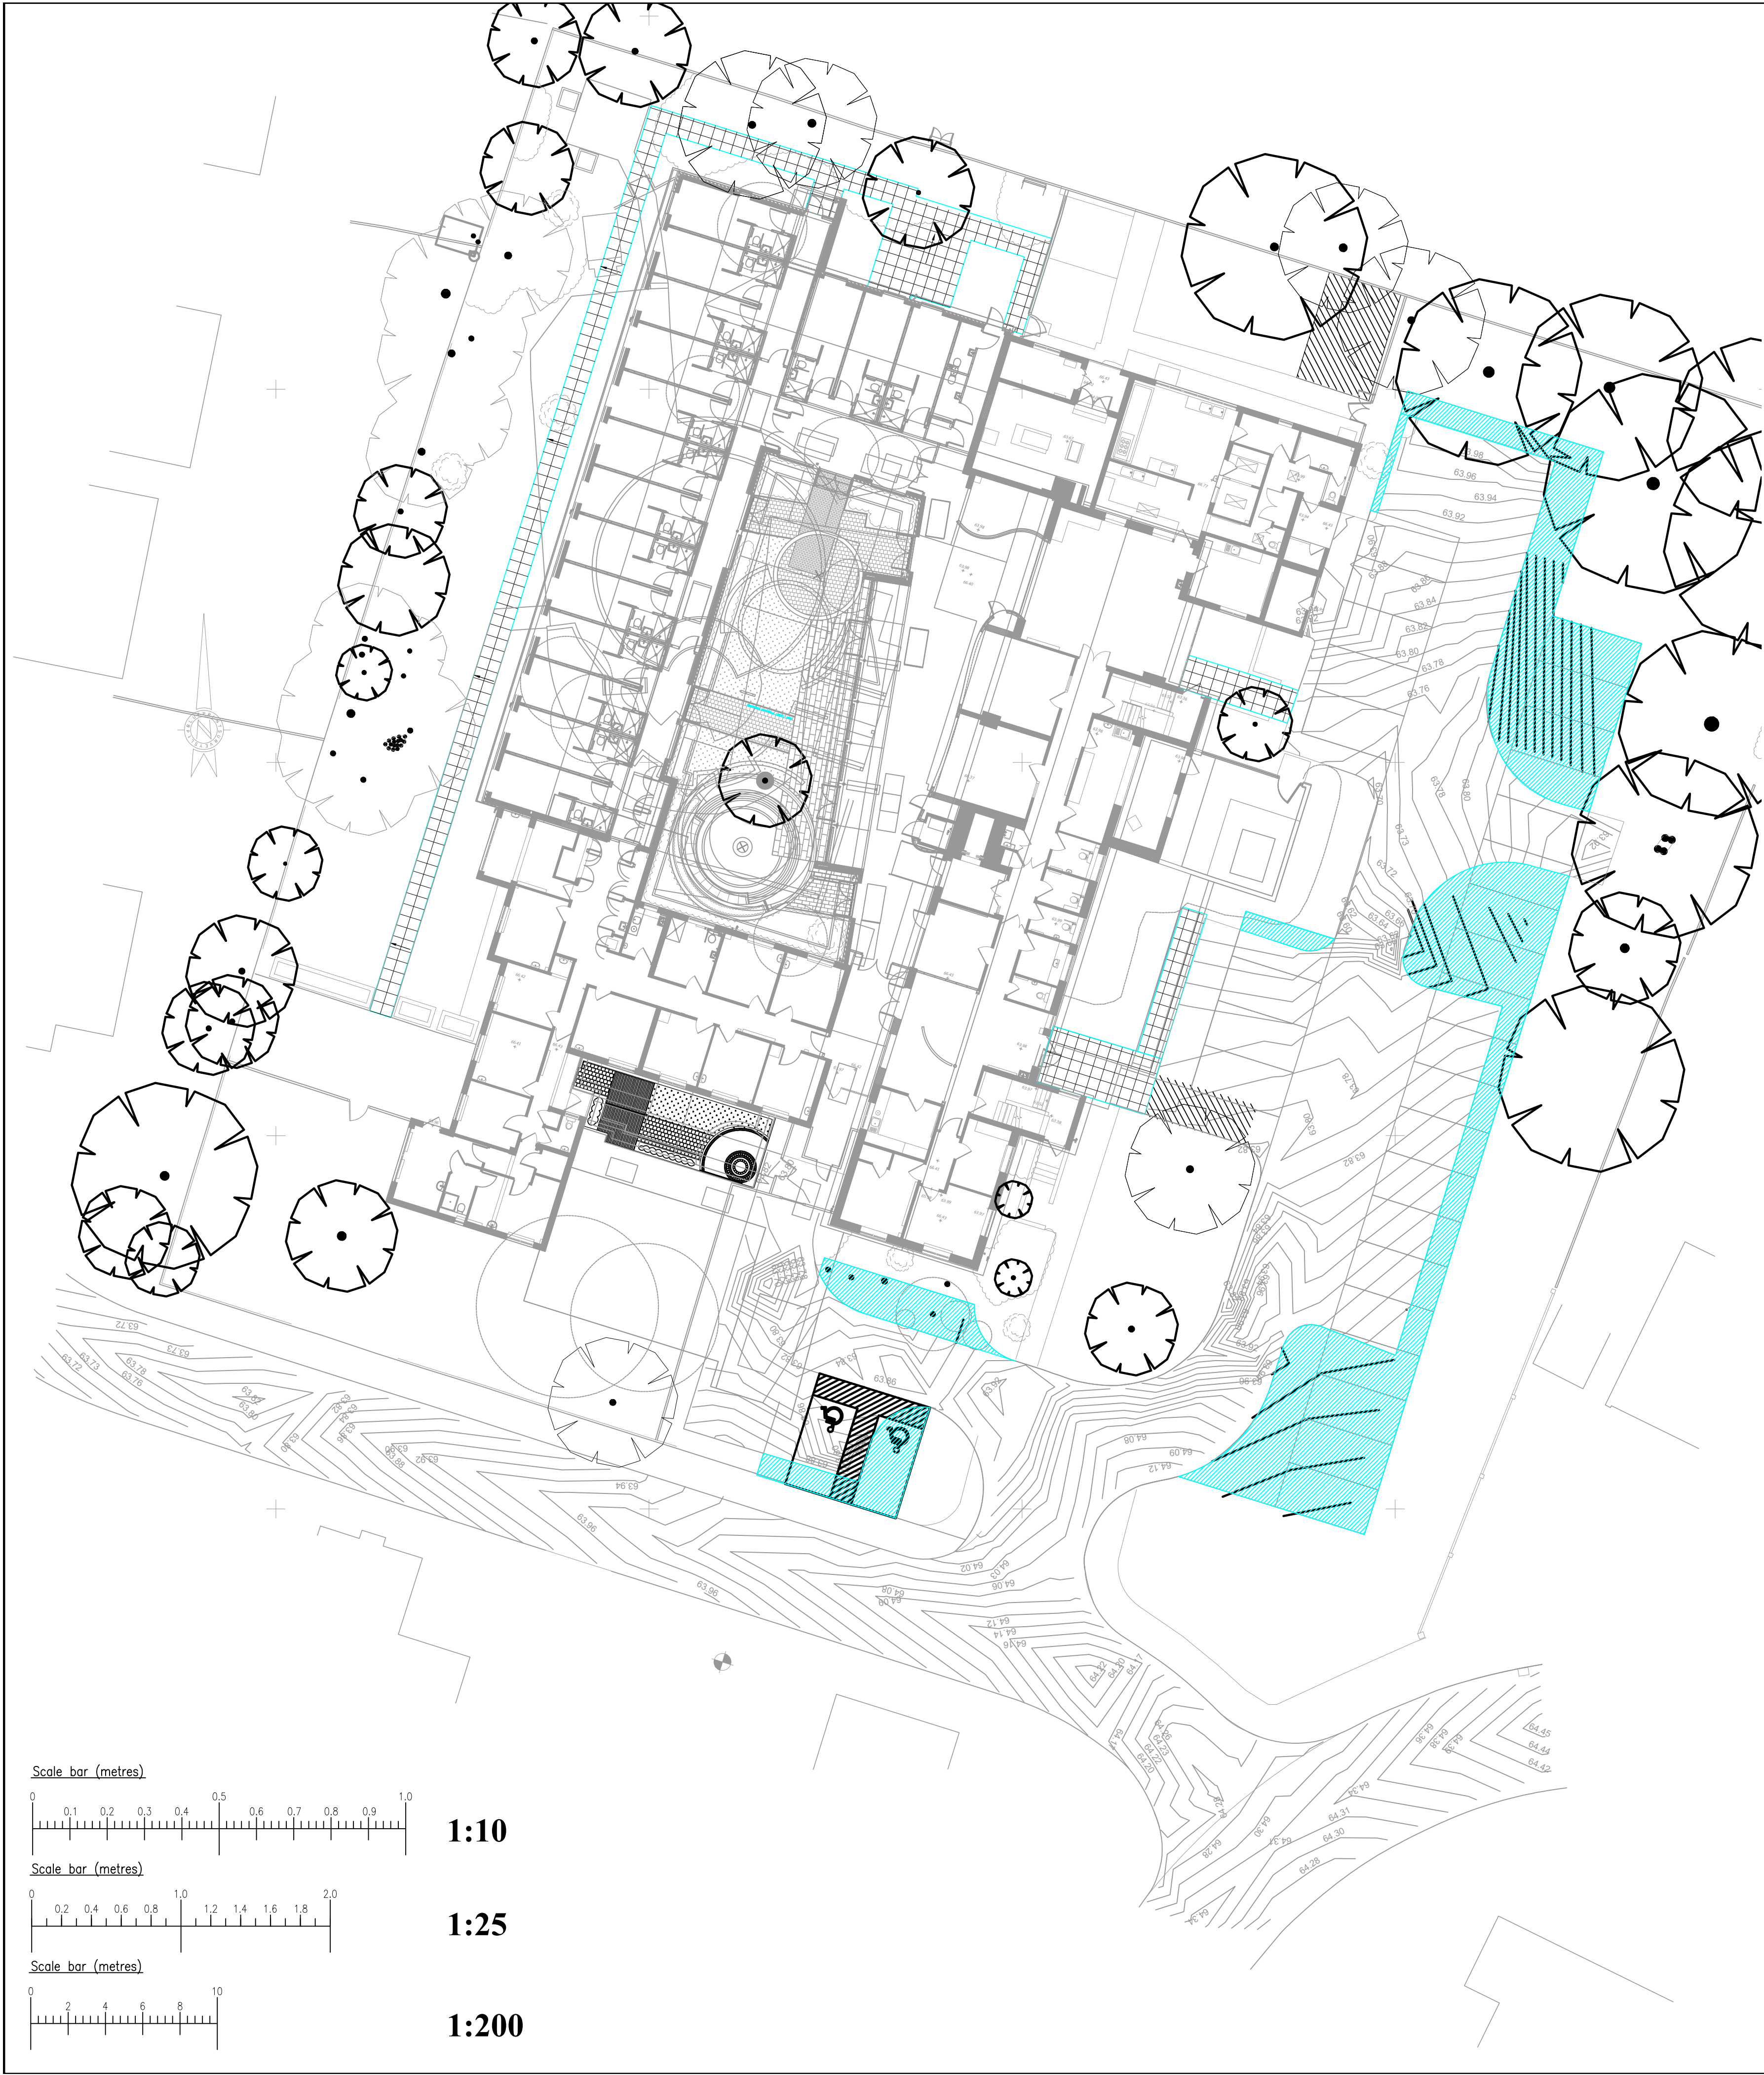
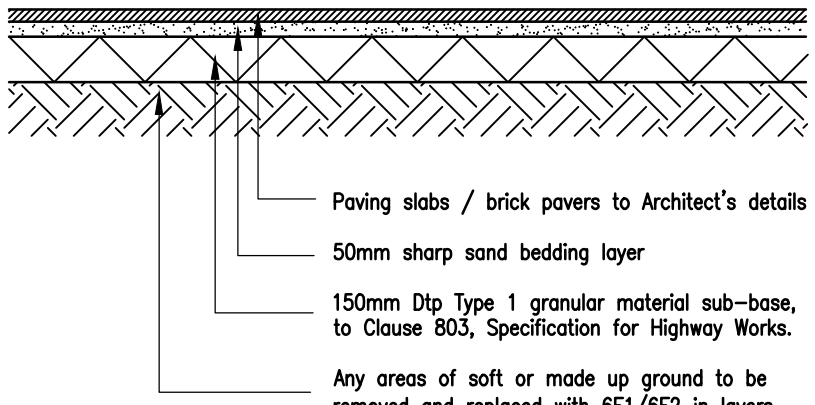



Road Construction Detail
Scale 1:25

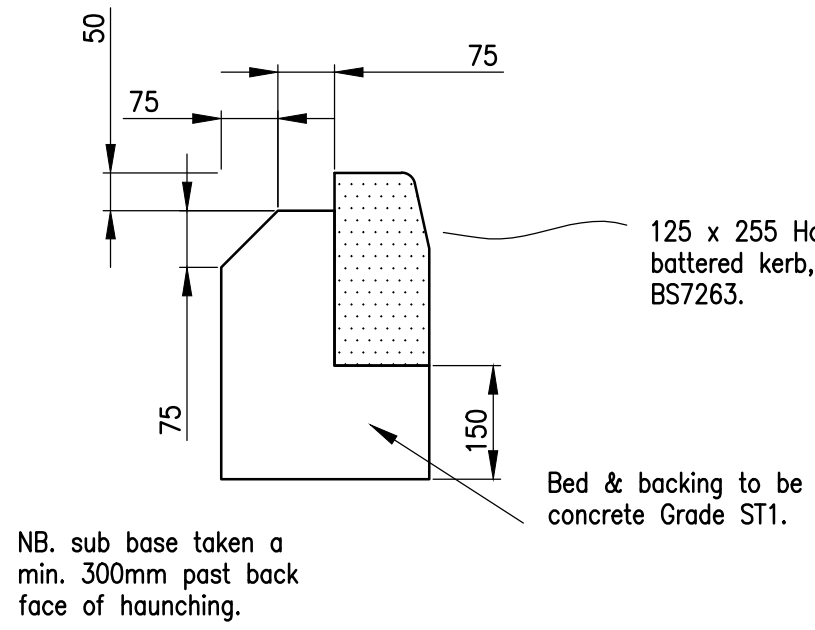


Paving / Brick Pavers Construction Detail
Scale 1:25

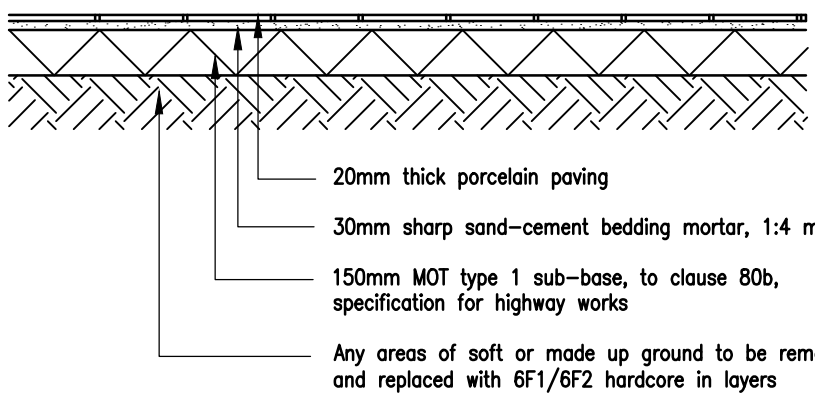

Typical Kerb Detail – Type HB2.

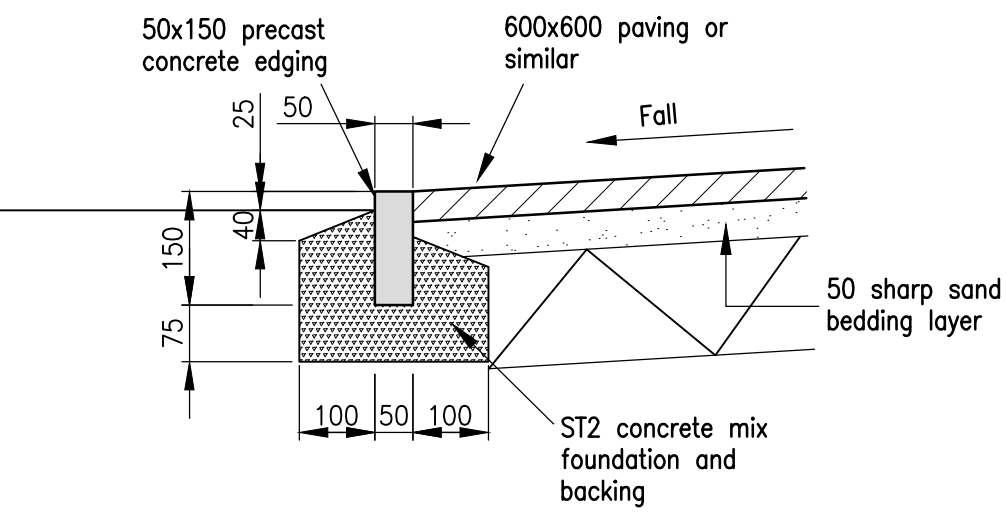

Precast Concrete Kerb Detail
Scale 1:10

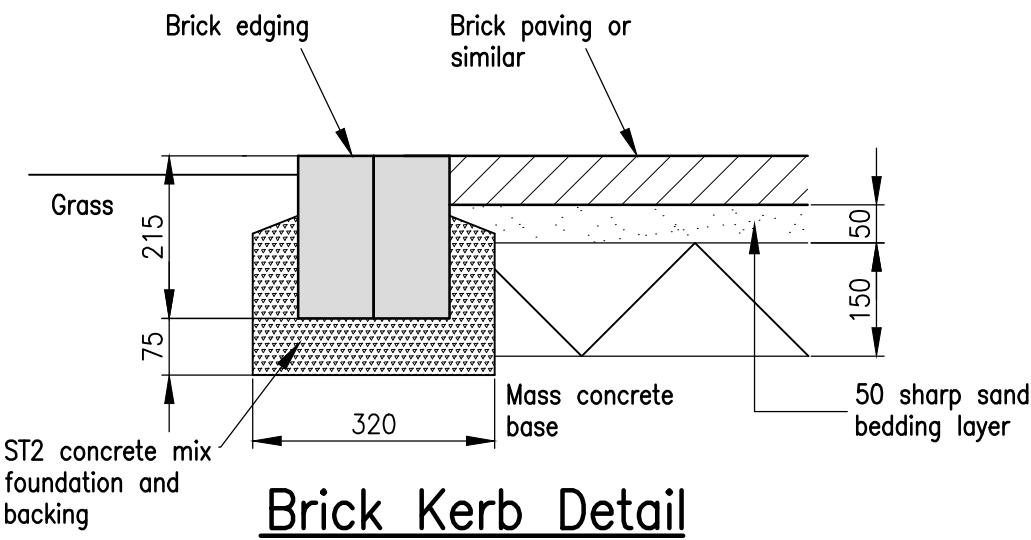

Brick Kerb Detail
Scale 1:10

NOTES

LEGEND

- Existing Levels
- Proposed Levels
- Proposed Macadam Construction
- Proposed Paving Slab (see Architect's drawings for type/colour/layout)
- Proposed Porcelain Paving (see Architect's drawings for type/colour/layout)
- Proposed Quartz City Paver (see Architect's drawings for type/colour/layout)
- Proposed Clay brick pavers TBC (see Architect's drawings for type/colour/layout)
- Proposed Historic Sandstone paving slabs (see Architect's drawings for type/colour/layout)
- Proposed paving to match existing
- Proposed lawn by contractor

E	Scale Amended	17.01.24
D	Revised Layout to New Boundary	02.01.24
C	Layout Revised	11.03.23
B	Courtyard 1 & 2 layout revised and legend revised. Detail added where clouded.	15.07.22
A	Courtyard paving & paving slab paths added.	06.05.22
-	Preliminary	17.02.22
Rev	Revision note	Date

vkhp-consulting
civil and structural

The Forge, Little Mount Stn., Tunbridge Wells, Kent TN11 1YS
Tel 01892 521841 Fax 01892 533149 E.mail tw@vkhp.co.uk
340 High Street, Dorking, Surrey RH4 1QX
Tel 01306 881012 Fax 01306 881190 E.mail dk@vkhp.co.uk
Greenfield House, 3 The Square, Storrington, West Sussex RH20 4DJ
Tel 01903 740090 E.mail sto@vkhp.co.uk

Project
**Hevercourt, Goodwood Crescent,
Gravesend, DA12 5EY**

Title
External Works

Dwn By AJB	Chk By	DRG NO 539121-105	REV E
Date Jan 22	Scale 1:200		