


EXISTING SECTION (X-X)

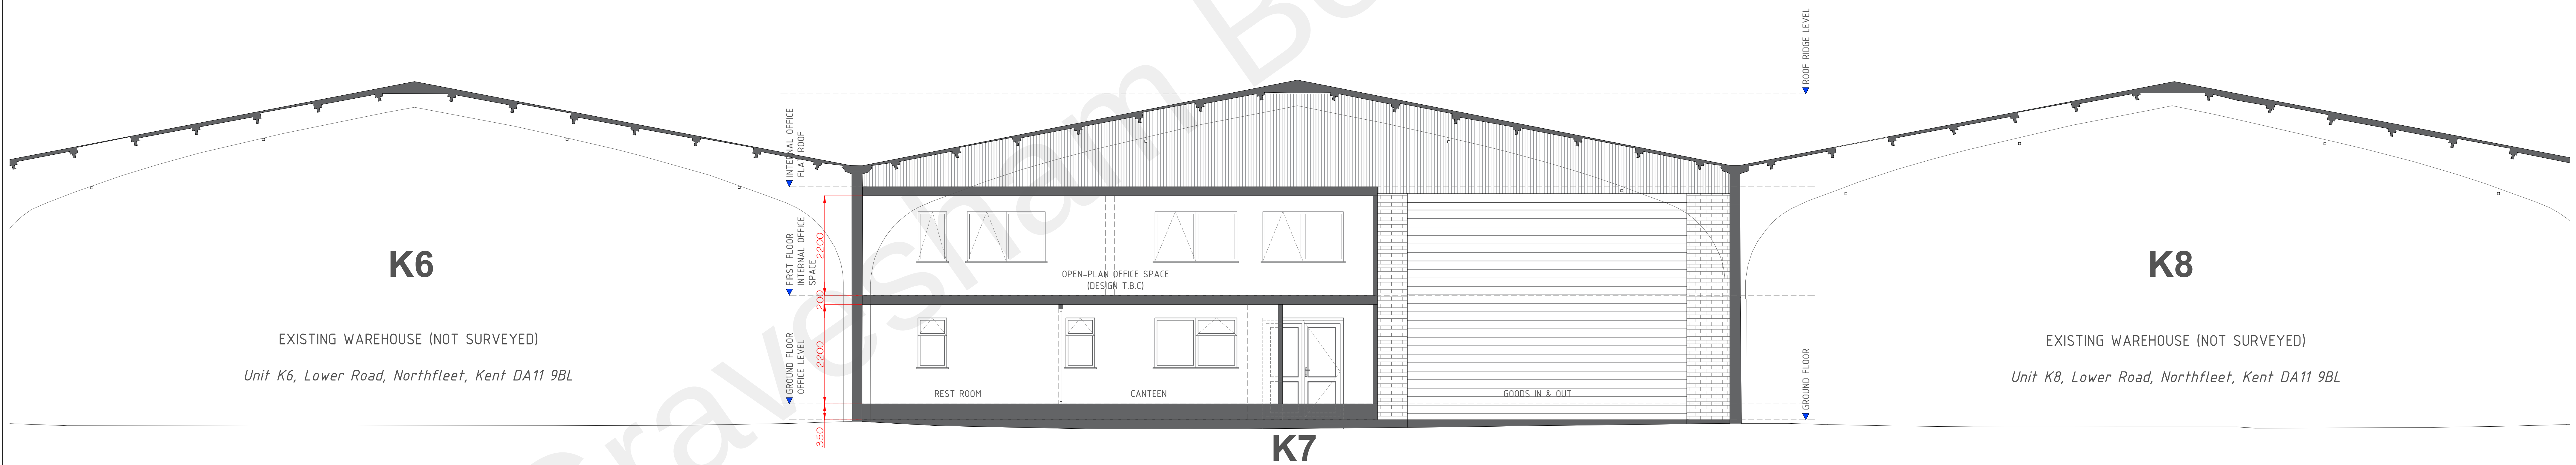

PROPOSED SECTION (X-X)