


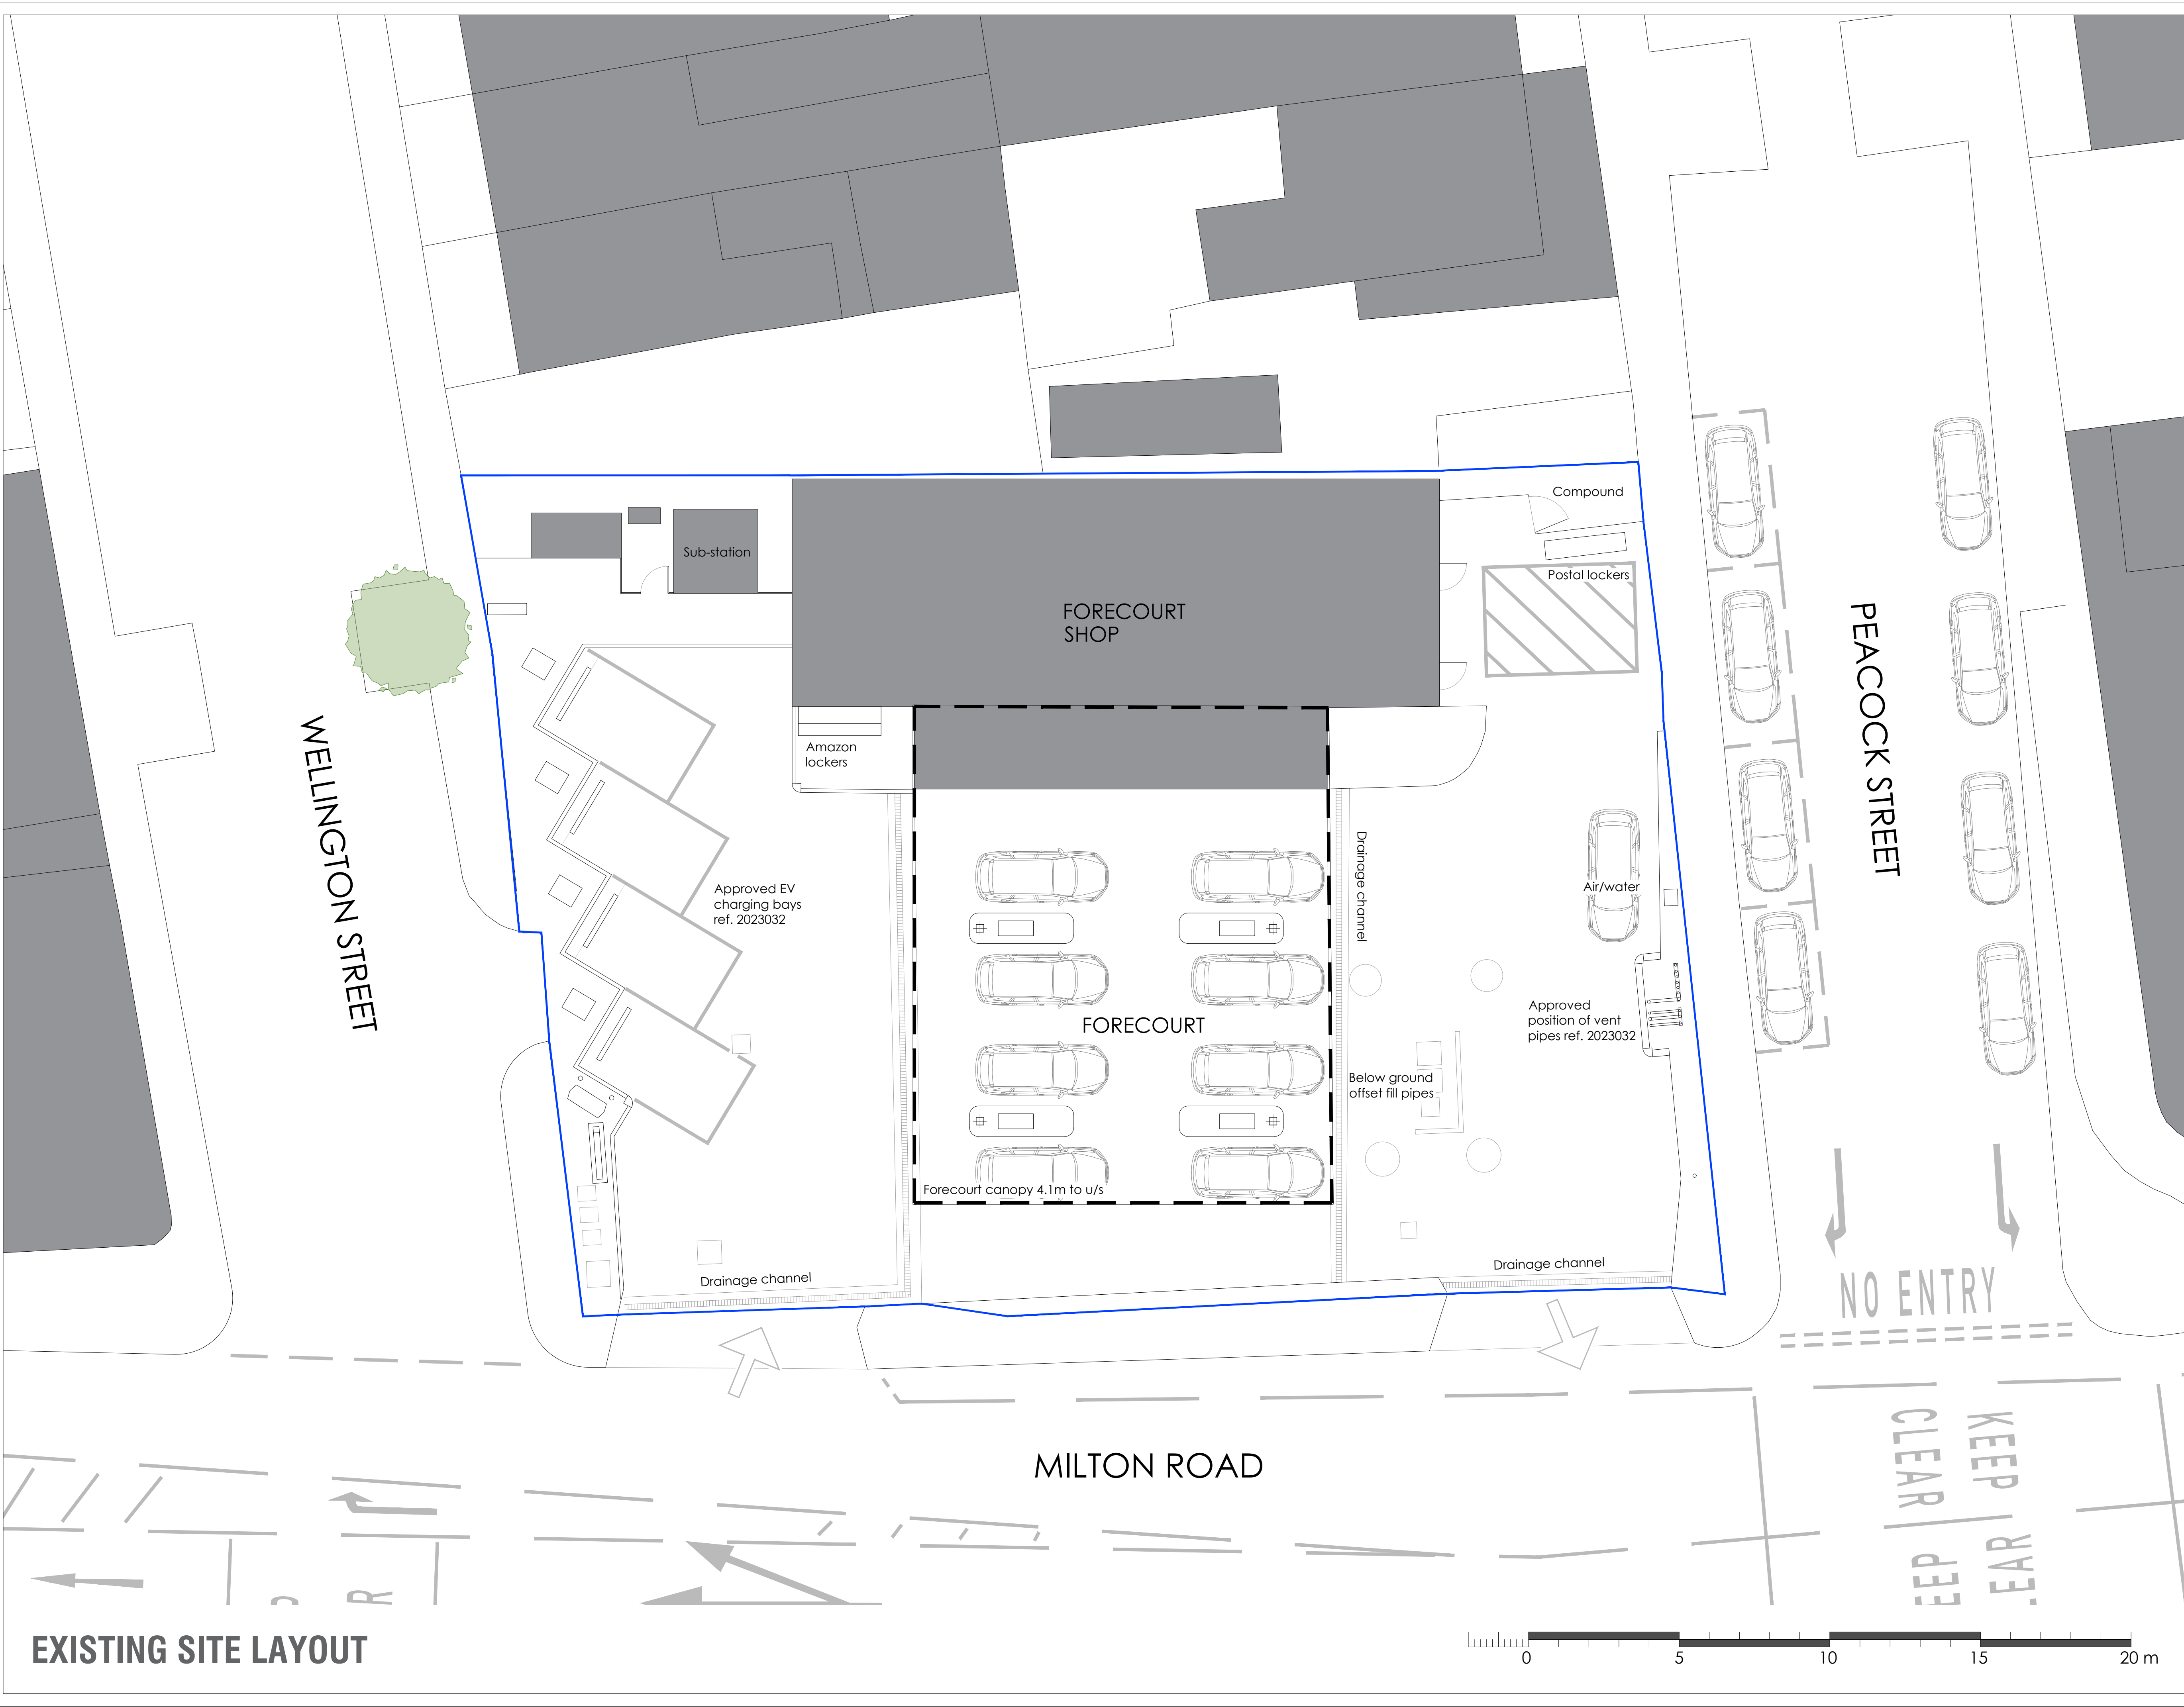

EXISTING SITE LAYOUT

REVISIONS:

REV	NOTE	DATE
-----	------	------

NOTES:

Adcock Associates have prepared this drawing for the sole and specific use of the client and are not responsible for any use of its contents by others.
Hard copy prints may not scale accurately. All levels are in metres and dimensions in millimeters unless specified otherwise. To be read in conjunction with all other relevant drawings and specifications.
It must not be used for land transfer purposes and not for construction purpose.
The shape and size of the site has been taken from existing drawings prepared by others, accuracy and physical boundaries have not been authenticated.

Local Planning Authority:

PLANNING APPLICATION

FS010 CLOCKTOWER

2023

CLIENT

PROJECT

ADDRESS

TITLE

SCALE

DRAWN

DATE

CHECKED

DATE

JOB NO

DWG NO

REVISION

23942-12

PA01

RETAIL ROADSIDE DESIGN AND PLANNING

133-139 MILTON ROAD

GRAVESEND

KENT, DA12 2RQ

ADCOCK ASSOCIATES