


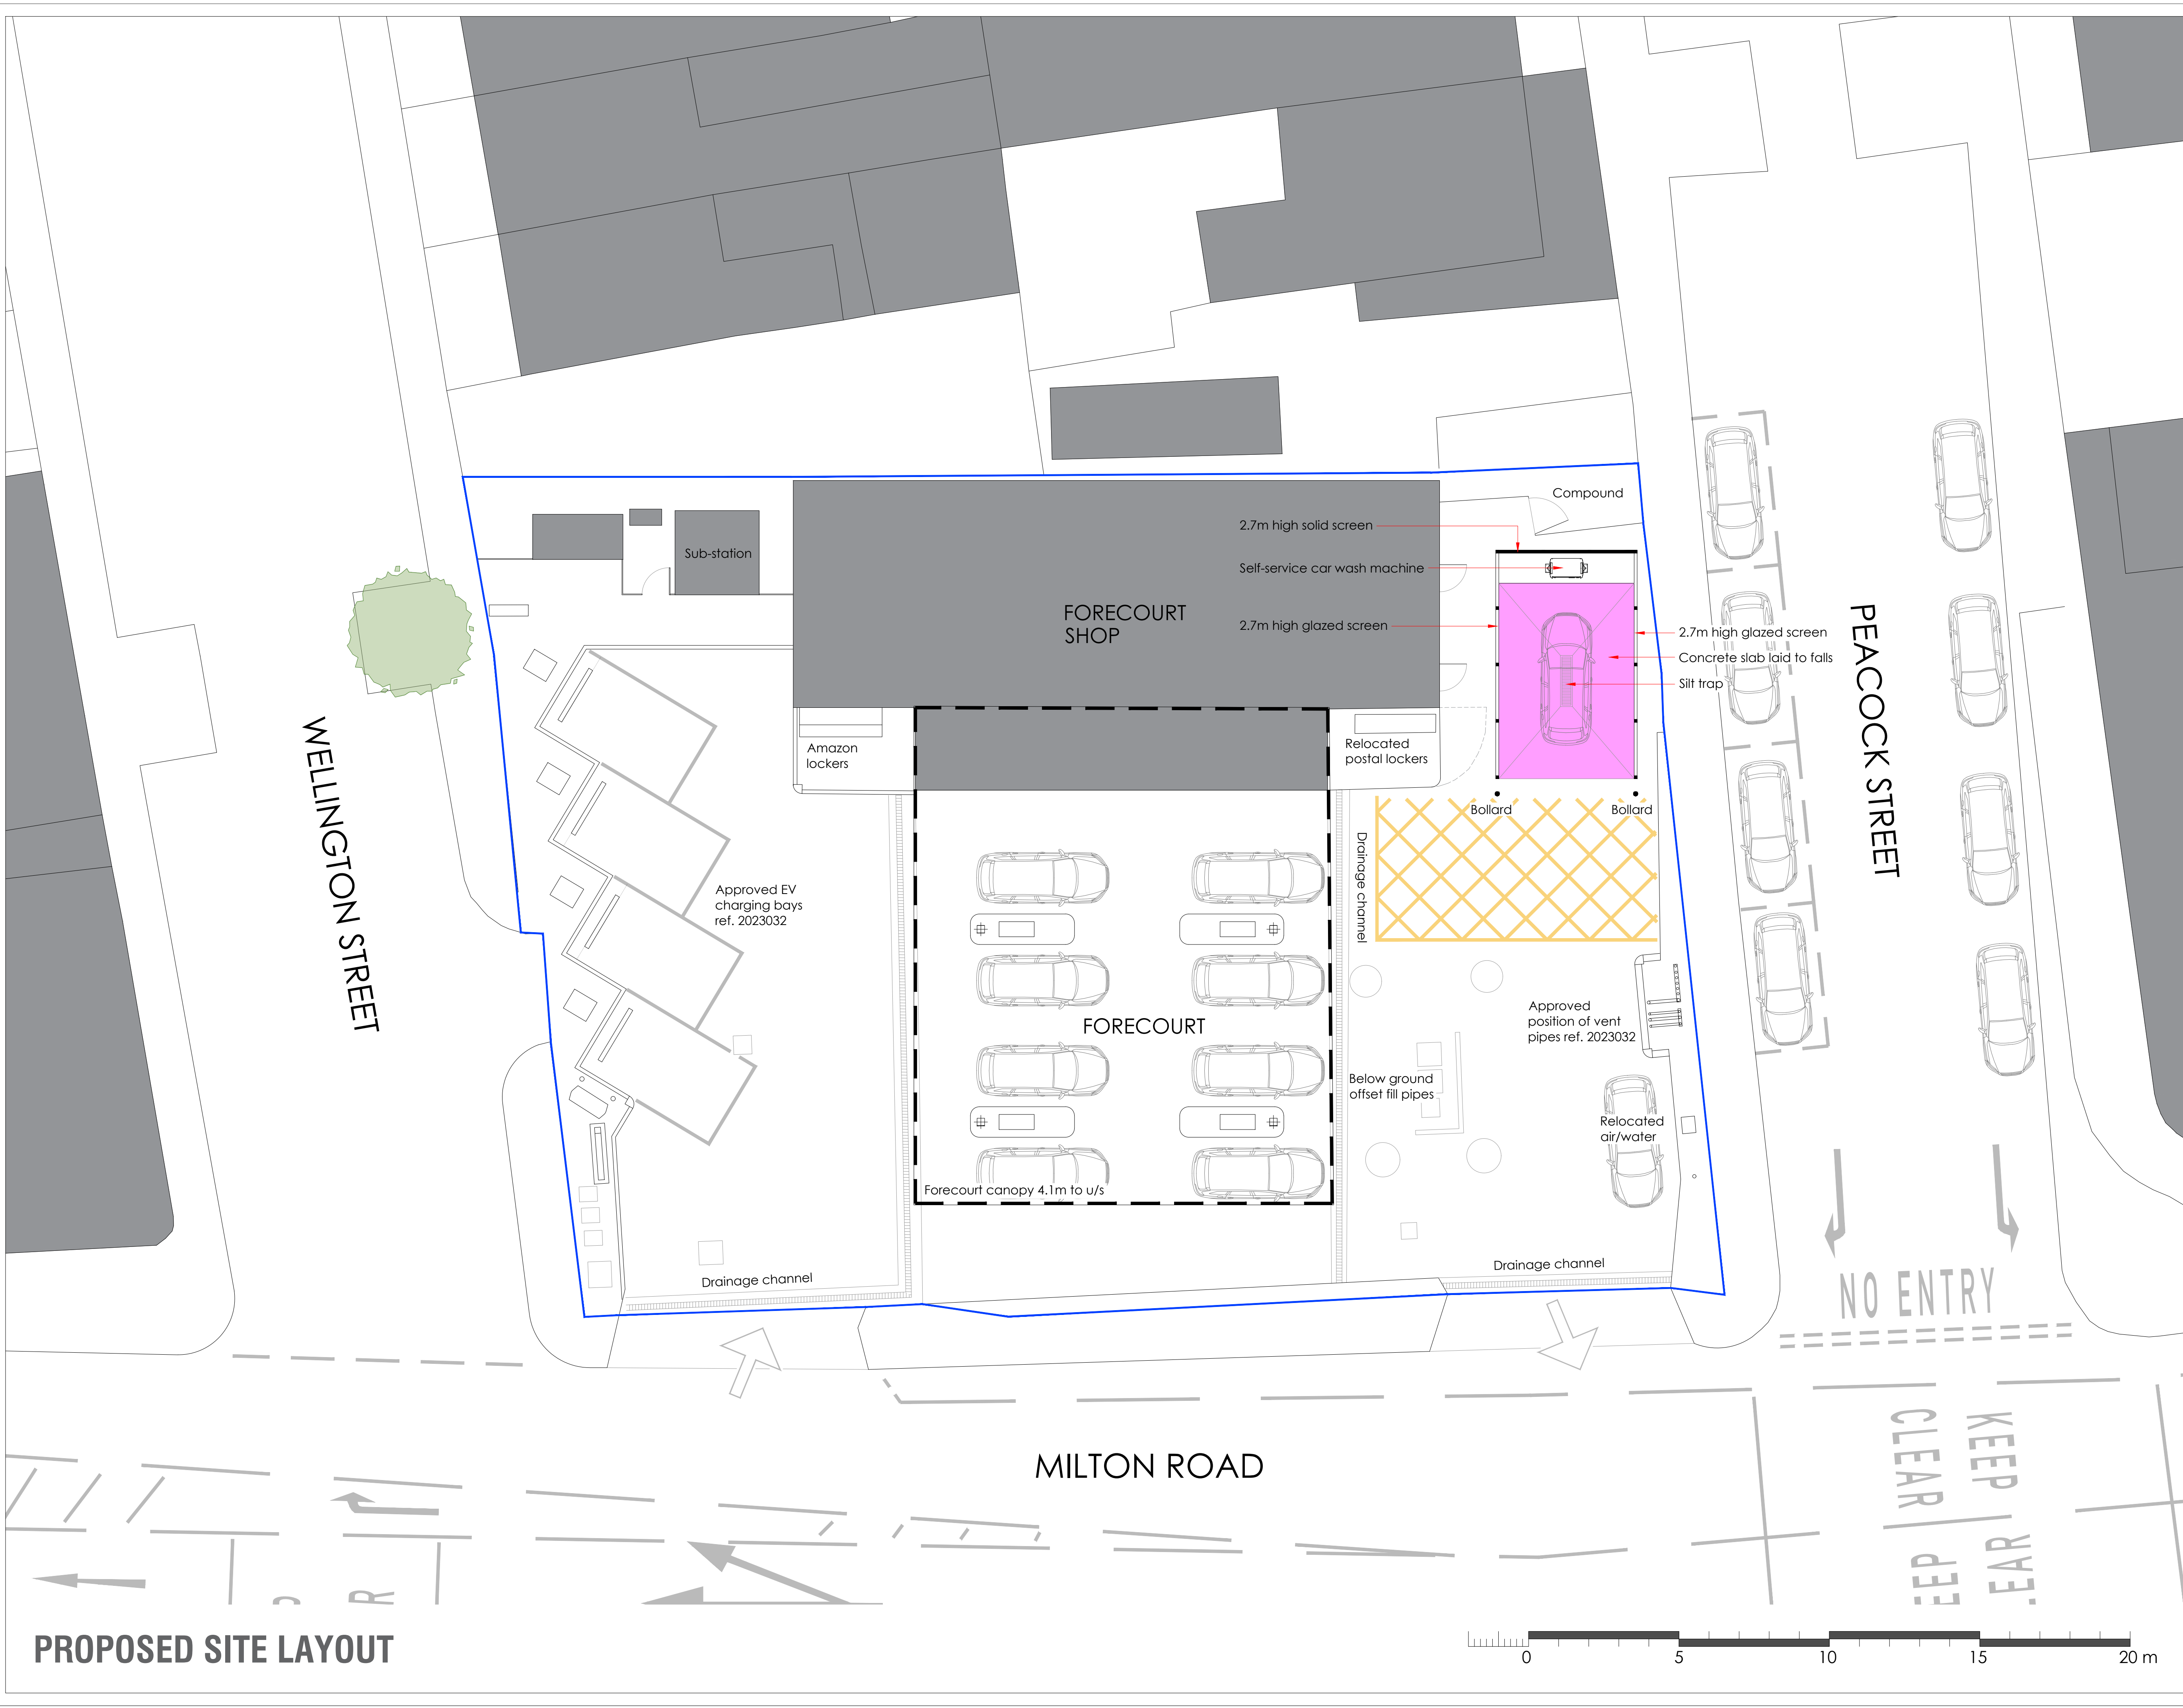

PROPOSED SITE LAYOUT

REVISIONS:

REV	NOTE	DATE
-----	------	------

NOTES:

Adcock Associates have prepared this drawing for the sole and specific use of the client and are not responsible for any use of its contents by others.
Hard copy prints may not scale accurately. All levels are in metres and dimensions in millimeters unless specified otherwise. To be read in conjunction with all other relevant drawings and specifications.
It must not be used for land transfer purposes and not for construction purpose.
The shape and size of the site has been taken from existing drawings prepared by others, accuracy and physical boundaries have not been authenticated.

Local Planning Authority:
Gravesham Borough Council

PLANNING APPLICATION

FS010 CLOCKTOWER

23

CLIENT

mfg
Milton Food Group

PROJECT

FORMATION OF SELF-SERVICE CAR WASH BAY

ADDRESS

CLOCKTOWER SERVICE STATION
133-139 MILTON ROAD
GRAVESEND
KENT, DA12 2RQ

TITLE

PROPOSED SITE LAYOUT

SCALE	1:100 @ A1	JOB NO	23942-12
DRAWN	PE	DWG NO	PA03
DATE	25/08/2023	REVISION	
CHECKED		DATE	

RETAIL ROADSIDE DESIGN AND PLANNING

133-139 MILTON ROAD
GRAVESEND, KENT, DA12 2RQ
+44(0)1474 4202
info@adcockassociates.co.uk
www.adcockassociates.co.uk