


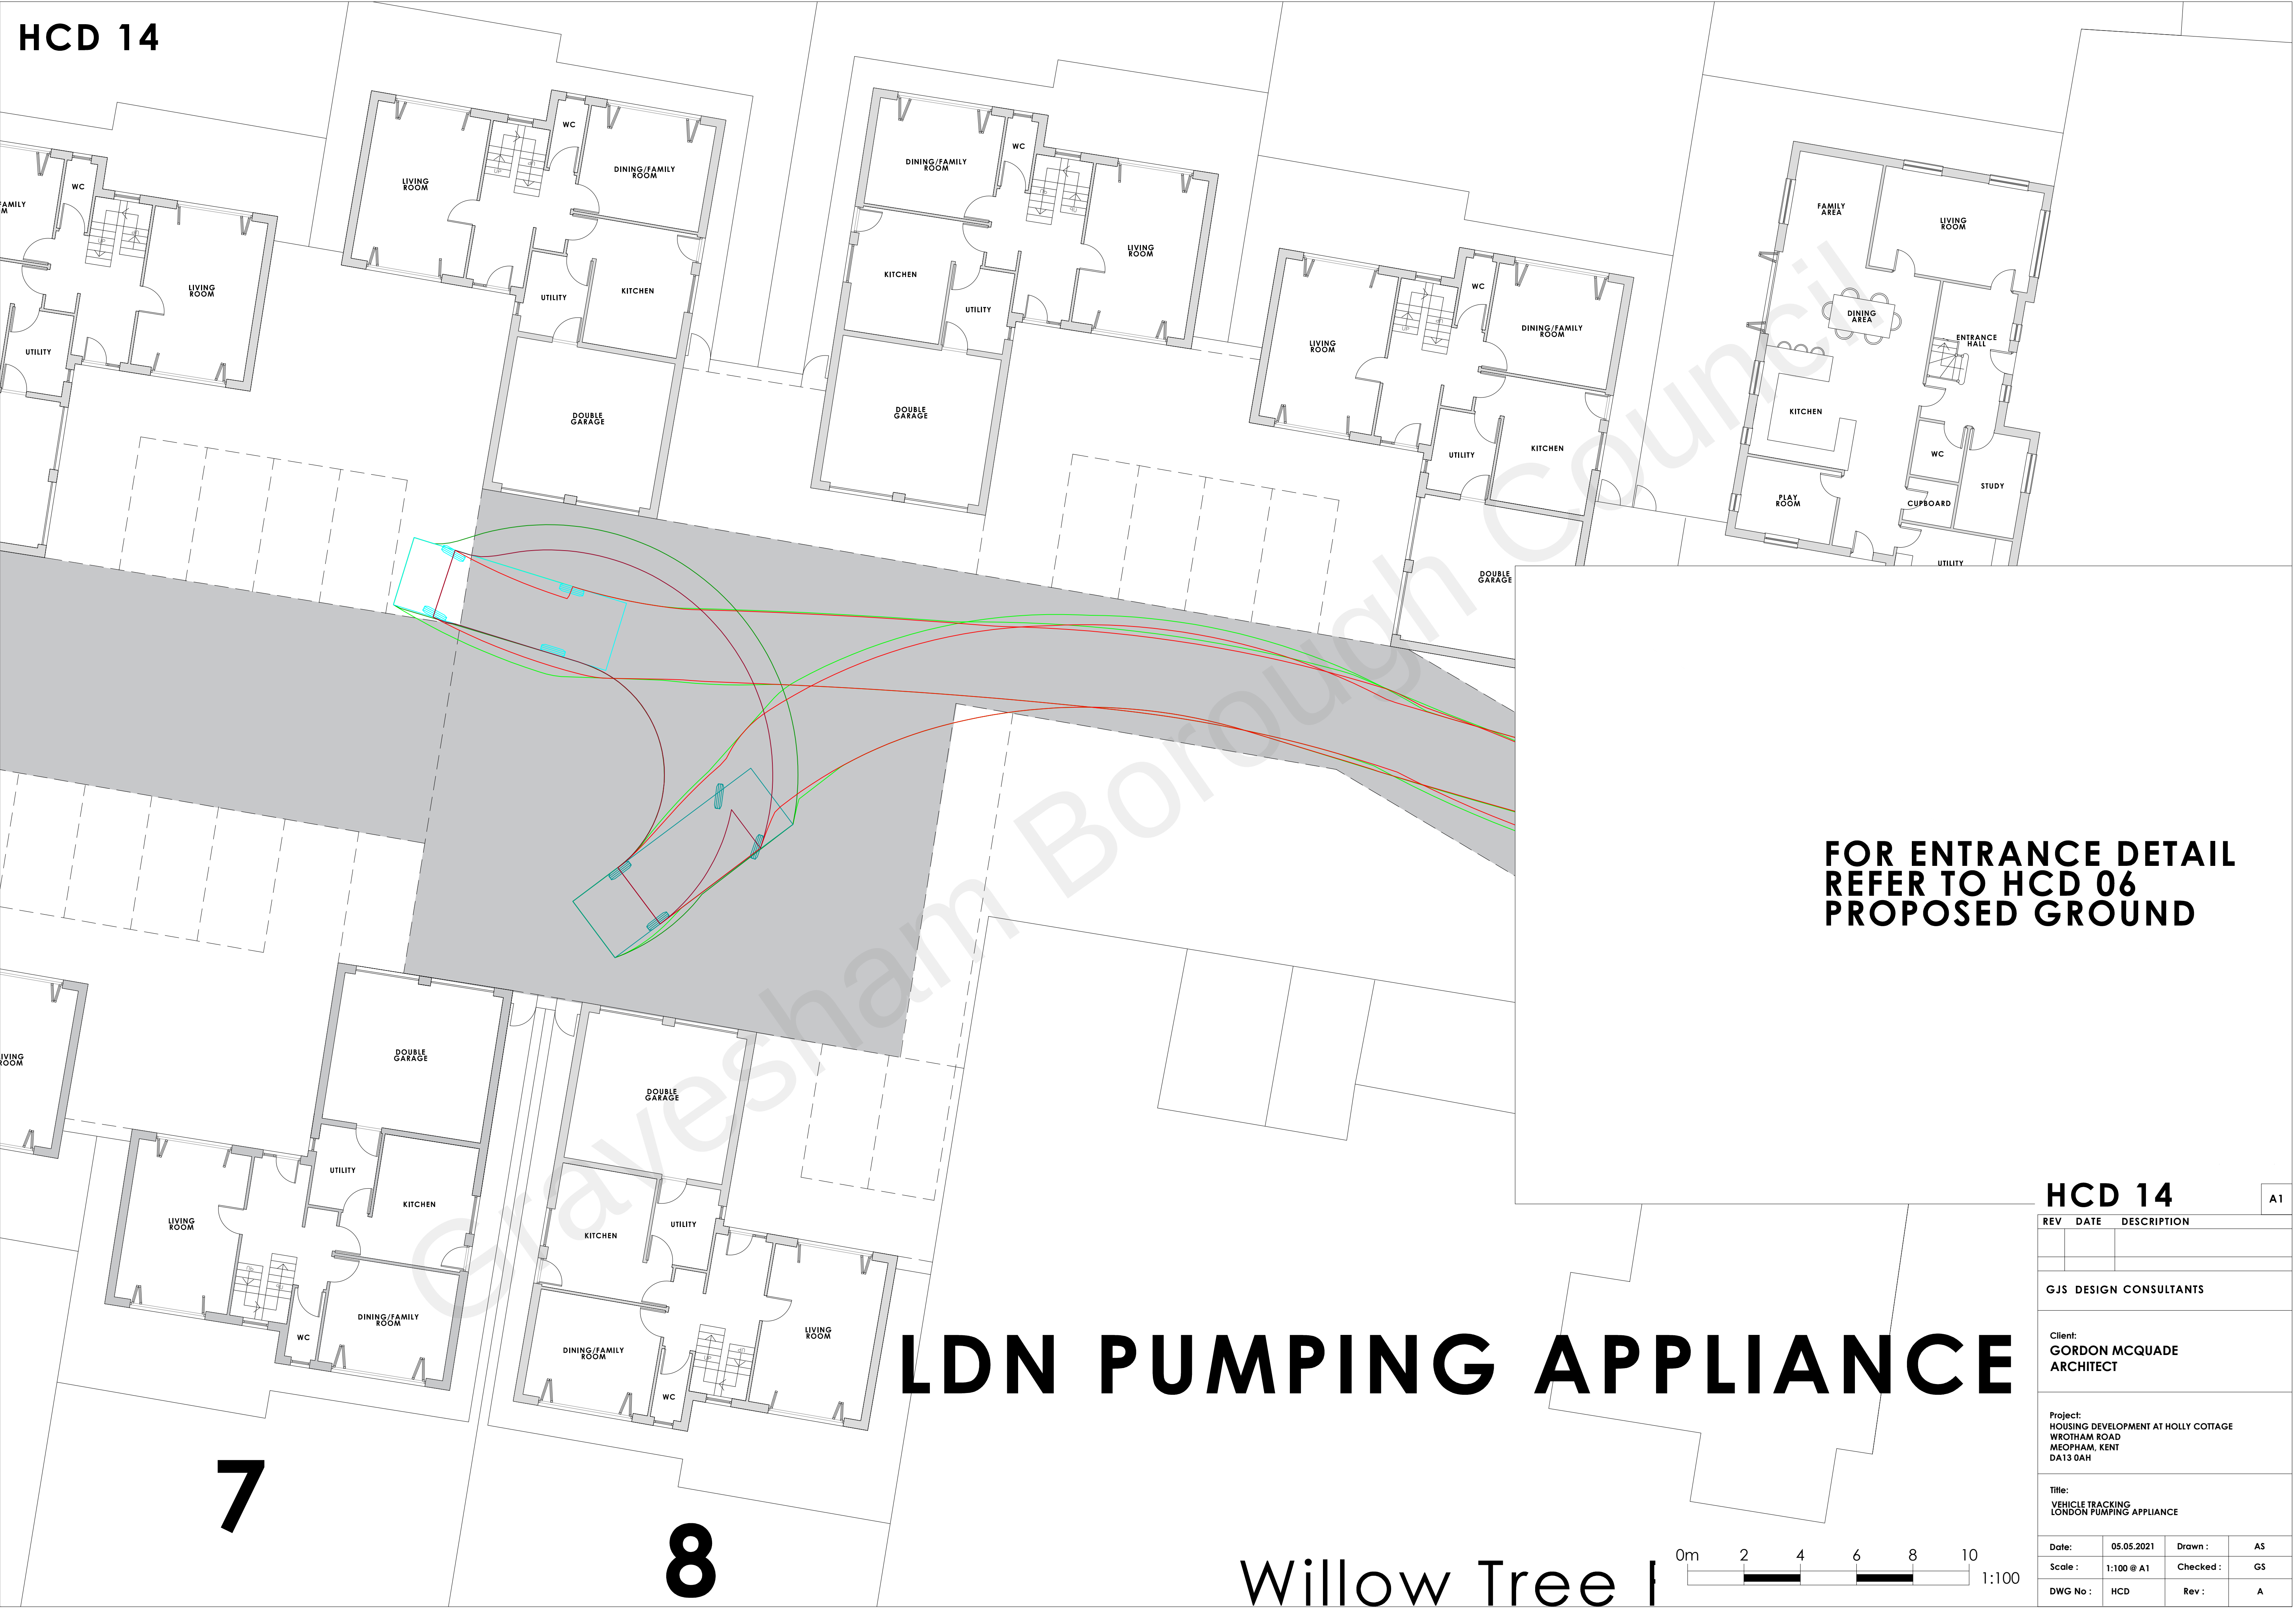


FOR ENTRANCE DETAIL
REFER TO HCD 06
PROPOSED GROUND

LDN PUMPING APPLIANCE

7

8

Willow Tree I

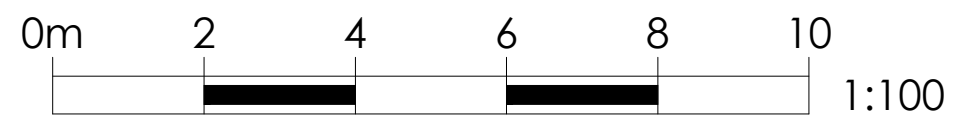

HCD 14

REV	DATE	DESCRIPTION
GJS DESIGN CONSULTANTS		
Client: GORDON MCQUADE ARCHITECT		
Project: HOUSING DEVELOPMENT AT HOLLY COTTAGE WROTHAM ROAD MEOPHAM, KENT DA13 0AH		
Title: VEHICLE TRACKING LONDON PUMPING APPLIANCE		
Date:	05.05.2021	Drawn : AS
Scale :	1:100 @ A1	Checked : GS
DWG No :	HCD	Rev : A