


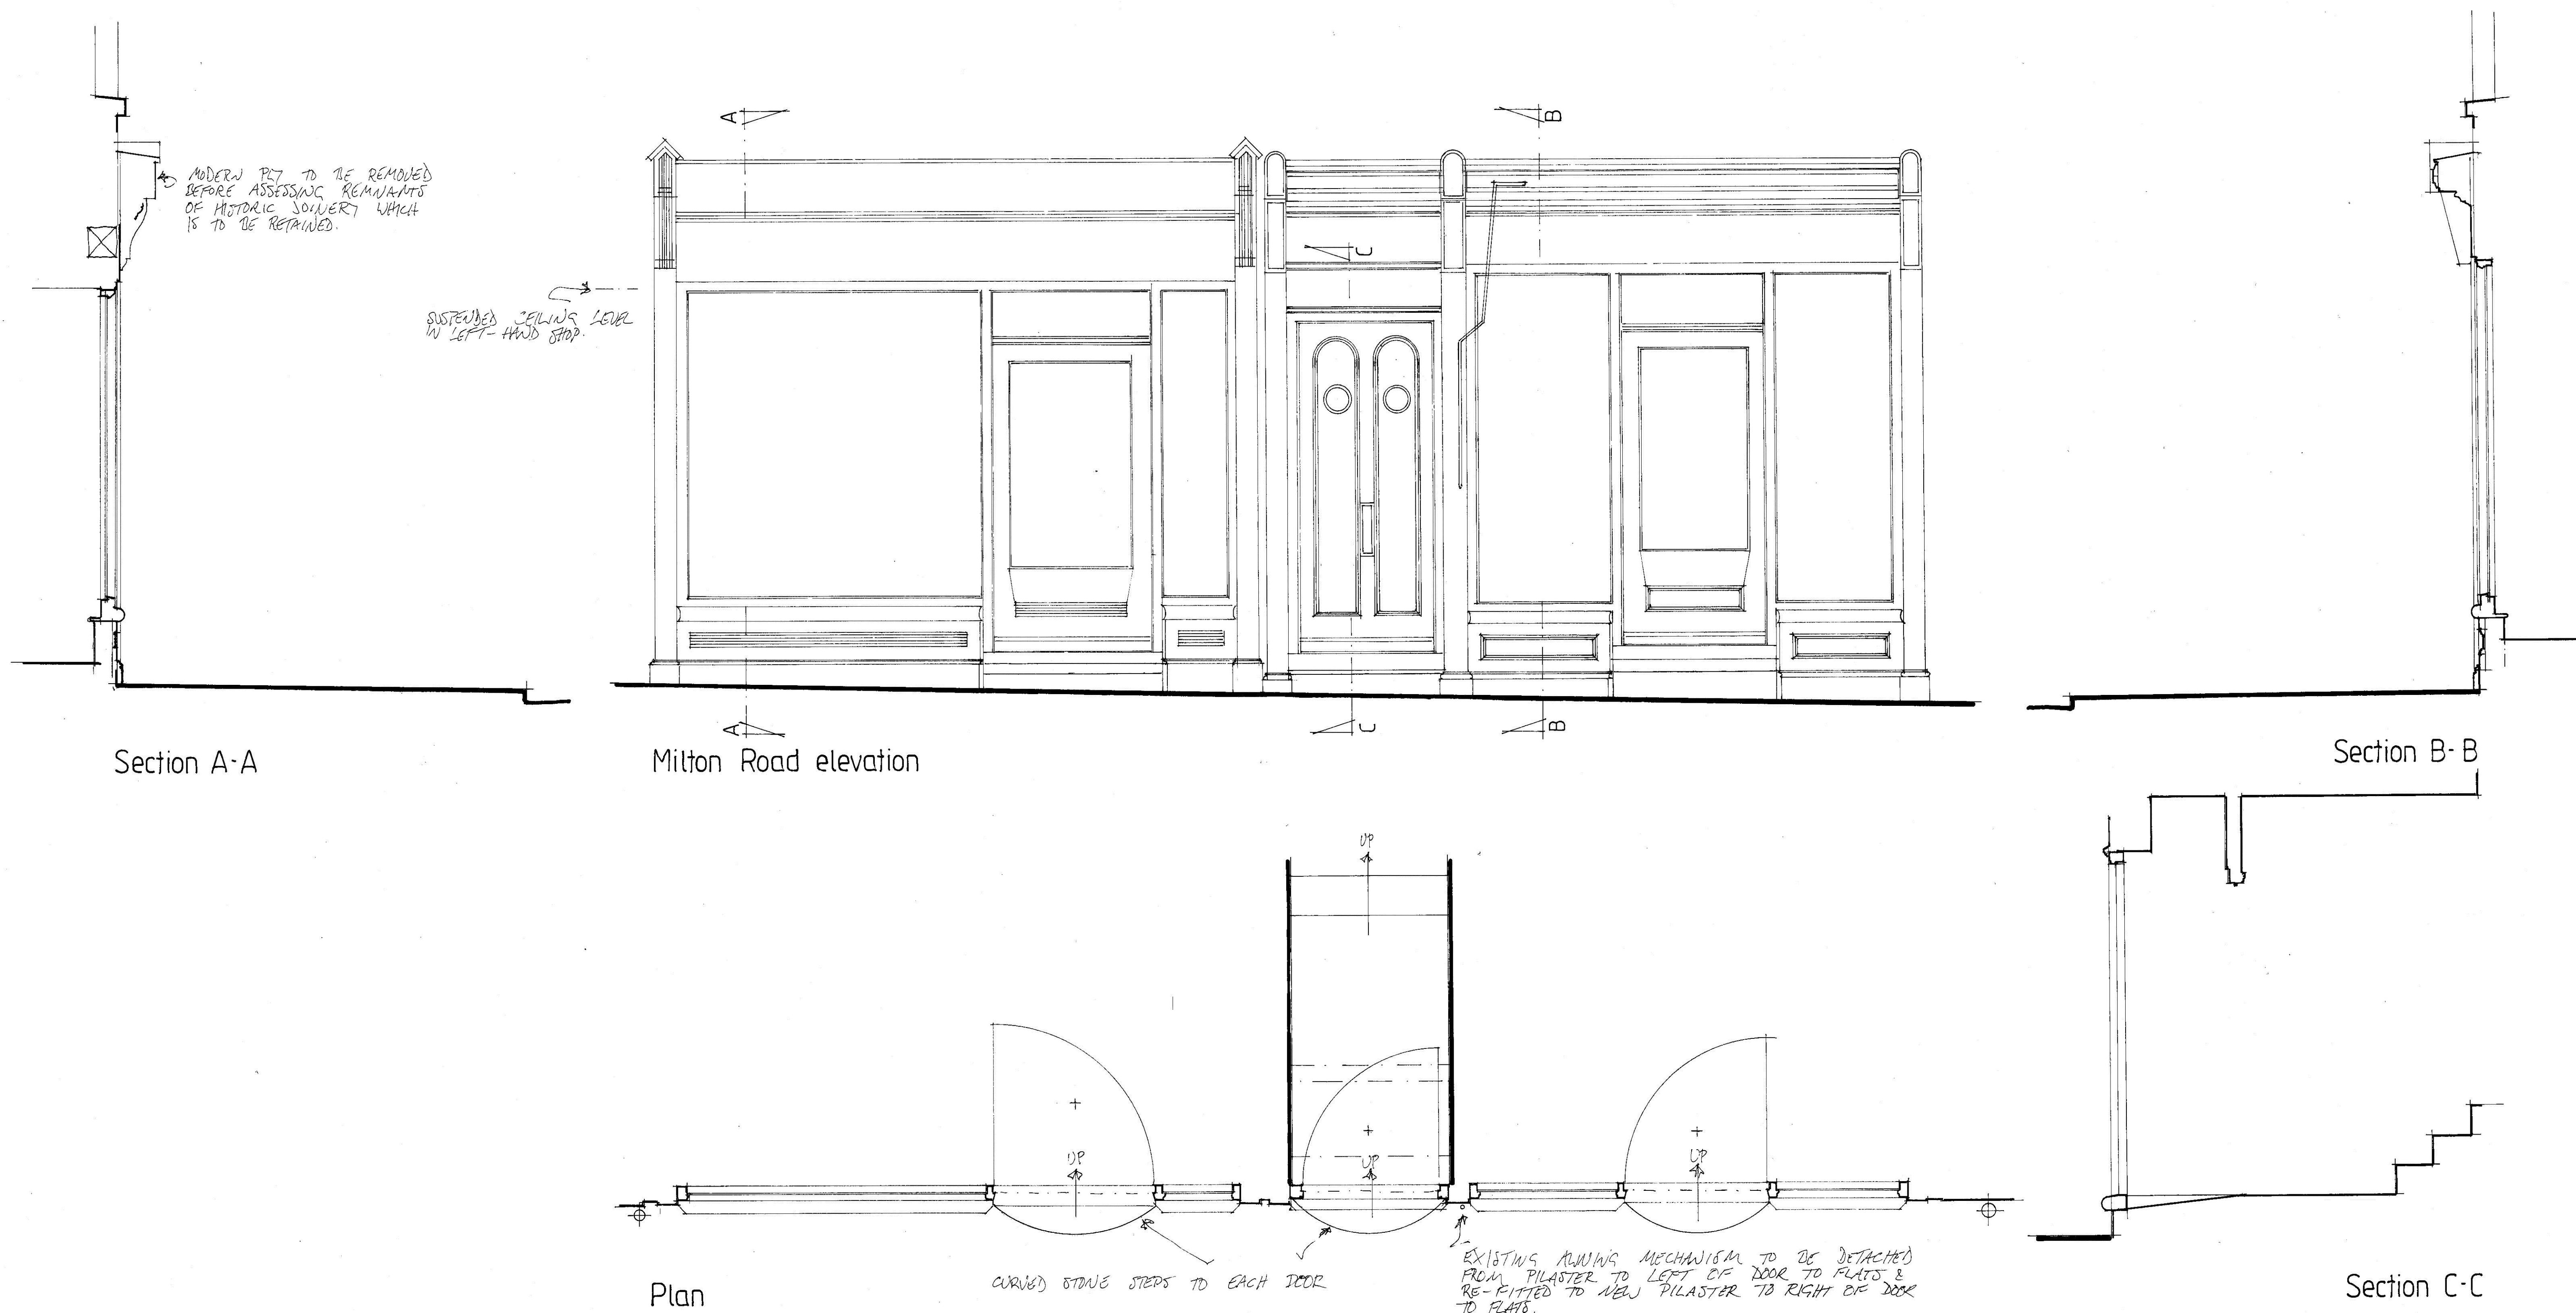

29 Milton Road, Gravesend

Survey as proposed

Scale: 1:20 at A1

Drwg.: MRG/0724/02 Rev. A

Drwg. by: T. Ellis July 2024 Tel.: 01233 770498

Rev. A: step to each door confirmed. August 2024

Scan

Scale bar:

