

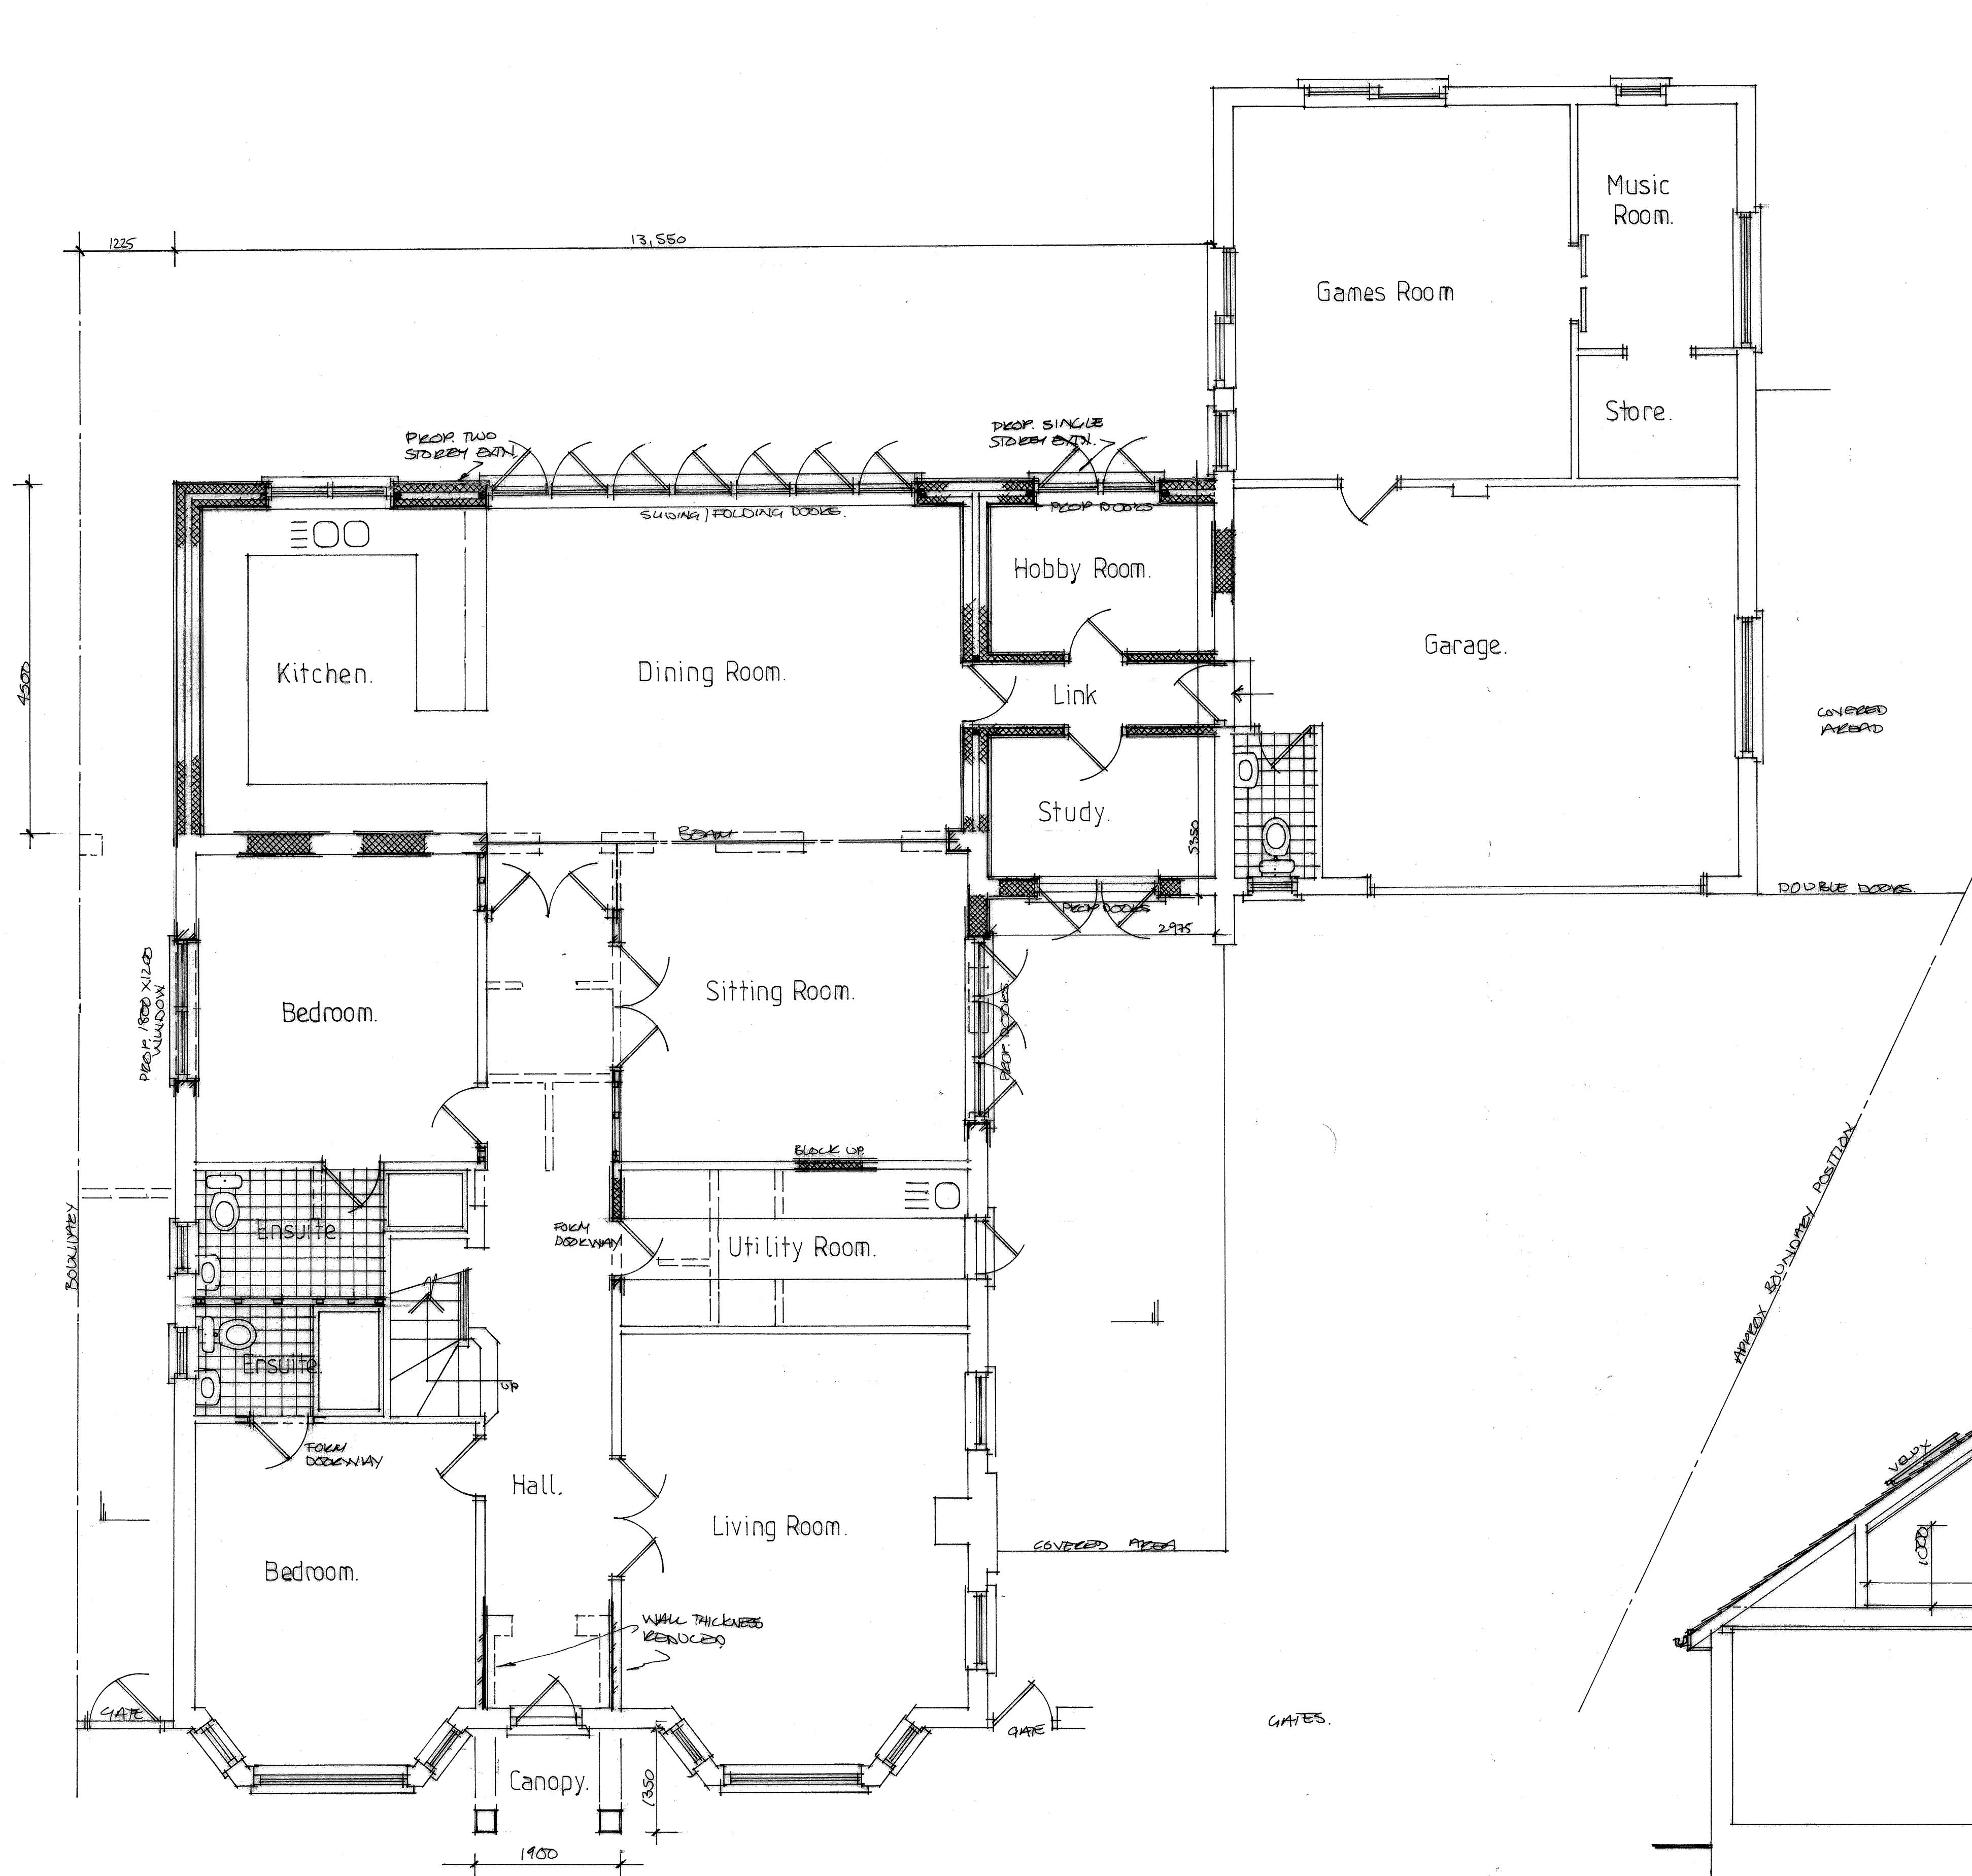



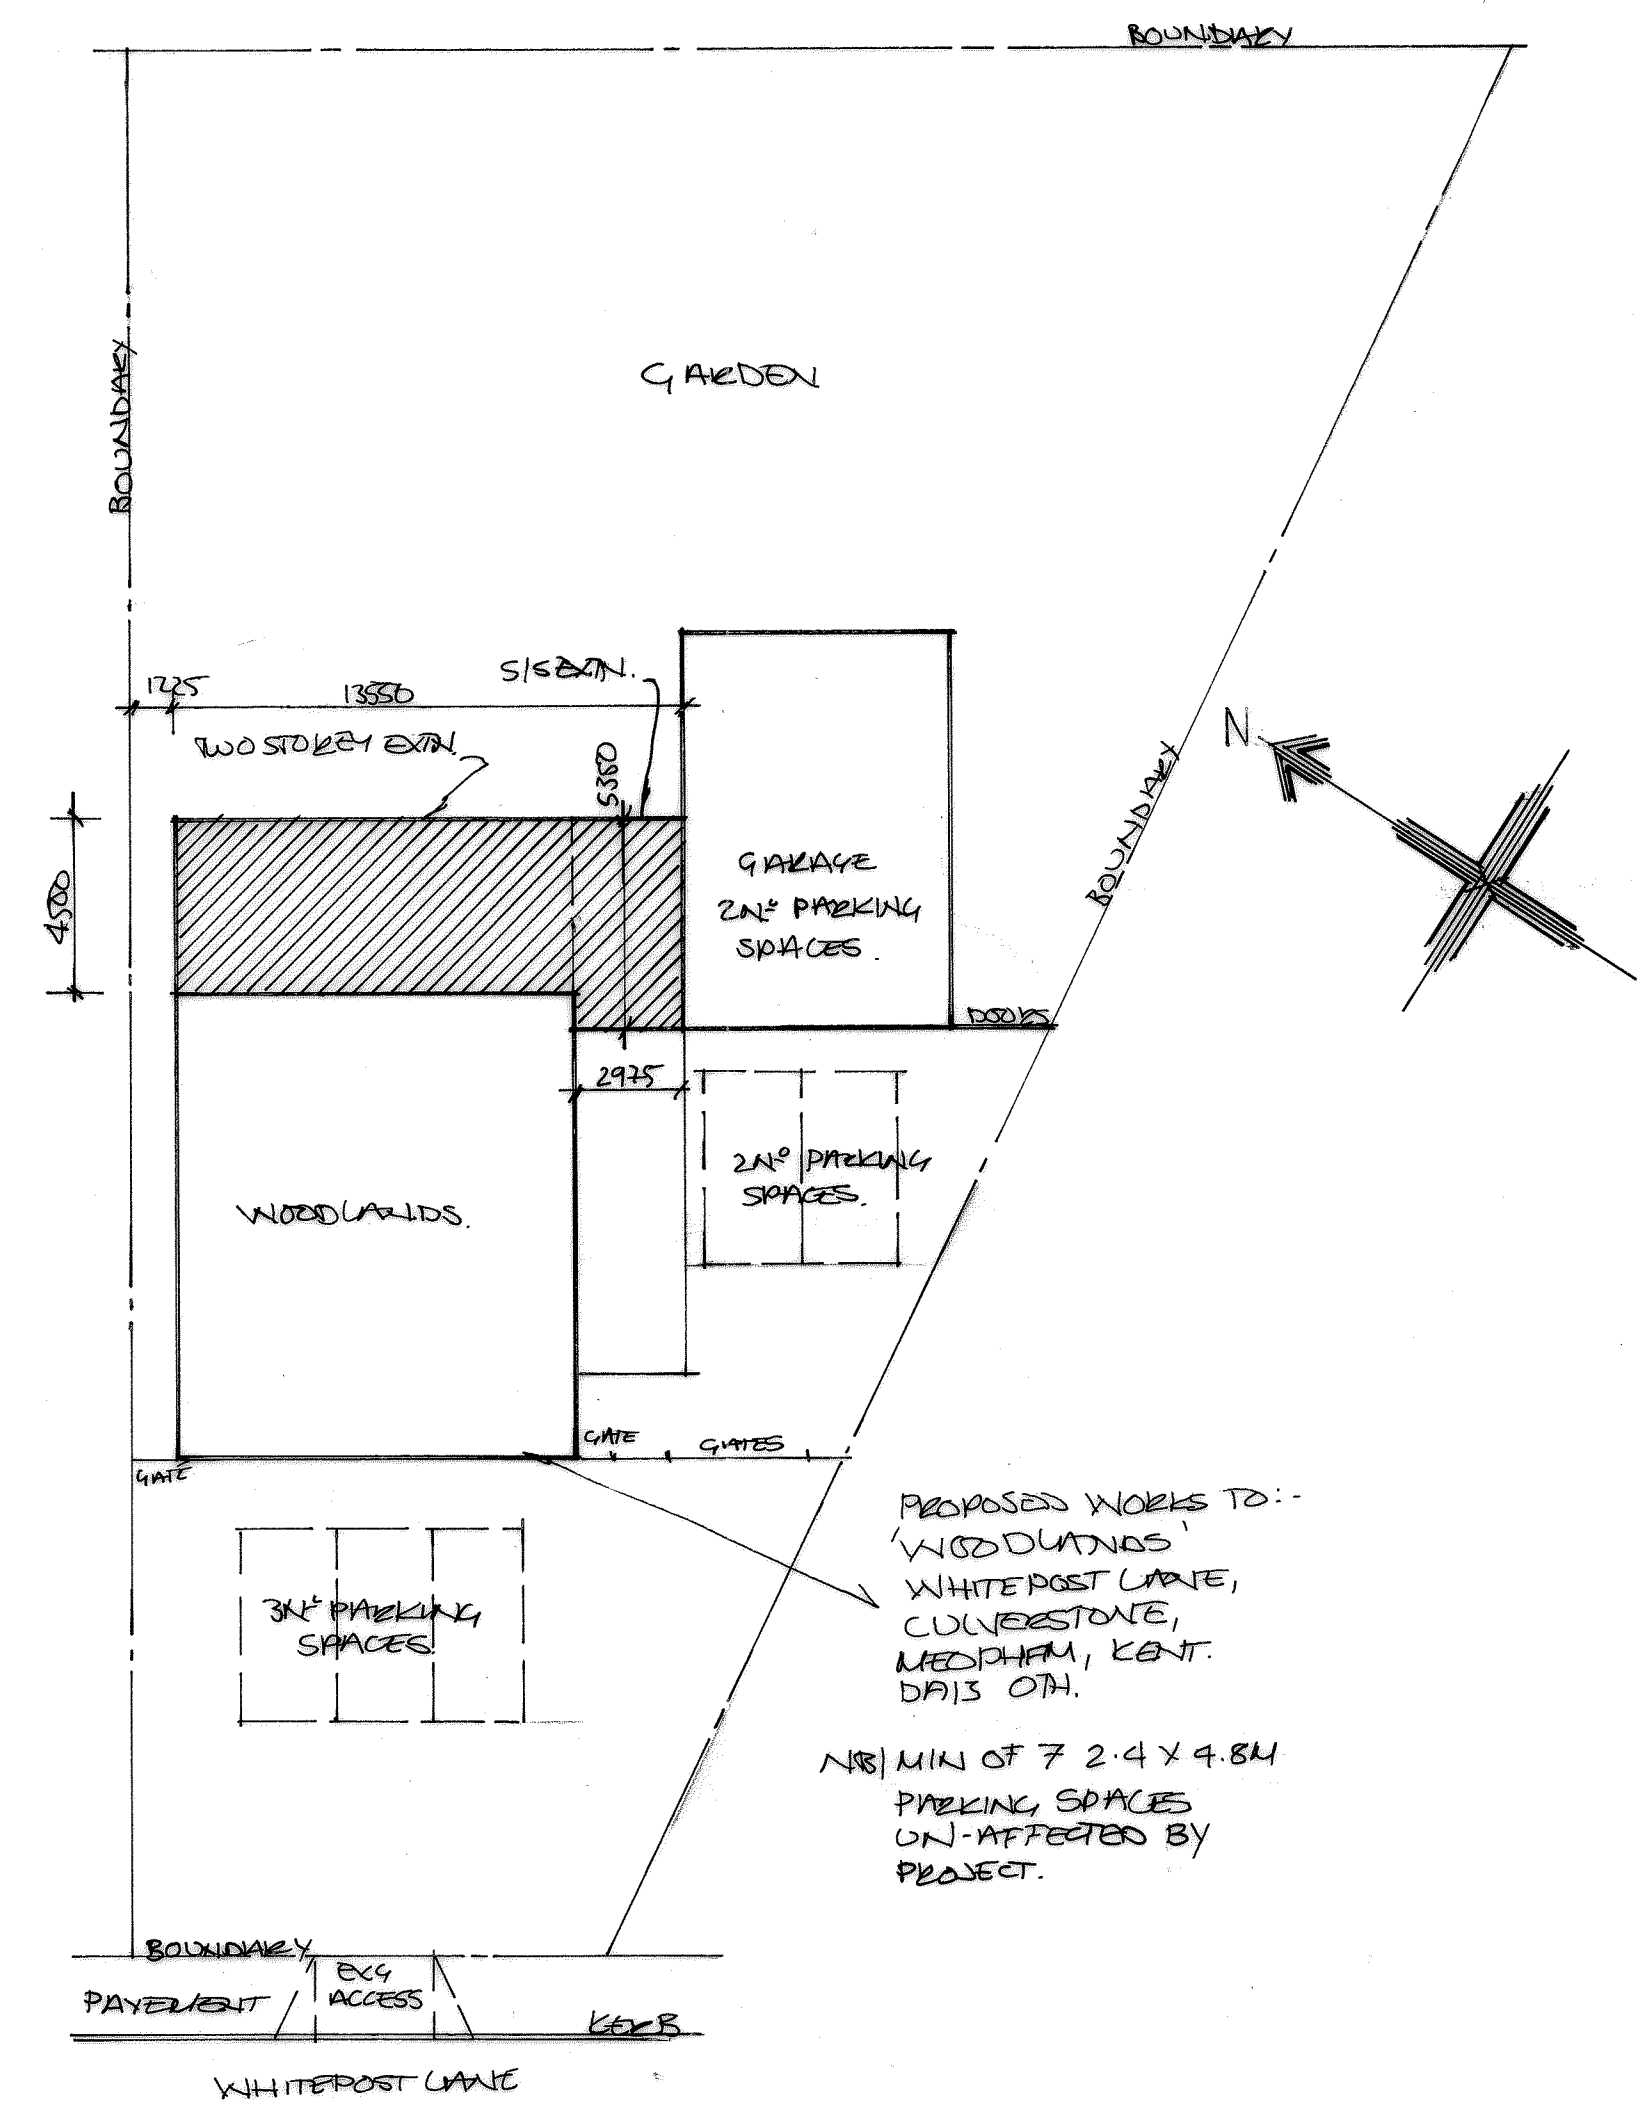


Proposed Ground Floor Layout

1:50

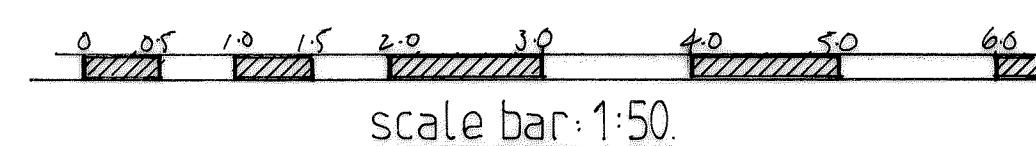

Prop. Block Plan.

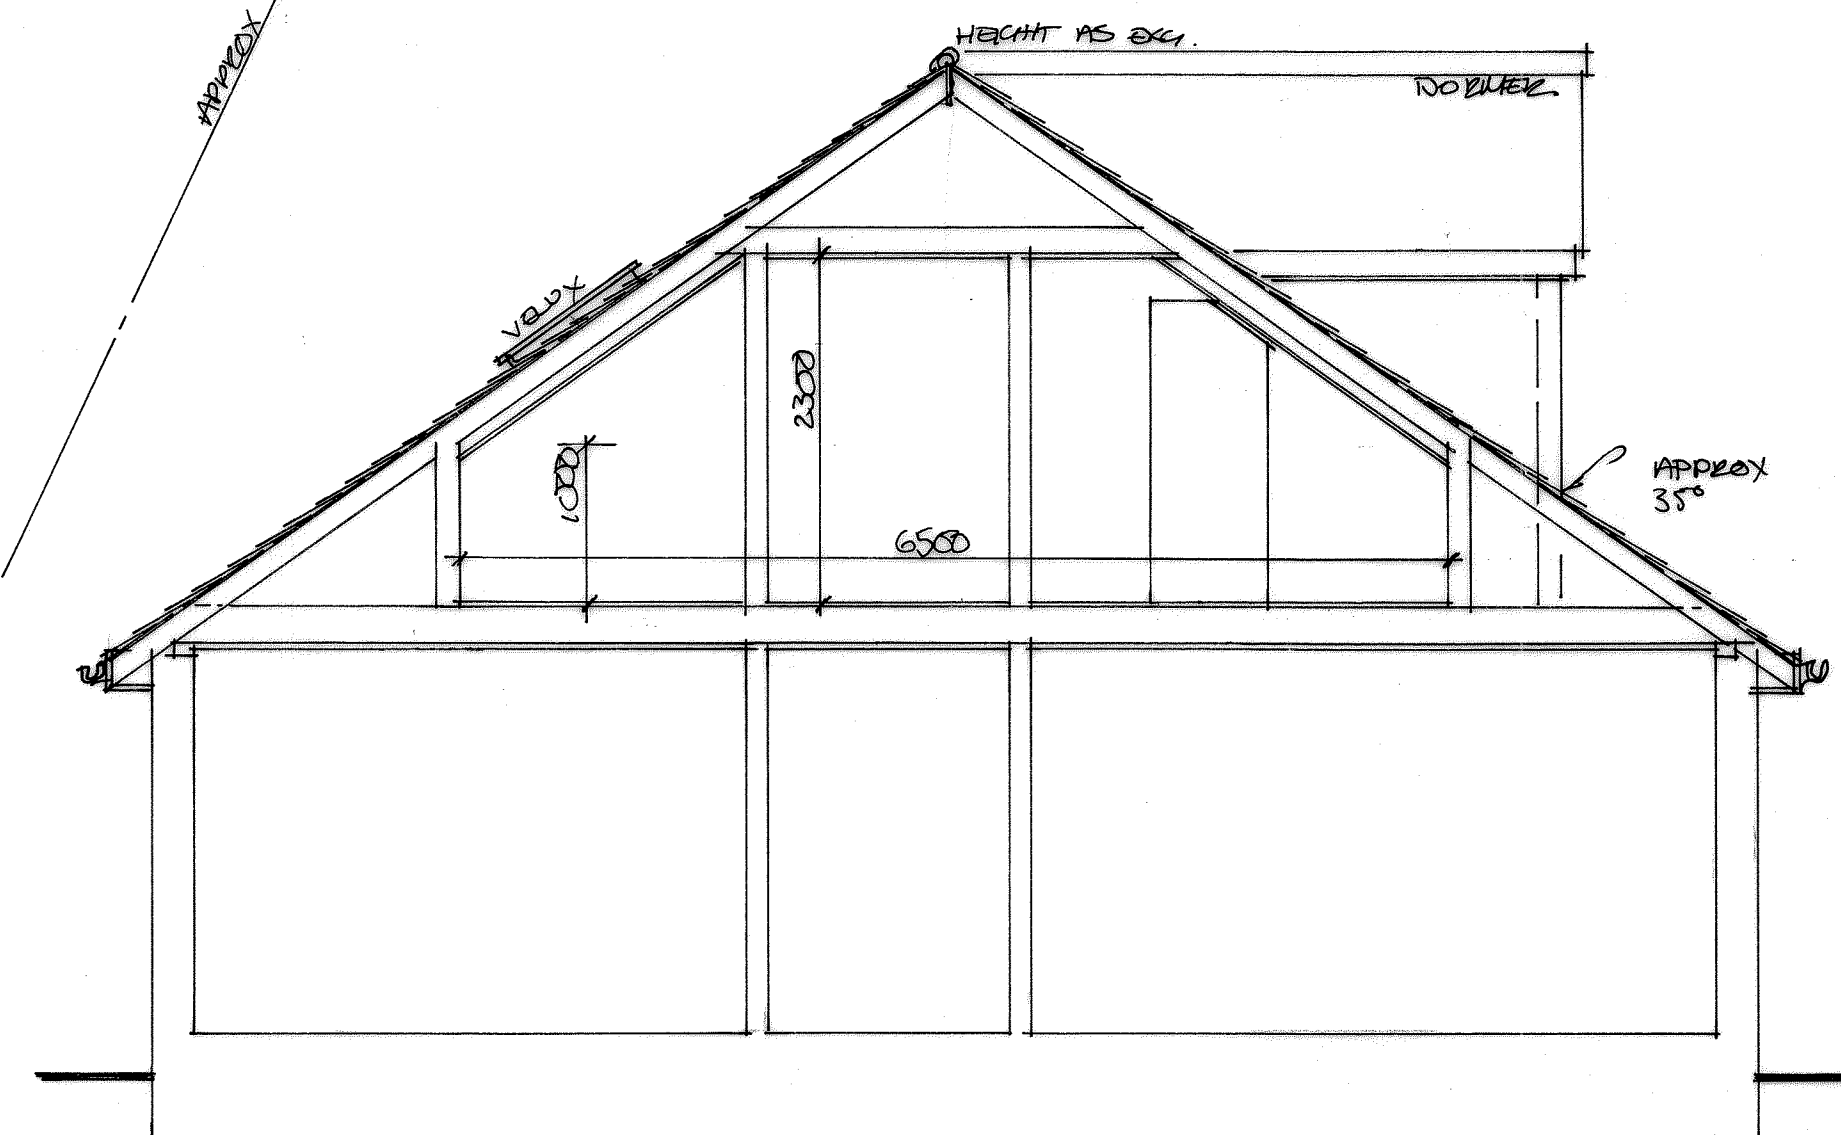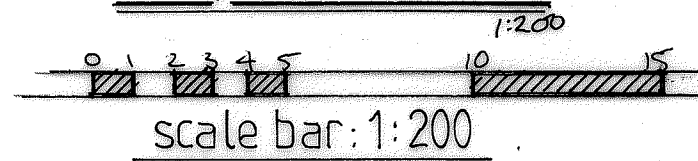

Typical Section.

1:50

Russell A Broad & Associates.
 *Architecture*Surveying*Supervision*
 approved designs since 1986.
 The Architectural Design Studio,
 'The Old Cycle Shop', 200 High Street,
 Wickham Market, Suffolk IP13 0RF.
 Mobile:- 07931 150805.
 Email:- RussellBroad1986@gmail.com

Project:-
 Proposed Two Storey Rear,
 Single Storey Side Extensions
 Redesign of Existing Roof
 & Alterations.
 prop. g.f. layout & section.

Project Address:-
 'Woodlands',
 Whitepost Lane, Culverstone,
 Meopham, Kent. DA13 0TH.
 For:-
 Mr & Mrs. Muzio.

Drawn: <i>R.A. Broad</i>	Submitted:-	Approved:-
-----------------------------	-------------	------------

Date:- Apr. 2023	Scale:- 1:50, 1:200.
---------------------	-------------------------

Do Not Scale From Drawing.
 All Dimensions are to be Checked on Site.
 All Works to Relevant Codes of Practice & B.S.'s.
 Client and Contractor to ensure compliance with
 C.D.M., Health & Safety Regulations & Party Wall
 Agreement Act where applicable.

Project Ref:- 81164	Drawing Number:- 03.	Rev
------------------------	-------------------------	-----