



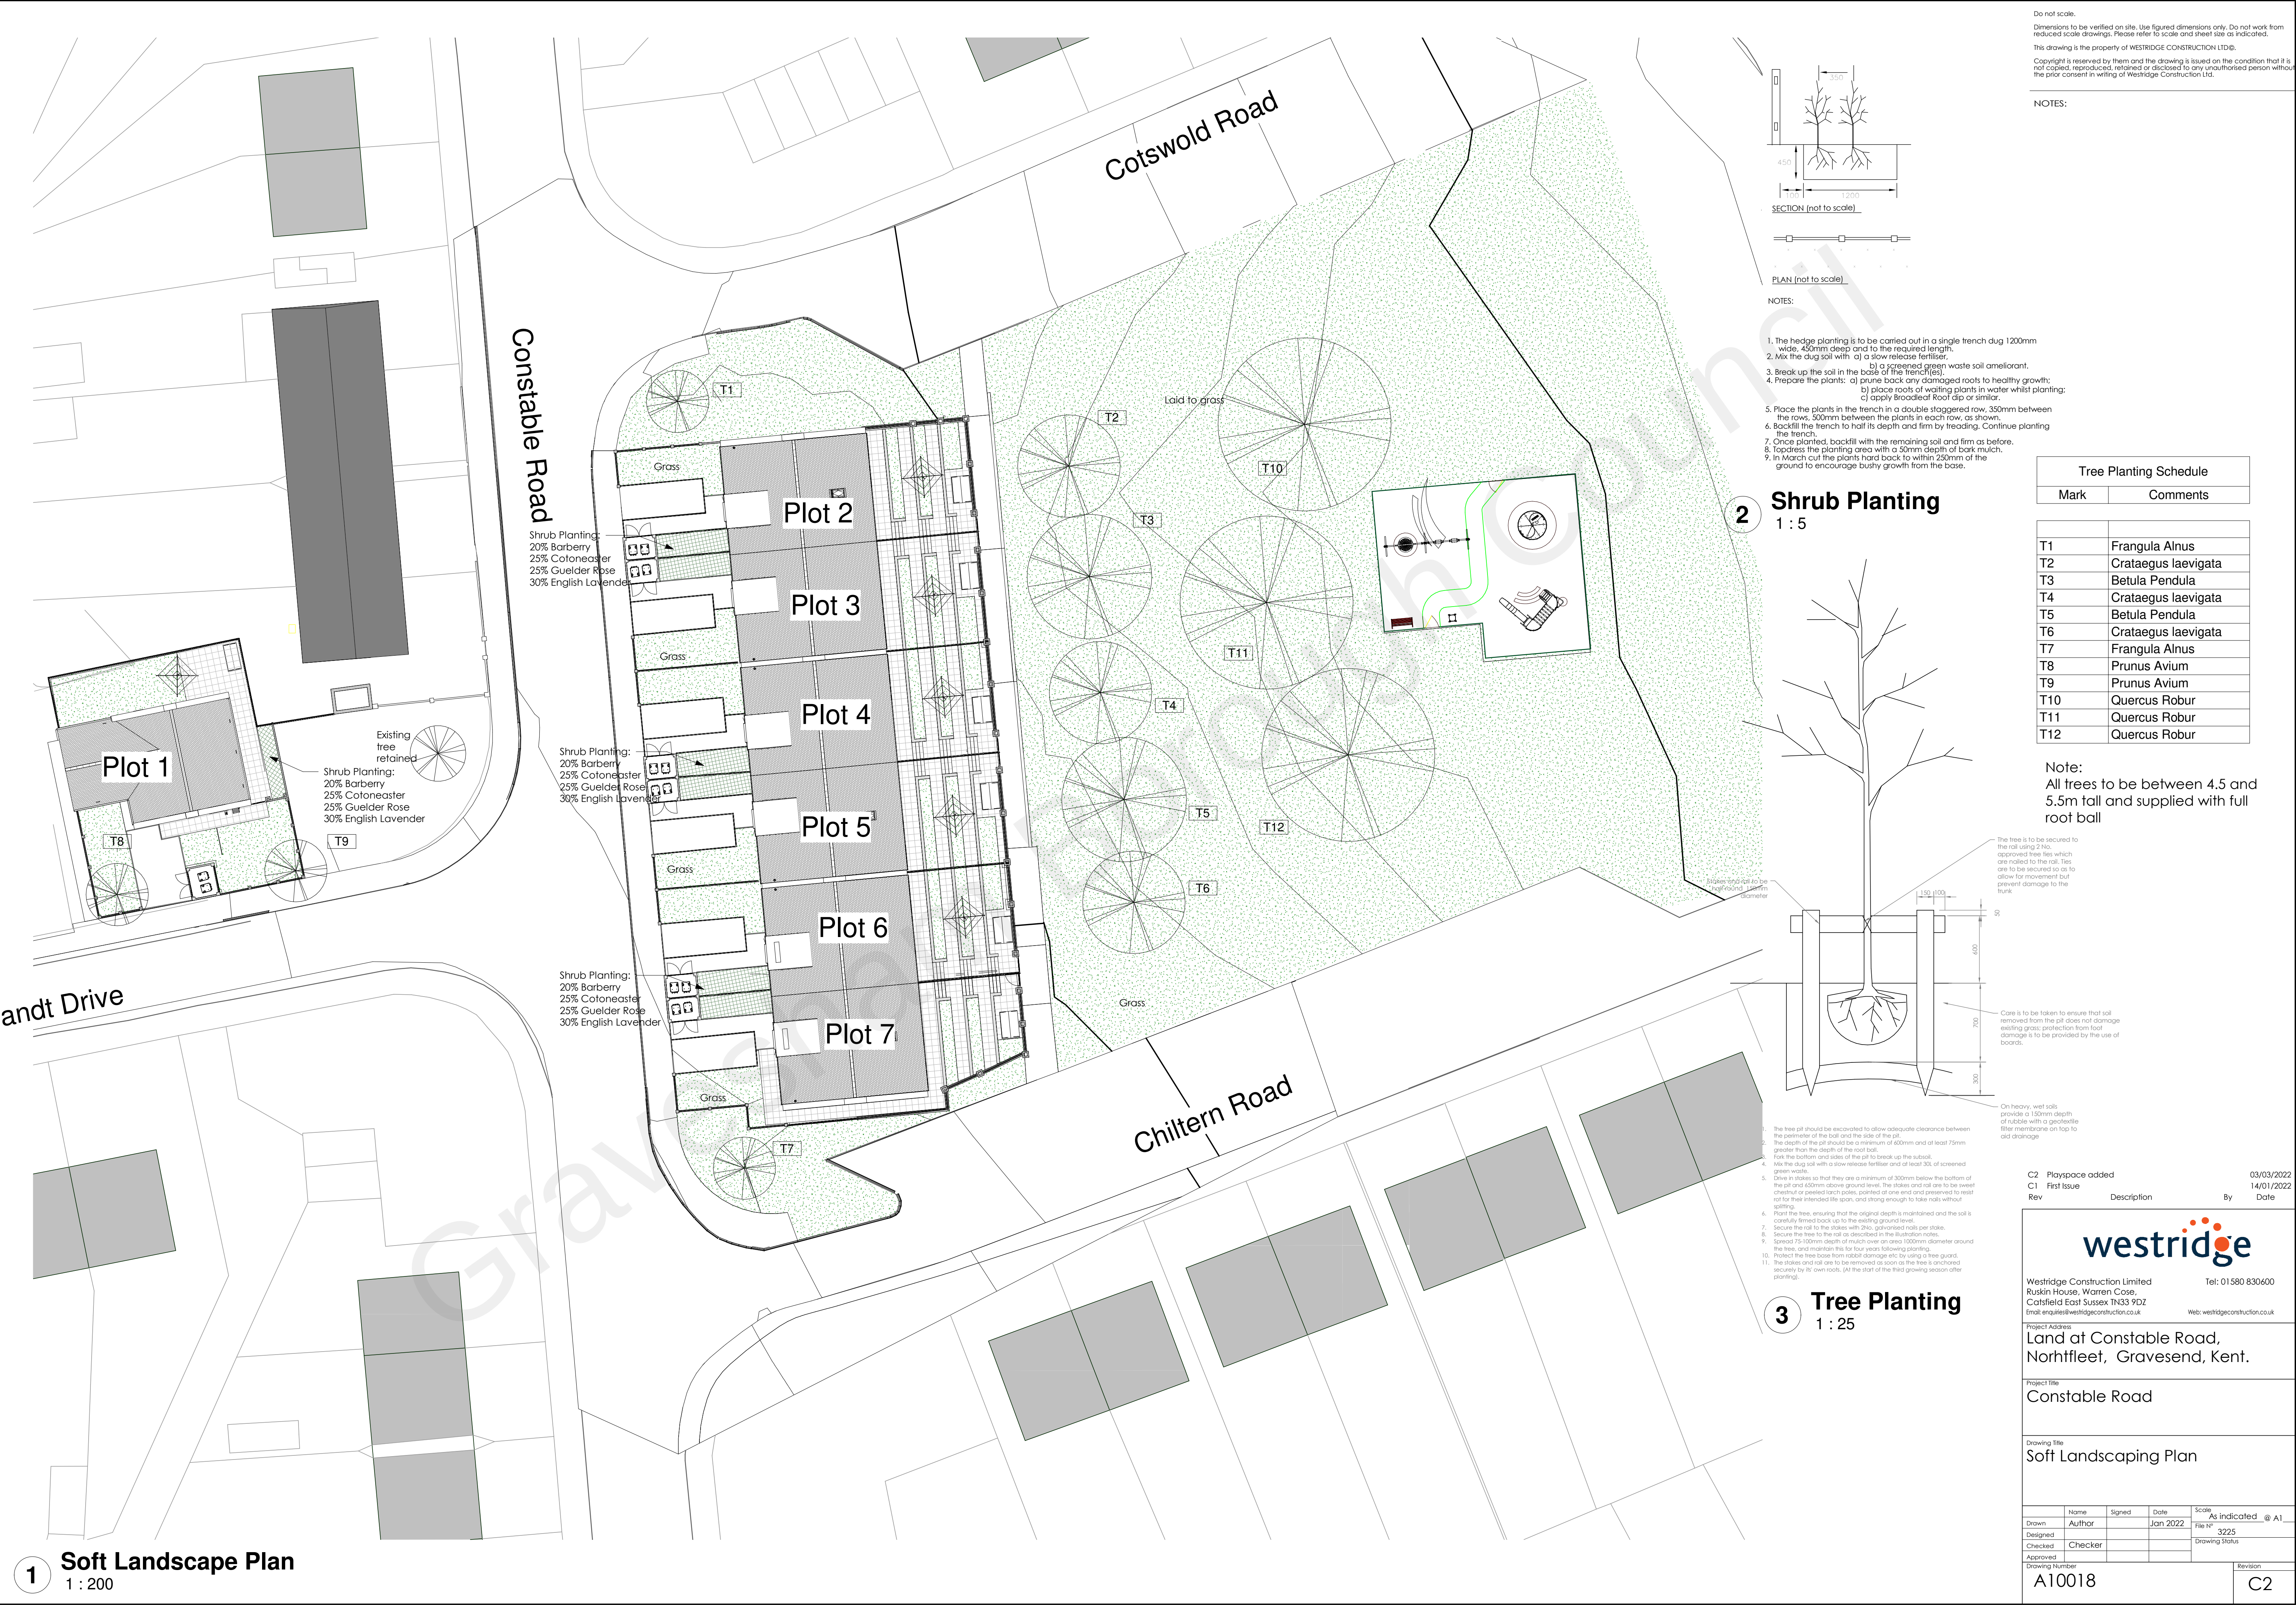

Do not scale.
Dimensions to be verified on site. Use figured dimensions only. Do not work from reduced scale drawings. Please refer to scale and sheet size as indicated.
This drawing is the property of WESTRIDGE CONSTRUCTION LTD©.
Copyright is reserved by them and the drawing is issued on the condition that it is not copied, reproduced, retained or disclosed to any unauthorised person without the prior consent in writing of Westridge Construction Ltd.

NOTES:

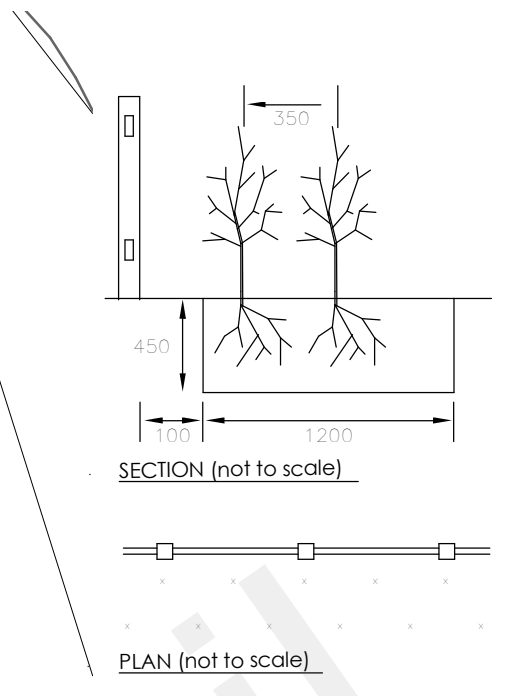

- The hedge planting is to be carried out in a single trench dug 1200mm wide, 450mm deep and to the required length.
- Mix the dug soil with a) a slow release fertiliser, b) a screened green waste soil ameliorant.
- Break up the soil in the base of the trench(es).
- Prepare the plants: a) prune back any damaged roots to healthy growth; b) place roots of waiting plants in water whilst planting; c) apply Broadleaf Root dip or similar.
- Place the plants in the trench in a double staggered row, 350mm between the rows, 500mm between the plants in each row, as shown.
- Backfill the trench to half its depth and firm by treading. Continue planting the trench.
- Once planted, backfill with the remaining soil and firm as before.
- Topdress the planting area with a 50mm depth of bark mulch.
- In March cut the plants hard back to within 25mm of the ground to encourage bushy growth from the base.


2 Shrub Planting

1 : 5

Tree Planting Schedule	
Mark	Comments

T1	Frangula Alnus
T2	Crataegus laevigata
T3	Betula Pendula
T4	Crataegus laevigata
T5	Betula Pendula
T6	Crataegus laevigata
T7	Frangula Alnus
T8	Prunus Avium
T9	Prunus Avium
T10	Quercus Robur
T11	Quercus Robur
T12	Quercus Robur

Note:
All trees to be between 4.5 and 5.5m tall and supplied with full root ball

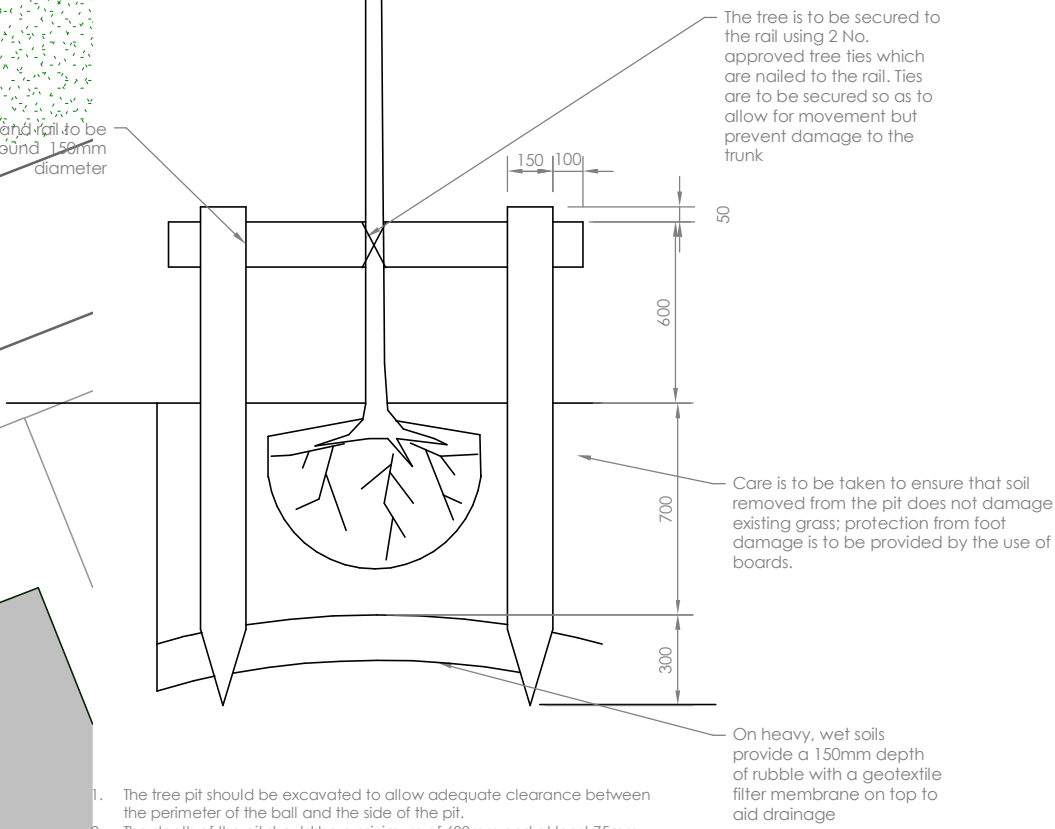

3 Tree Planting

1 : 25

C2	Playspace added	03/03/2022
C1	First Issue	14/01/2022
Rev	Description	By Date

westridge

Westridge Construction Limited
Ruskin House, Warren Cose,
Catsfield East Sussex TN33 9DZ
Email: enquiries@westridgeconstruction.co.uk
Tel: 01 580 830600
Web: westridgeconstruction.co.uk

Project Address
**Land at Constable Road,
Northfleet, Gravesend, Kent.**

Project Title
Constable Road

Drawing Title
Soft Landscaping Plan

	Name	Signed	Date	Scale	As indicated	@ A1
Drawn	Author		Jan 2022	File N°	3225	
Designed				Drawing Status		
Checked	Checker					
Approved						

Drawing Number	Revision
A10018	C2

1 Soft Landscape Plan

1 : 200