


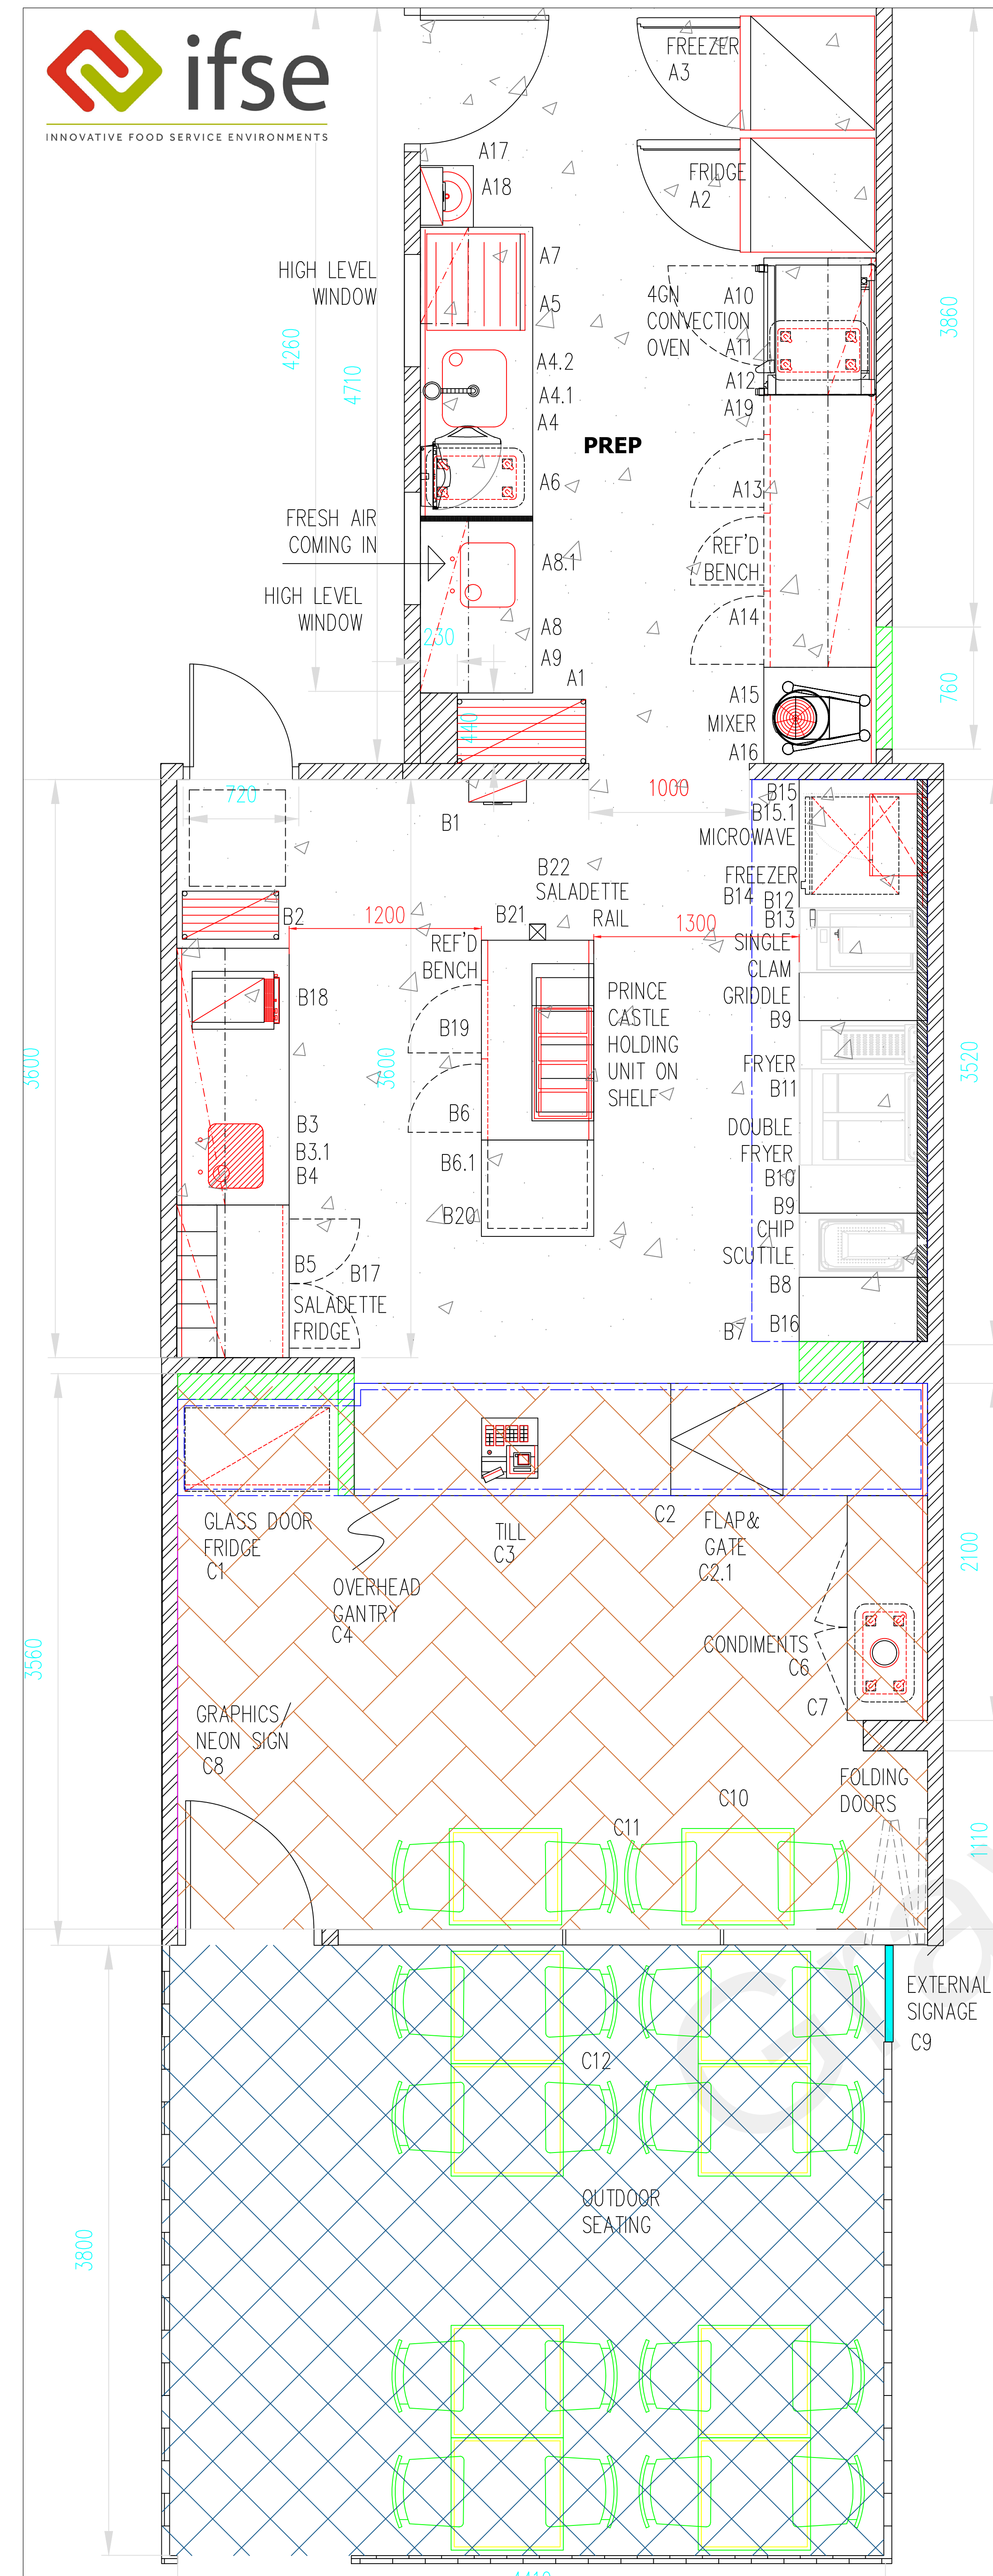

SHOP FRONT ELEVATION



ACRYLIC SHOP
FRONT SIGNAGE



EXTERNAL
SIGNAGE

COLOUR TO
MATCH
BRAND

FROSTED
LOGO

LEGEND			SERVICES REQUIRED PER ITEM									
Item No.	Quantity	Description	Gas	Gas Connect	Elec. P.H.	Elec. K.W.	Note	Hot Water	Cold Water	Waste Trap	Floor Drain	Extra Note
A1	1	E2C-4-4X8 4 TIER RACK										
A2	1	727405 1-DOOR FRIDGE				0.2		SSO				
A3	1	727408 1-DOOR FREEZER				0.51		SSO				
A4	1	SPECIAL WORKBENCH										
A4.1	1	SPECIAL INSET SINK										
A4.2	1	601H20-F12 PRE-RINSE SPRAY ARM										
A5	1	CS25WS UNDERCOUNTER DISHWASHER				6.5		ISO	22	42		
A6	1	6P-DM-MANS-2 GREASE PACK				1.1		SSO				IP RATED
A7	1	SPECIAL 2 TIER WALL SHELF										
A8	1	SPECIAL WORKBENCH C/W										
A8.1	1	SPECIAL INSET SINK & TAPS							22	22	42	
A9	2	SPECIAL 2 TIER WALL SHELF										
A10	1	SPECIAL WORKBENCH										
A11	2	SLIM JIM REFUSE BIN										
A12	1	SPECIAL 2 TIER WALL SHELF										
A13	1	710451 REFRIGERATED BENCH				0.22		SSO				
A14	1	SPECIAL 2 TIER WALL SHELF										
A15	1	6000254 MIXER				0.75		SSO				
A16	1	SPECIAL STAND										
A17	1	EX16 INSECT KILLER				0.69		SSO				
A18	1	HB2905 HAND BASIN & TAPS							15	15	35	
A19	1	E3104 CONVECTION OVEN				3.1		SSO				
B1	1	ZL051 INSECT KILLER				0.1		SSO				
B2	1	E2C-4-3X6 4 TIER RACK										
B3	1	SPECIAL WORKBENCH C/W										
B3.1	1	SPECIAL INSET SINK,TAPS&COVER							22	22	42	
B4	1	SPECIAL 2 TIER WALL SHELF										
B5	1	728627 REFRIGERATED BENCH				0.25		SSO				
B6	1	DHB291-33B PRINCE CASTLE HOLDING UNIT				2.6		SSO				
B6.1	1	SPECIAL 2 TIER OVER-SHELF										
B7	1	SPECIAL CANOPY										ELECTRICS REQUIRED FOR LIGHTING
B8	1	OE8109 CHIP SCUTTLE				1.5		SSO				
B9	2	0A8919 INFILL BENCH										
B10	1	OE8113 DOUBLE FRYER				24		ISO				
B11	1	OE8112 SINGLE FRYER				12		ISO				
B12	1	SPECIAL WORKBENCH										
B13	1	OE8211 SINGLE CLAM GRIDDLE				8.6		ISO				
B14	1	UCF140 UNDERCOUNTER FREEZER				0.14		SSO				
B15	1	R21AT MICROWAVE				1		SSO				
B15.1	1	SPECIAL STAND										
B16	1	0A8938 INFILL BENCH										
B17	1	SPECIAL 2 TIER WALL SHELF										
B18	1	CT1 TOASTER				2.4		SSO				
B19	1	710449 REFRIGERATED BENCH				0.22		SSO				
B20	1	SPECIAL WORKBENCH										
B21	1	SPECIAL SERVICE POLE										
B22	1	TW9 THERMOWELL				1.36		SSO				
C1	1	BAR20SS BOTTLE COOLER				0.42		SSO				
C2	1	SPECIAL SERVRY COUNTER C/W				32A		SSO				T.B.C
C2.1	1	SPECIAL FLAP & GATE										
C3	1	BY OTHERS CASH TILL				0.61		SSO				MIN 12.2/24H/7R
C4	1	SPECIAL OVERHEAD GANTRY										
C5	3	SPECIAL PENDANT LIGHTS										
C6	1	SPECIAL CONDIMENTS COUNTER										
C7	1	SLIM JIM REFUSE BIN										
C8	1	SPECIAL WALL GRAPHICS										
C9	1	SPECIAL EXTERNAL SIGNAGE										
C10	2	NAPLES DINNING TABLE,600X700										
C11	20	GF007 DALSTON CHAIR										
C12	6	GL036 SURBITON TABLE										