
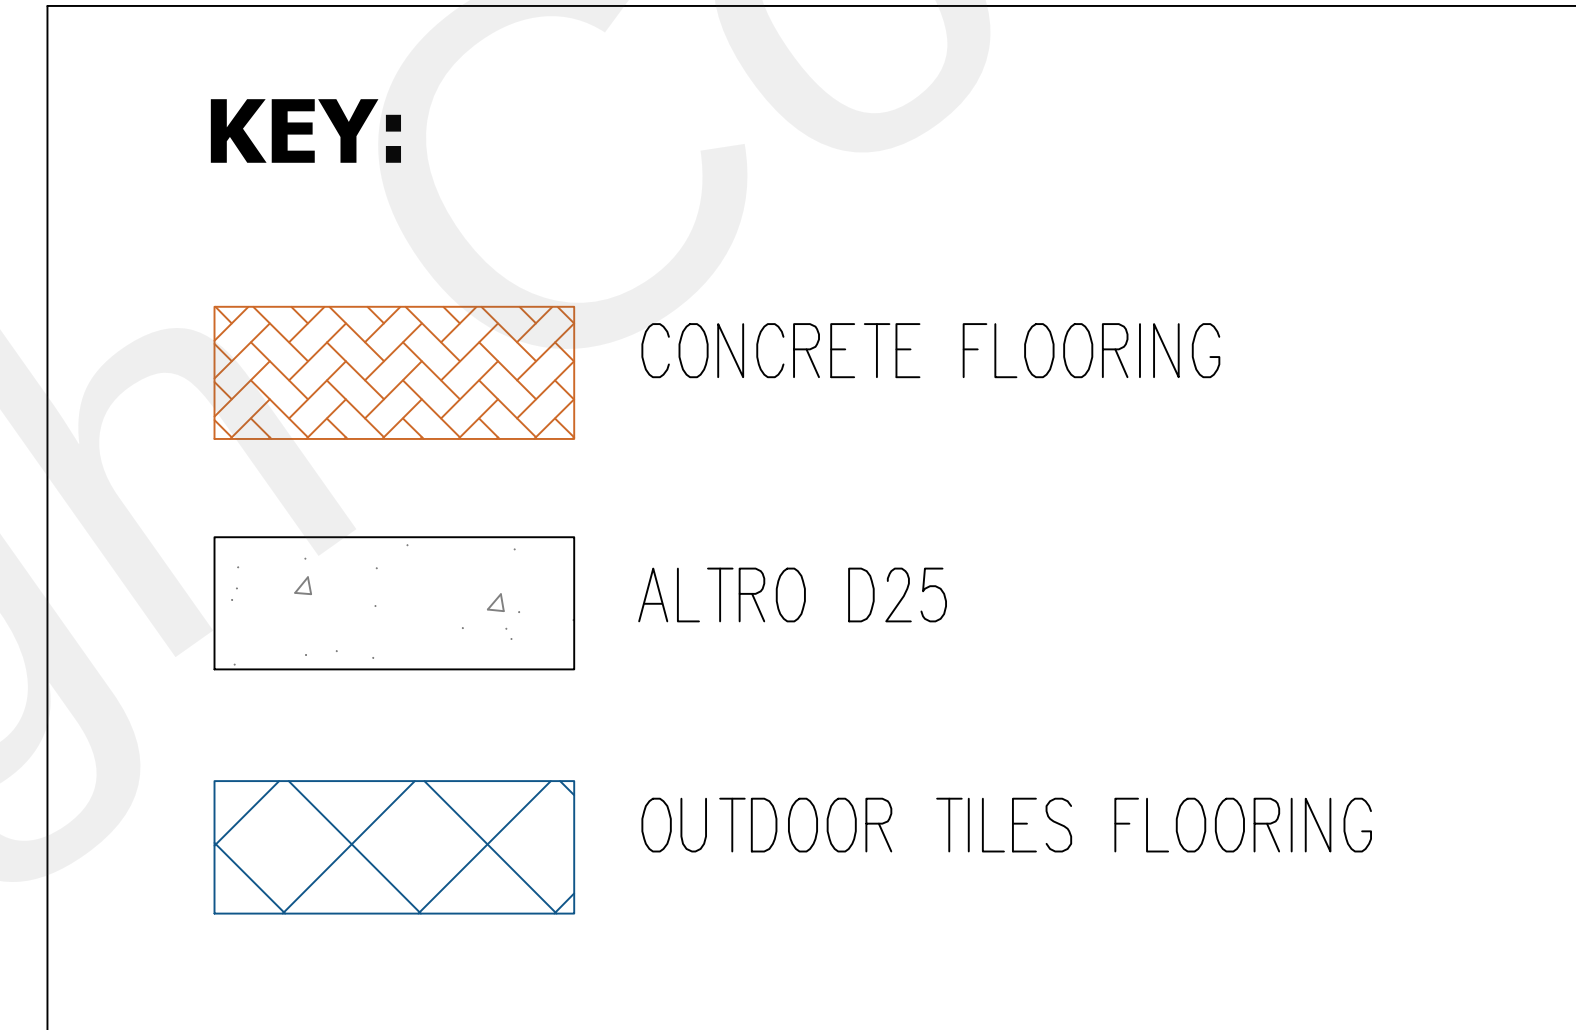
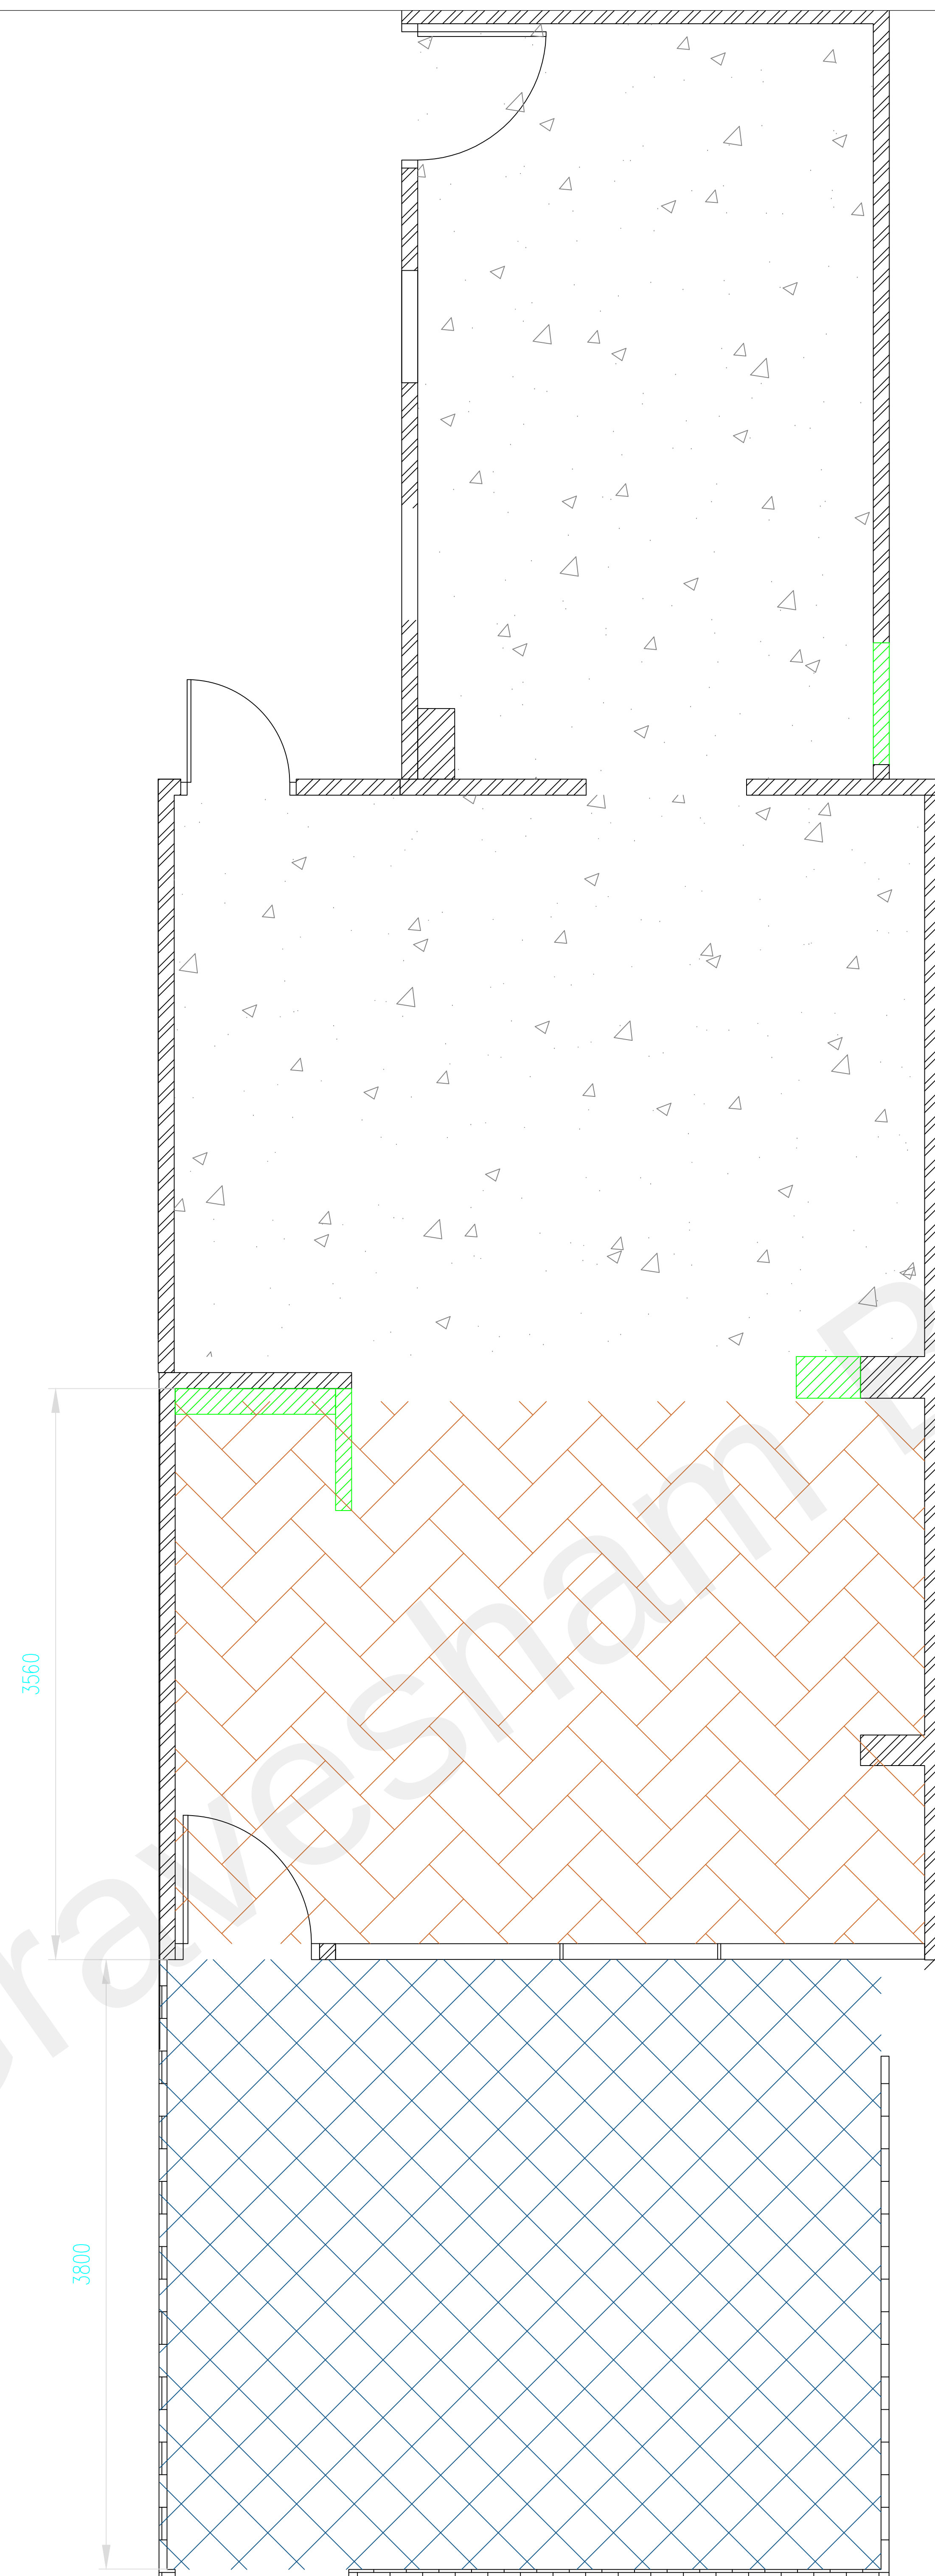


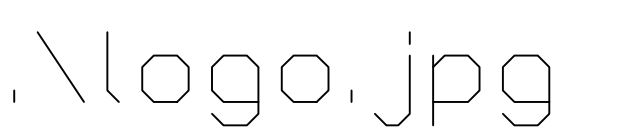

LEGEND				SERVICES REQUIRED PER ITEM									
Item No.	Quantity	Material No.	Description	Gas Burn	Gas Connect	Elec. P.H.	Elec. K.W.	Elec. H.P.	Note	Hot Water	Cold Water	Floor Drain	Extra Note
A1	1	E2C-4-4X8	4 TIER RACK										
A2	1	727405	1-DOOR FRIDGE		1	0.2			SSO				
A3	1	727408	REVERSED DOOR										
A4	1	SPECIAL	1-DOOR FREEZER		1	0.51			SSO				
A4.1	1	SPECIAL	REVERSED DOOR										
A4.1	1	SPECIAL	WORKBENCH										
A4.2	1	60H20-FA12	INSET SINK										
A4.2	1	60H20-FA12	PRE-RINSE SPRAY ARM										
A5	1	C525WS	UNDERCOUNTER DISHWASHER		1	6.5			ISO	22	42		
A6	1	GP-DM-MANS-2	GREASE PAK		1	1.1			SSO				IP RATED
A7	1	SPECIAL	2 TIER WALL SHELF										
A8	1	SPECIAL	WORKBENCH C/W										
A8.1	1	SPECIAL	INSET SINK & TAPS							22	22	42	
A9	2	SPECIAL	2 TIER WALL SHELF										
A10	1	SPECIAL	WORKBENCH										
A11	2	SUM JM	REFUSE BIN										
A12	1	SPECIAL	2 TIER WALL SHELF										
A13	1	710451	REFRIGERATED BENCH		1	0.22			SSO				
A14	1	SPECIAL	2 TIER WALL SHELF										
A15	1	6000254	MIXER		1	0.75			SSO				
A16	1	SPECIAL	STAND										
A17	1	EX16	INSECT KILLER		1	0.69			SSO				
A18	1	HB2905	HAND BASIN & TAPS							15	15	35	
A19	1	E3104	CONVECTION OVEN		1	3.1			SSO				
B1	1	ZL051	INSECT KILLER		1	0.1			SSO				
B2	1	E2C-4-3X6	4 TIER RACK										
B3	1	SPECIAL	WORKBENCH C/W										
B3.1	1	SPECIAL	INSET SINK,TAPS&COVER							22	22	42	
B4	1	SPECIAL	2 TIER WALL SHELF										
B5	1	728627	REFRIGERATED BENCH		1	0.25			SSO				
B6	1	DHB2PT-33B	PRINCE CASTLE HOLDING UNIT		1	2.6			SSO				
B6.1	1	SPECIAL	2 TIER OVER-SHELF										
B7	1	SPECIAL	CANOPY		ELECTRICS REQUIRED FOR LIGHTING								
B8	1	0E8109	CHIP SCUTTLE		1	1.5			SSO				
B9	2	0A8919	INFILL BENCH										
B10	1	0E8113	DOUBLE FRYER		3	24			ISO				
B11	1	0E8112	SINGLE FRYER		3	12			ISO				
B12	1	SPECIAL	WORKBENCH										
B13	1	0E8211	SINGLE CLAM GRIDDLE		3	8.6			ISO				
B14	1	UCF140	UNDERCOUNTER FREEZER		1	0.14			SSO				
B15	1	R21AT	MICROWAVE		1	1			SSO				
B15.1	1	SPECIAL	STAND										
B16	1	0A8938	INFILL BENCH										
B17	1	SPECIAL	2 TIER WALL SHELF										
B18	1	CT1	TOASTER			1	2.4		SSO				
B19	1	710449	REFRIGERATED BENCH		1	0.22			SSO				
B20	1	SPECIAL	WORKBENCH										
B21	1	SPECIAL	SERVICE POLE										
B22	1	TW9	THERMOWELL		1	1.36			SSO				
C1	1	BAR20SS	BOTTLE COOLER										
C2	1	SPECIAL	SERVEY COUNTER C/W:		1	0.42			SSO				
C2.1	1	SPECIAL	FLAP & GATE		1	32A			SSO				T.B.C
C3	1	BY OTHERS	CASH TILL		1	0.61			SSO				NOLA TO QUALITY/TC
C4	1	SPECIAL	OVERHEAD GANTRY										
C5	3	SPECIAL	PENDANT LIGHTS										
C6	1	SPECIAL	CONDIMENTS COUNTER										
C7	1	SUM JM	REFUSE BIN										
C8	1	SPECIAL	WALL GRAPHICS										
C9	1	SPECIAL	EXTERNAL SIGNAGE										
C10	2	NAPLES	DINNING TABLE,600X700										
C11	20	GFOOT	DALSTON CHAIR										
C12	8	GLO36	SURBITON TABLE										

[illegible]

**T
E
W**


020 8667 1167
info@ifse.co.uk
ifse.co.uk
@ifseuk



IFSE LIMITED | 14 PROGRESS BUSINESS PARK | PROGRESS WAY | CROYDON | SURREY | CR0 4XD
 © THIS DRAWING IS SUBJECT TO COPYRIGHTS AND REMAINS THE PROPERTY OF INTERNATIONAL FOOD SERVICE EQUIPMENT Ltd.
 UNLESS EXPRESSLY STATED THIS DRAWING SHALL NOT BE BINDING AS DETAIL & ALL DIMENSIONS SHOULD BE CHECKED WITH SITE.

Project : SAUCY BUNS LONDON Title : FLOORING	Dwg No :	JM12311 - F100
	Rev :	C
	Scale :	A0 @ 1:20
	Date :	10.12.2021
	Dwg by :	E.A
	Checked by :	J.M