


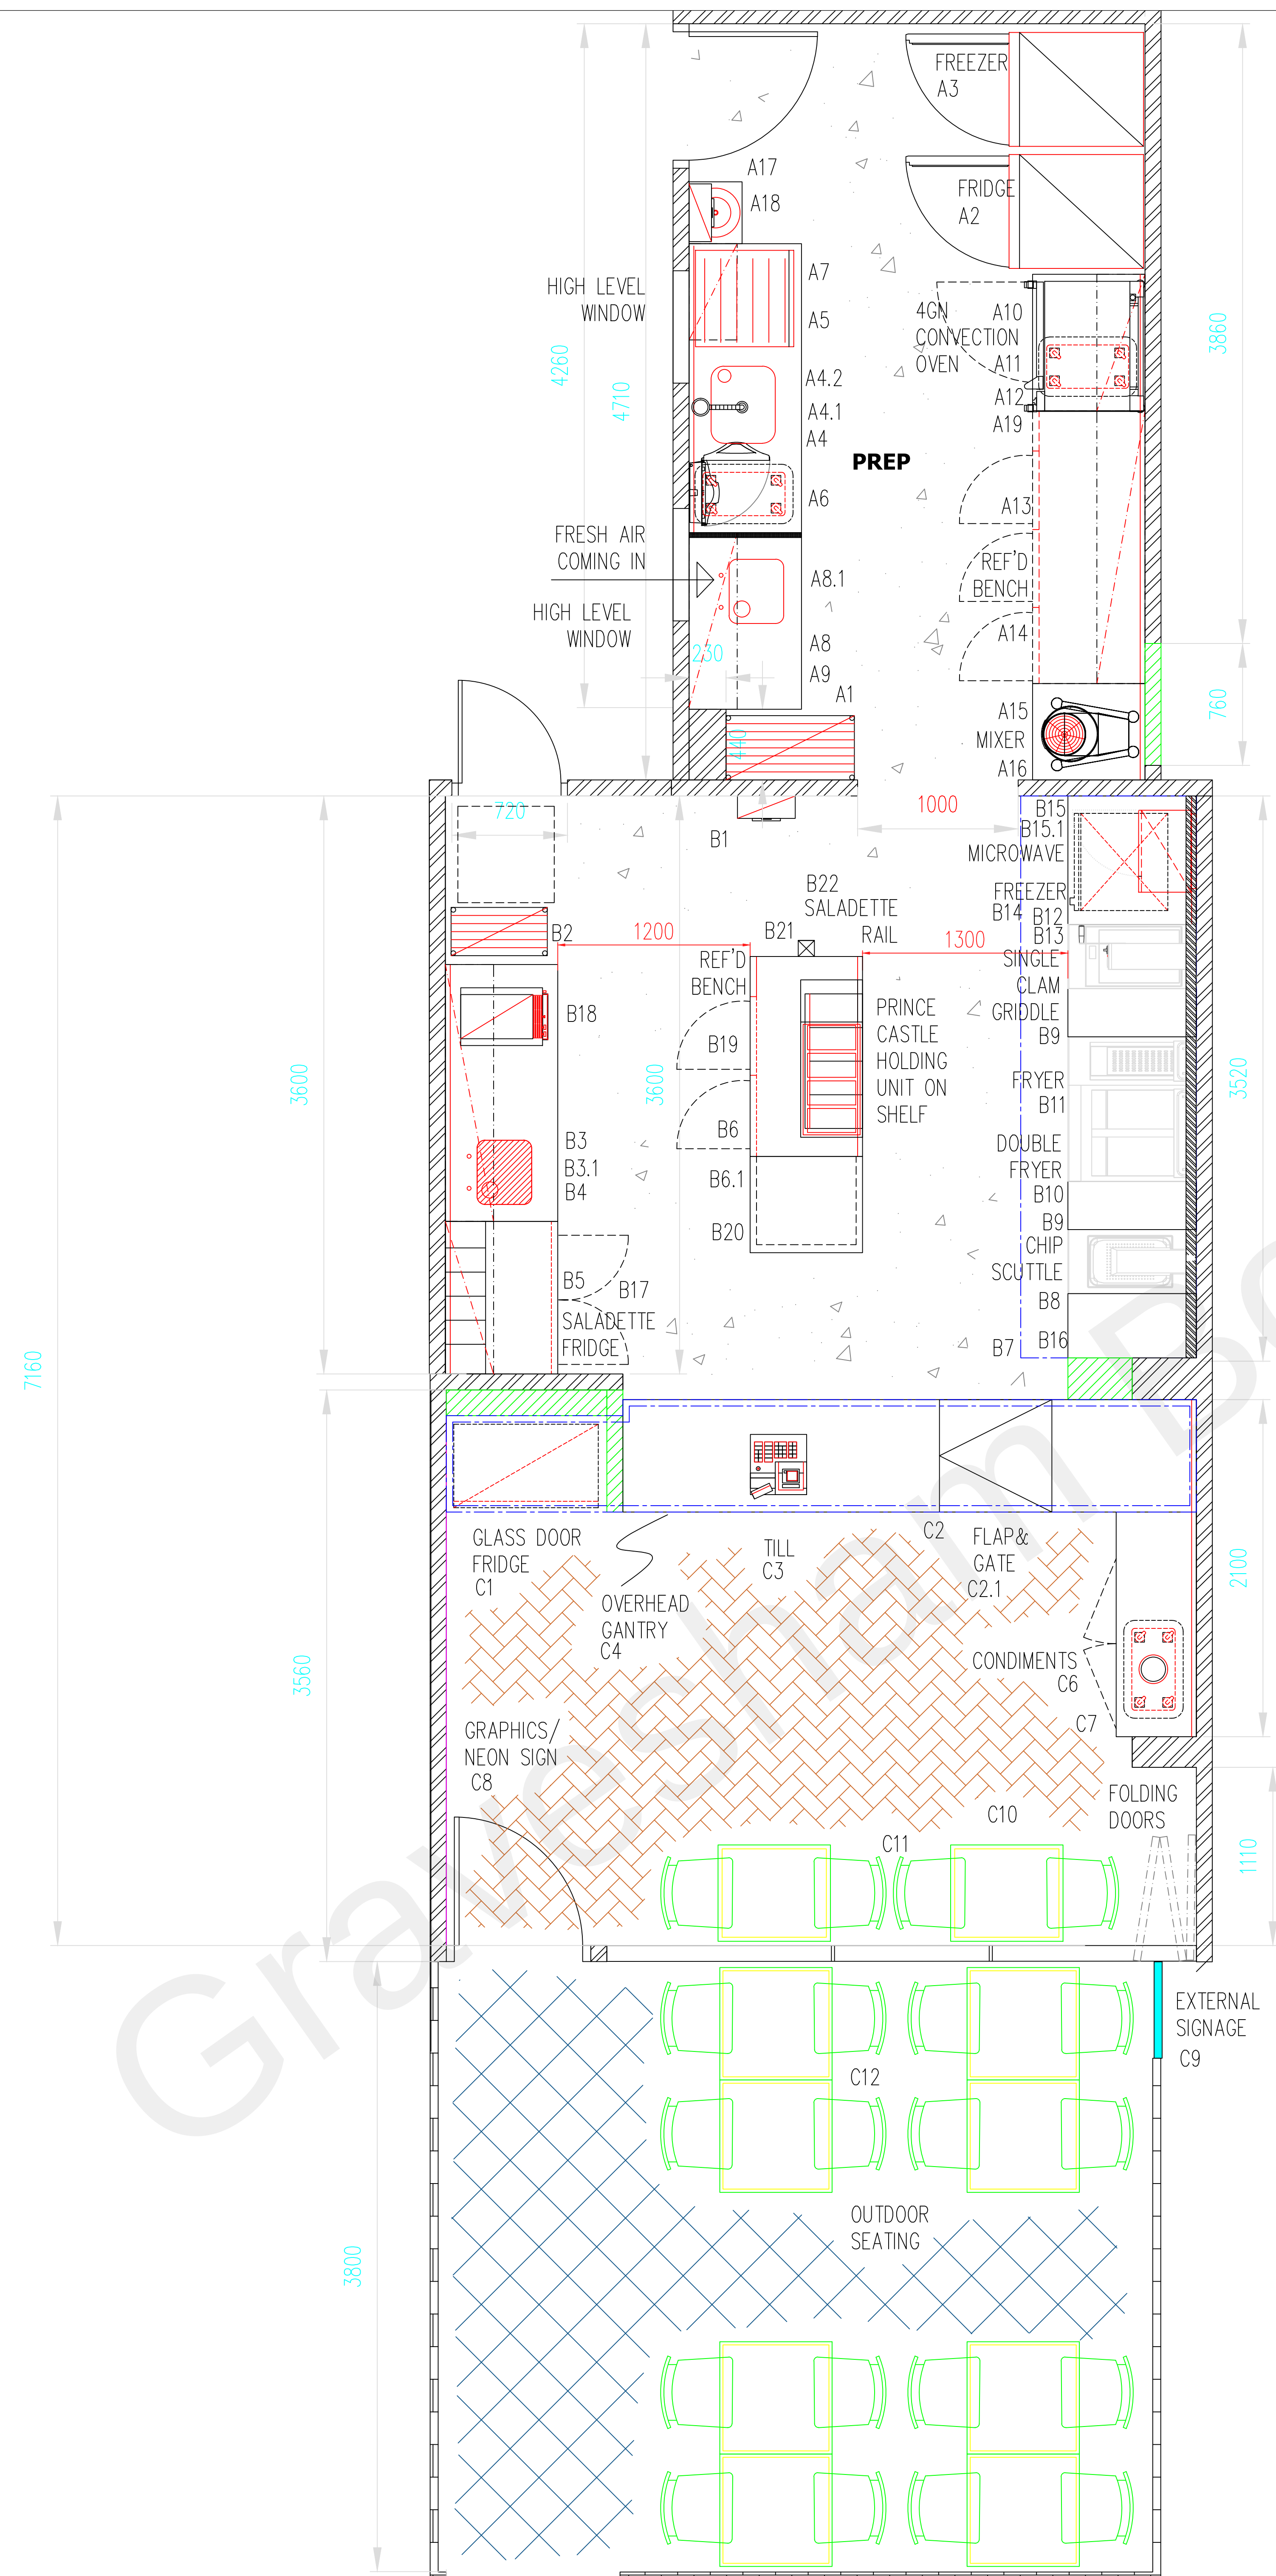

LEGEND				SERVICES REQUIRED PER ITEM									
Item No.	Quantity	Model No.	Description	Gas bluth	Gas Connect	Elec. P.H.	Elec. K.W.	Elec. H.P.	Note.	Hot Water	Waste Traps	Floor Drain	Extra Note.
A1	1	E2C-4-4X8	4 TIER RACK										
A2	1	727405	1--DOOR FRIDGE		1	0.2			SSO				
			REVERSED DOOR										
A3	1	727408	1--DOOR FREEZER		1	0.51			SSO				
			REVERSED DOOR										
A4	1	SPECIAL	WORKBENCH										
A4.1	1	SPECIAL	INSET SINK										
A4.2	1	601H20-FAT2	P.R.-RINSE SPRAY ARM										
A5	1	C52G5S	UNDERCOUNTER DISHWASHER		1	6.5			ISO	22	42		
A6	1	9P-IN-MANS-2	GREASE PACK		1	1.1			SSO				IP RATED
A7	1	SPECIAL	2 TIER WALL SHELF										
A8	1	SPECIAL	WORKBENCH C/W:										
A8.1	1	SPECIAL	INSET SINK & TAPS							22	22	42	
A9	2	SPECIAL	2 TIER WALL SHELF										
A10	1	SPECIAL	WORKBENCH										
A11	2	SUM JIM	REFUSE BIN										
A12	1	SPECIAL	2 TIER WALL SHELF										
A13	1	710451	REFRIGERATED BENCH		1	0.22			SSO				
A14	1	SPECIAL	2 TIER WALL SHELF										
A15	1	6000254	MIXER		1	0.75			SSO				
A16	1	SPECIAL	STAND										
A17	1	EX16	INSECT KILLER						SSO				
A18	1	H82905	HAND BASIN & TAPS							15	15	35	
A19	1	E31D4	CONVECTION OVEN		1	3.1			SSO				
B1	1	ZL051	INSECT KILLER		1	0.1			SSO				
B2	1	E2C-4-3X6	4 TIER RACK										
B3	1	SPECIAL	WORKBENCH C/W:										
B3.1	1	SPECIAL	INSET SINK,TAP&SCOVER							22	22	42	
B4	1	SPECIAL	2 TIER WALL SHELF										
B5	1	728627	REFRIGERATED BENCH		1	0.25			SSO				
B6	1	DHS2PT-33B	PMKKE CASTLE HOLDING UNIT		1	2.6			SSO				
B6.1	1	SPECIAL	2 TIER OVER-SHELF										
B7	1	SPECIAL	CANOPY										
									ELECTRICS REQUIRED				FOR LIGHTING
B8	1	OEB109	CHIP SCUTTLE		1	1.5			SSO				
B9	2	QA8919	INFILL BENCH										
B10	1	OEB113	DOUBLE FRYER		3	24			ISO				
B11	1	OEB112	SINGLE FRYER		3	12			ISO				
B12	1	SPECIAL	WORKBENCH										
B13	1	OER211	SINGLE CLAM GRIDDLE		3	8.6			ISO				
B14	1	UCF140	UNDERCOUNTER FREEZER		1	0.14			SSO				
B15	1	R21AT	MICROWAVE		1	1			SSO				
B15.1	1	SPECIAL	STAND										
B16	1	QA8938	INFILL BENCH										
B17	1	SPECIAL	2 TIER WALL SHELF										
B18	1	CT1	TOASTER		1	2.4			SSO				
B19	1	710449	REFRIGERATED BENCH		1	0.22			SSO				
B20	1	SPECIAL	WORKBENCH										
B21	1	SPECIAL	SERVICE POLE										
B22	1	TW9	THERMOWELL		1	1.36			SSO				
C1	1	BAR20SS	BOTTLE COOLER		1	0.42			SSO				
C2	1	SPECIAL	SERVERY COUNTER C/W:		1	32A			SSO				T.B.C
C2.1	1	SPECIAL	FLAP & GATE										
C3	1	BY OTHERS	CASH TILL		1	0.61			SSO				INLR 112244/116
C4	1	SPECIAL	OVERHEAD GANTRY										
C5	3	SPECIAL	PENDANT LIGHTS										
C6	1	SPECIAL	CONDIMENTS COUNTER										
C7	1	SUM JIM	REFUSE BIN										
C8	1	SPECIAL	WALL GRAPHICS										
C9	1	SPECIAL	EXTERNAL SIGNAGE										
C10	2	NAPLES	DINNING TABLE,600X700										
C11	20	OF007	DALSTON CHAIR										
C12	8	GL036	SURBTON TABLE										

[illegible]

INNOVATIVE FOOD SERVICE ENVIRONMENTS

**T
E
W**


020 8667 1167
info@ifse.co.uk
ifse.co.uk
@ifseuk

Part of the Ifse Group

IFSE LIMITED | 14 PROGRESS BUSINESS PARK | PROGRESS WAY | CROYDON | SURREY | CR0 4XD
 © THIS DRAWING IS SUBJECT TO COPYRIGHTS AND REMAINS THE PROPERTY OF INTERNATIONAL FOOD SERVICE EQUIPMENT Ltd.
 UNLESS EXPRESSLY STATED THIS DRAWING SHALL NOT BE BINDING AS DETAIL & ALL DIMENSIONS SHOULD BE CHECKED WITH SITE.

Project : SAUCY BUNS LONDON Title : PROPOSED CATERING FACILITIES	Dwg No :	JM12311 - A100
	Rev :	C
	Scale :	A0 @ 1:20
	Date :	10.12.2021
	Dwg by :	E.A
		Checked by : J.M