
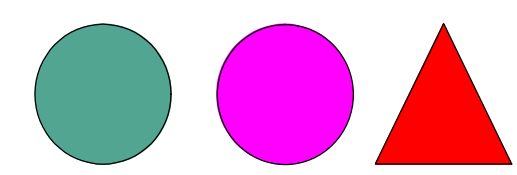
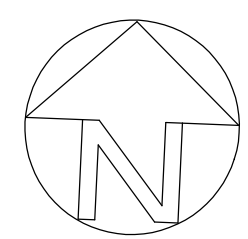
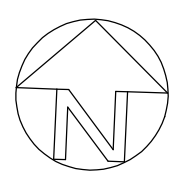


0 Existing Block Plan

Scale 1:500

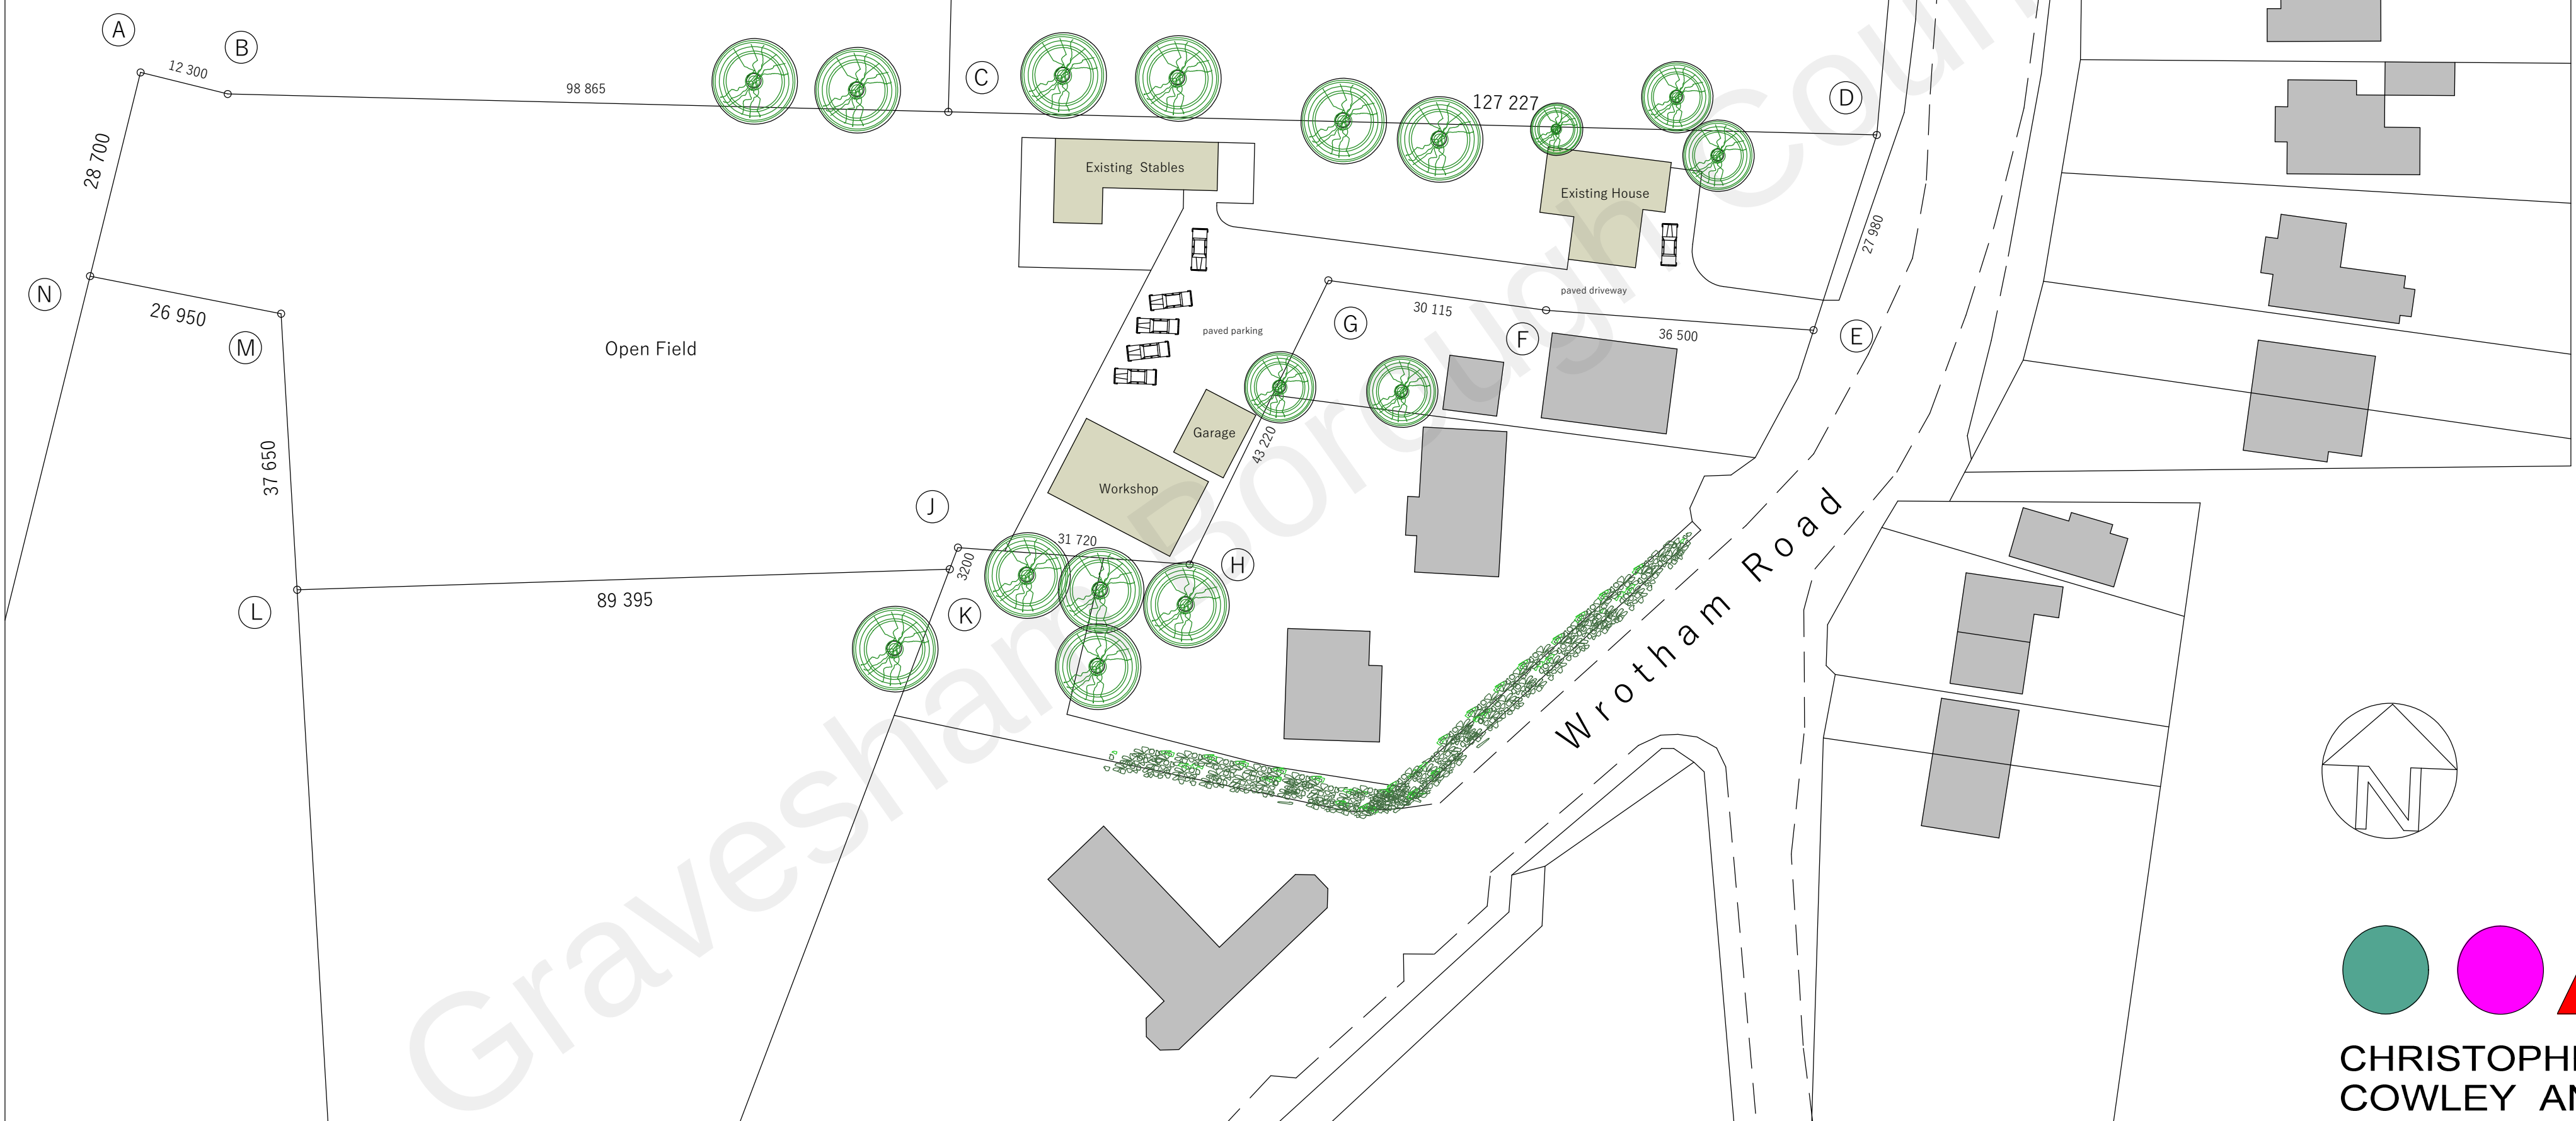

**CHRISTOPHER
COWLEY AND
ASSOCIATES**

079-86340719
c.cowley@tiscali.co.uk

PROJECT House Woodall **PROJEK**
Burghfield, Wrotham Road, Culverstone Green, Meopham DA13 0RF
Existing Stable Block Converted to 2 Bedroom Cottage

Block Plan
(existing)