
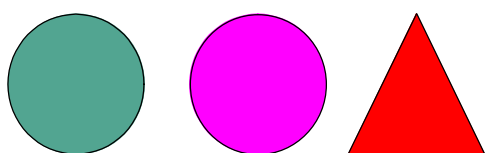
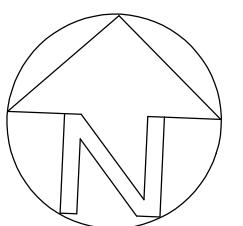
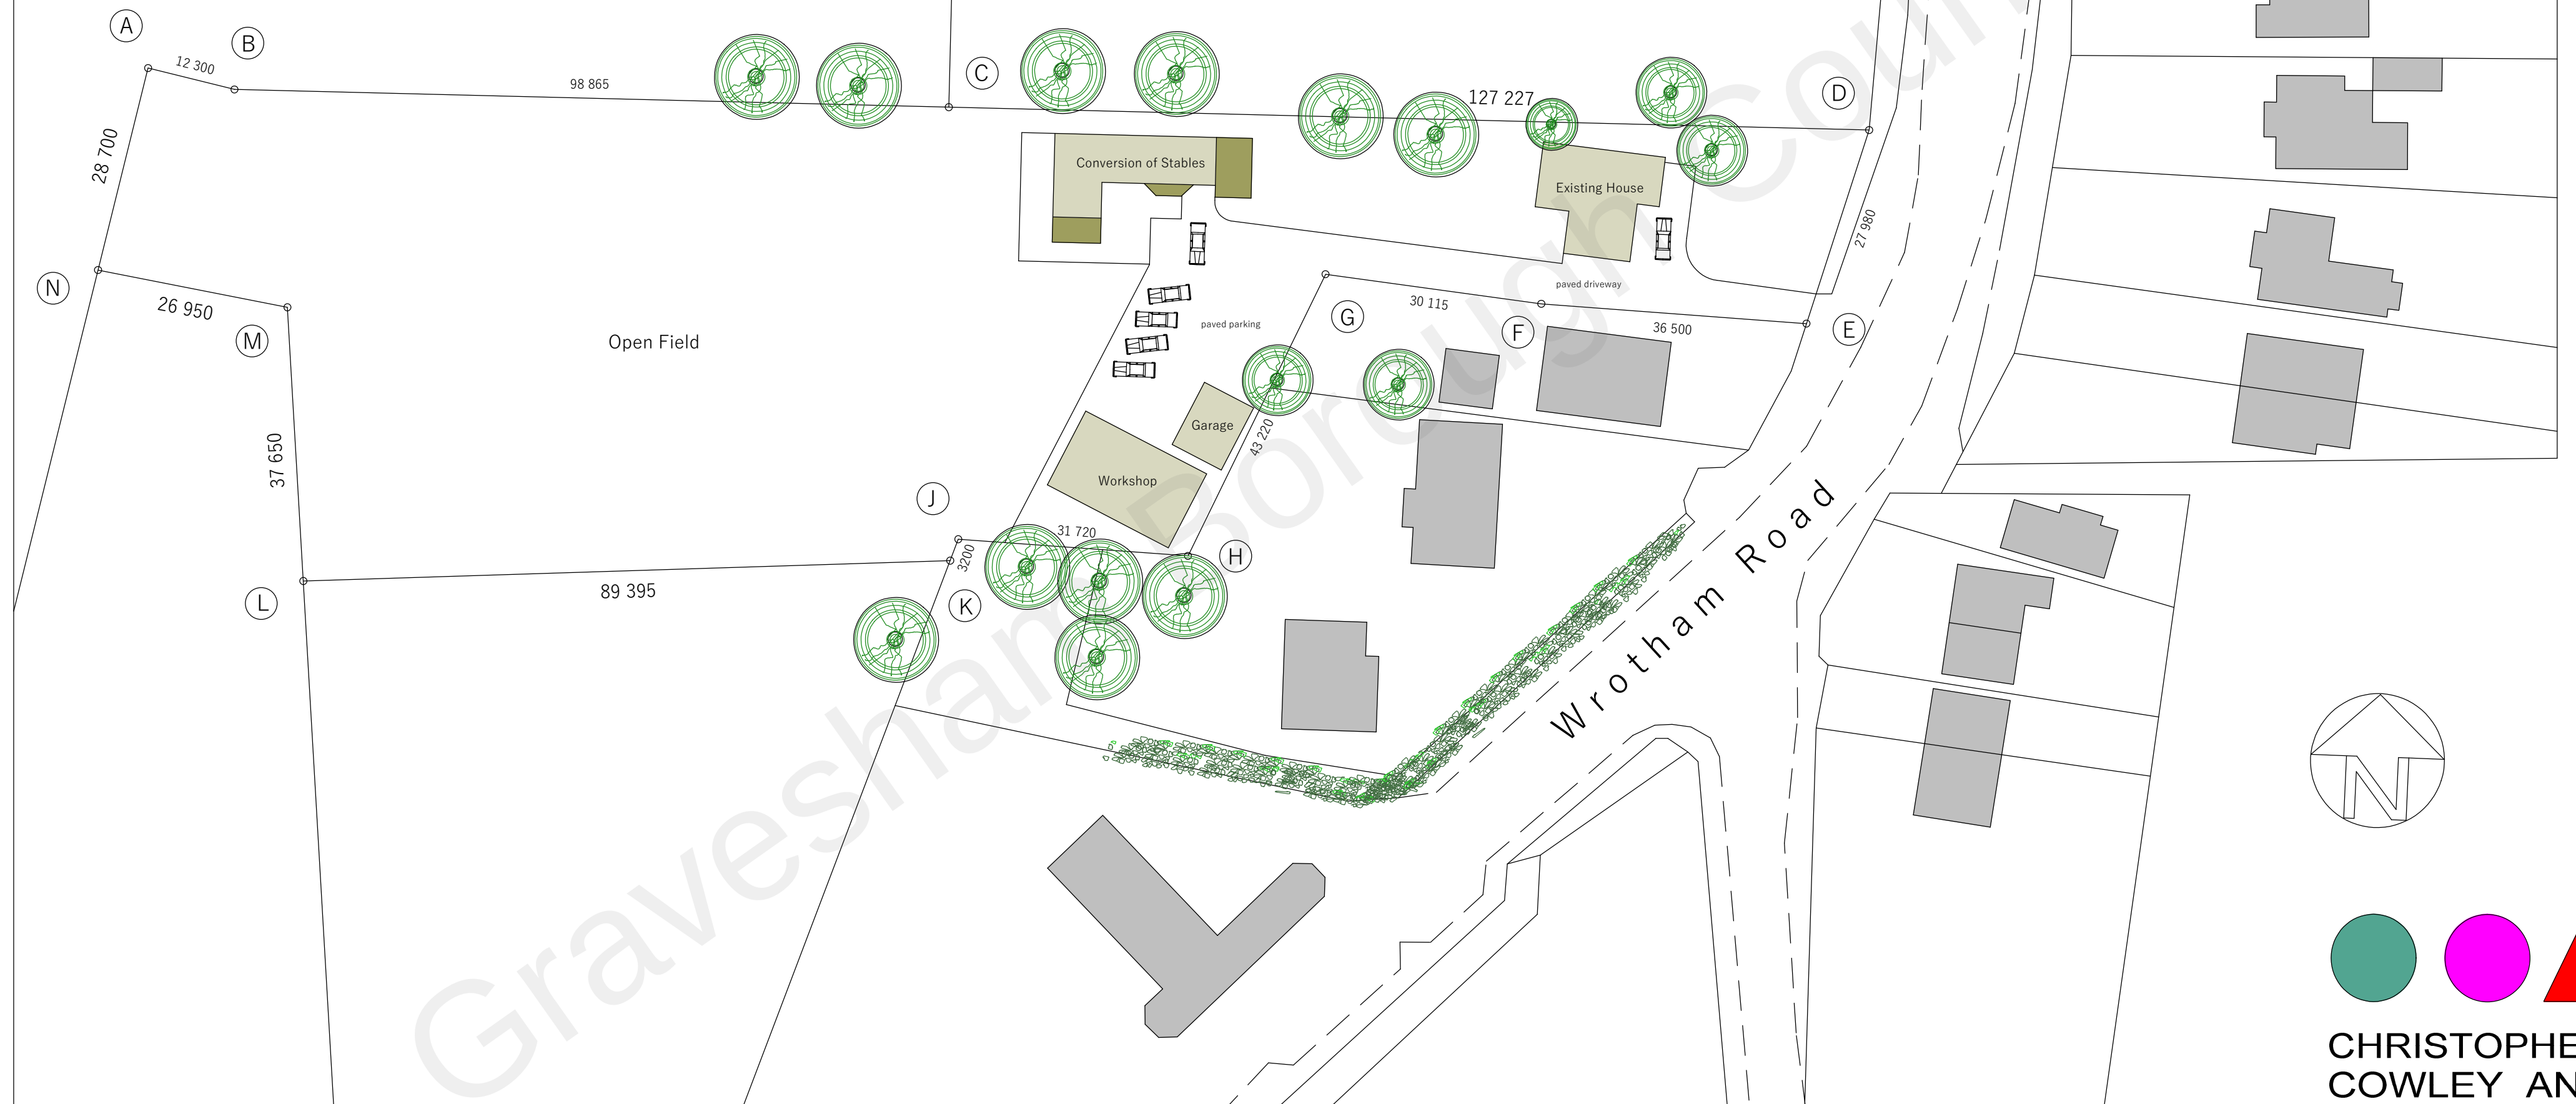


0 Proposed Block Plan

Scale 1:500

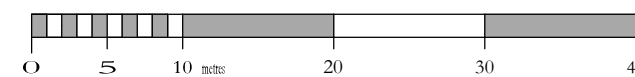


**CHRISTOPHER
COWLEY AND
ASSOCIATES**

079-86340719

c.cowley@tiscali.co.uk

Block Plan
(proposed)

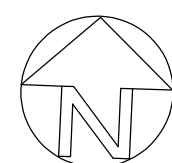

PROJECT

House Woodall

PROJEK

Burghfield, Wrotham Road, Culverstone Green, Meopham DA13 0RF

Existing Stable Block Converted to 2 Bedroom Cottage