


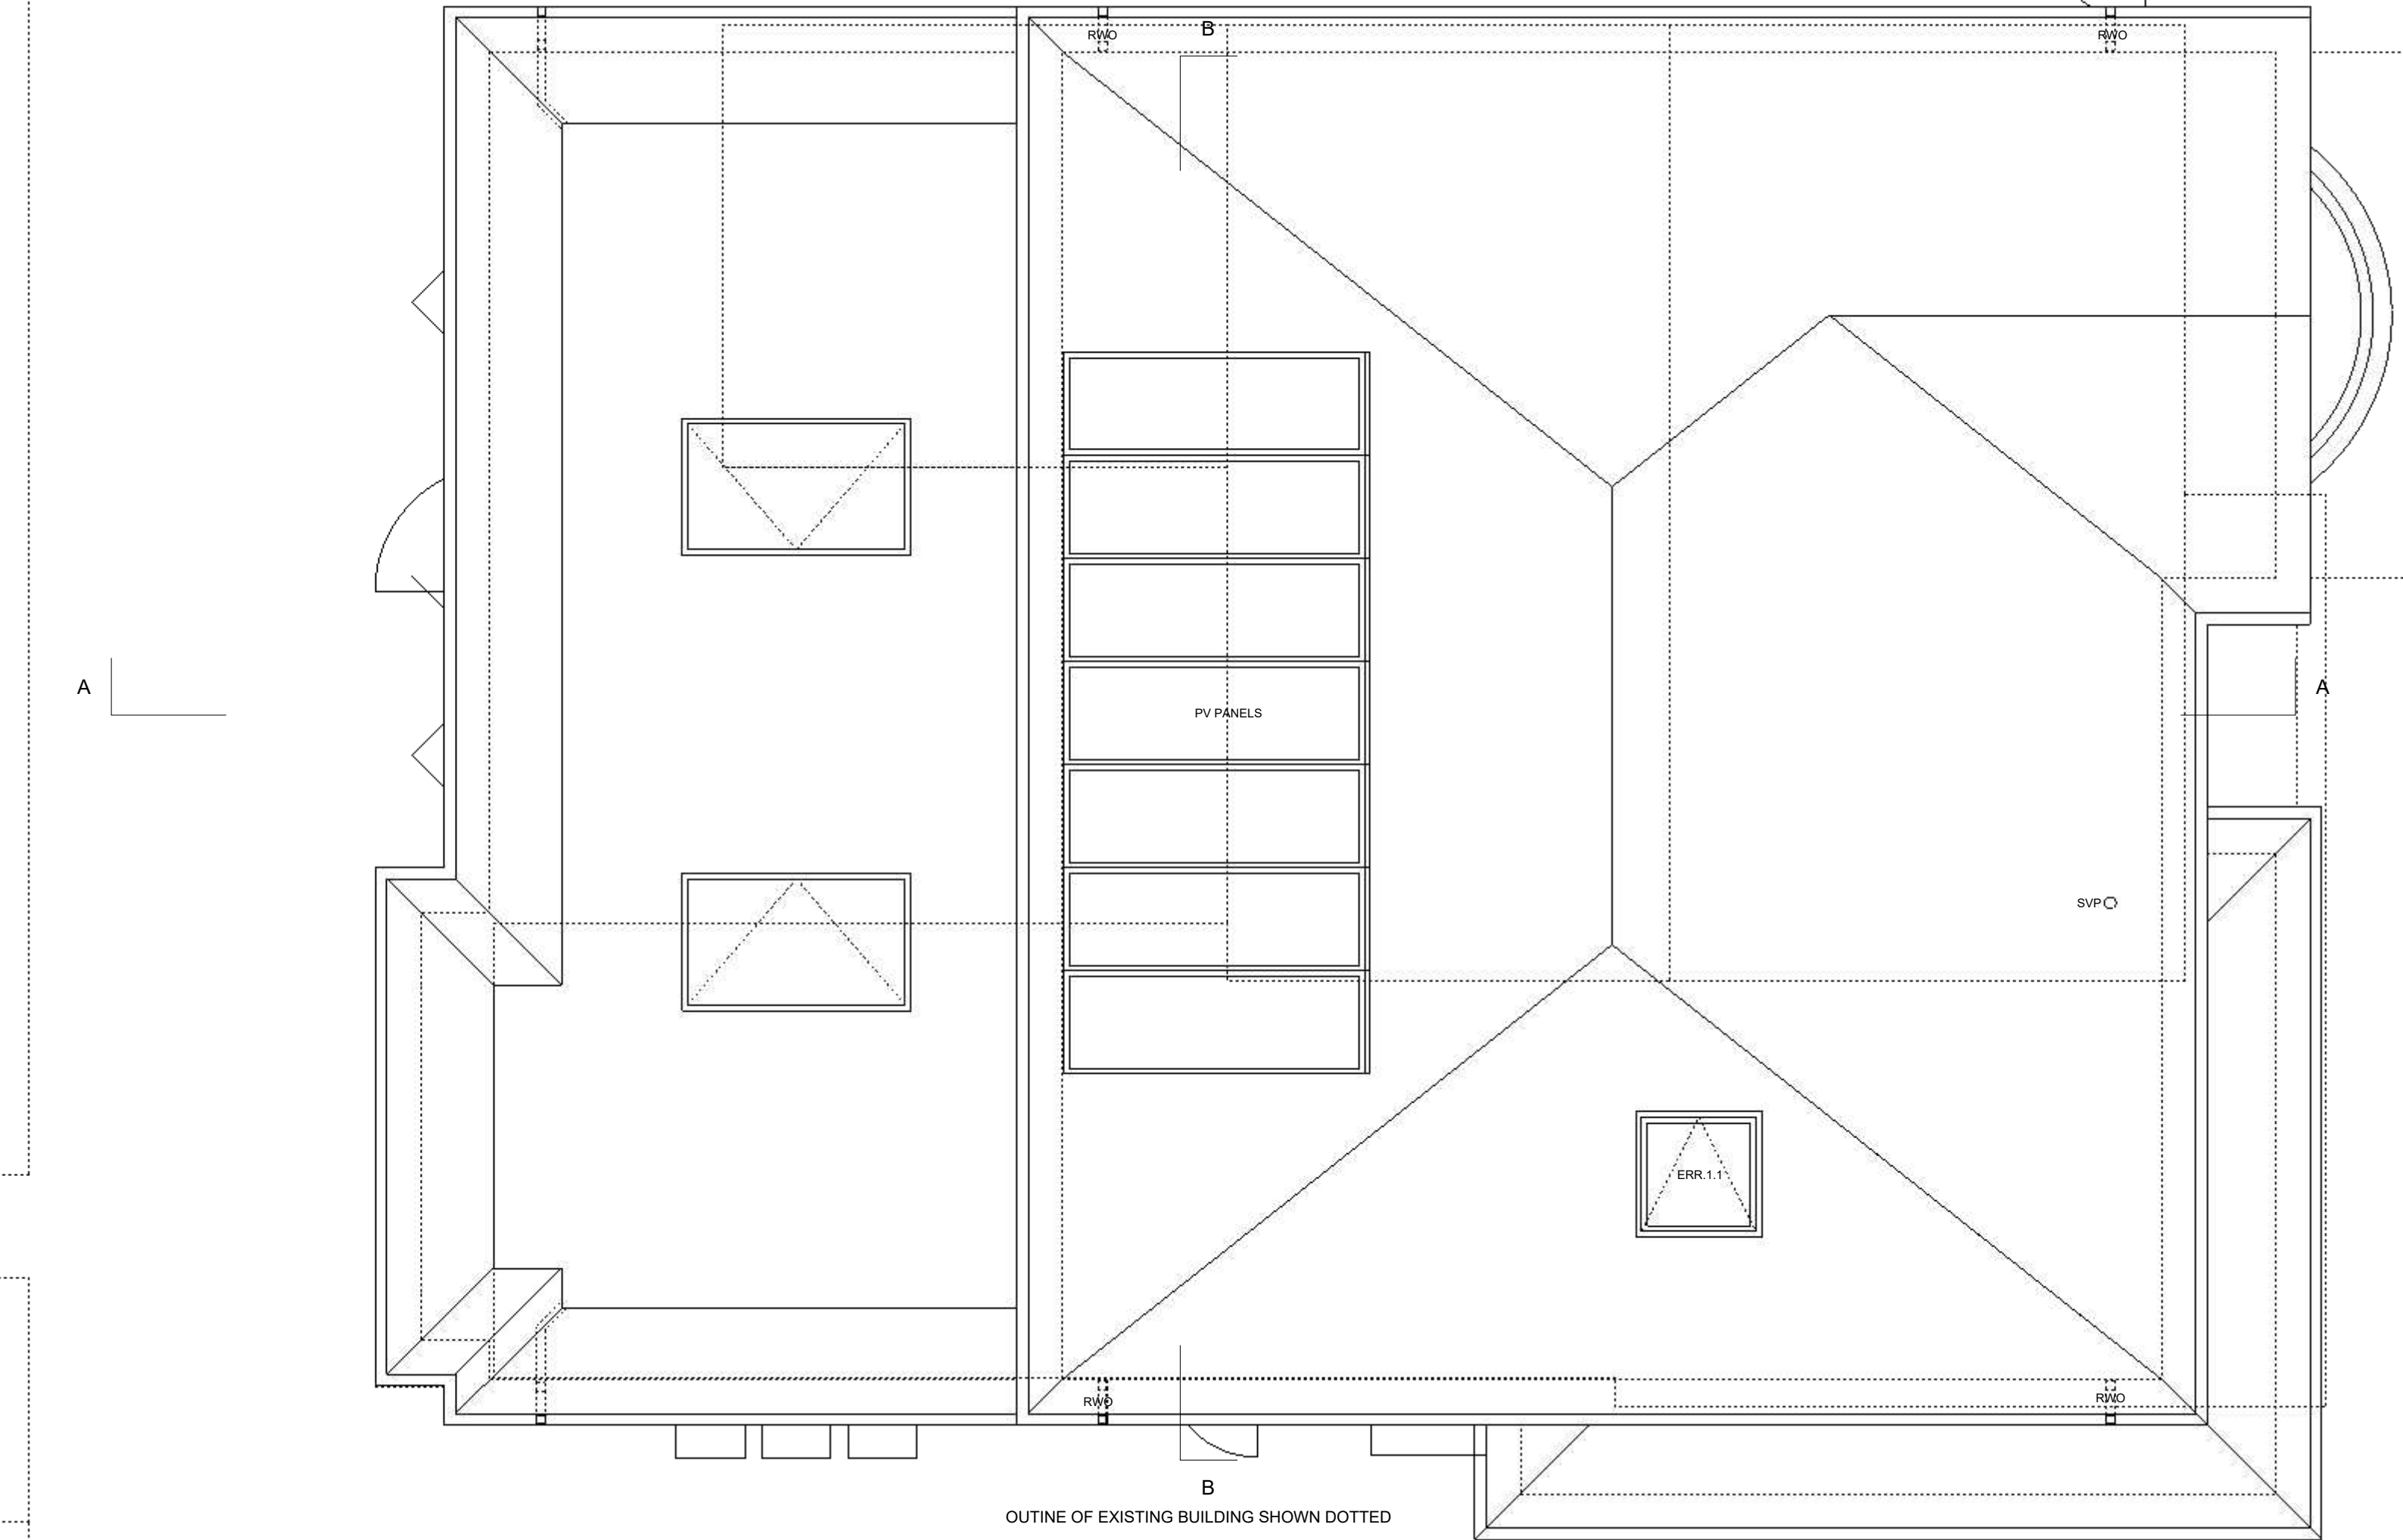

A


A

B

ROUTINE OF EXISTING BUILDING SHOWN DOTTED

MR and MRS S. PHAGURA

© COPYRIGHT 2022 STEVE BAKER ARCHITECT
Ordnance Survey. © Crown Copyright 2022. All rights reserved.
Supplied by ReQuestAPlan Licence number 0100042766.

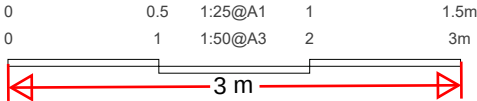

Client:
MR and MRS S. PHAGURA
Project Title:
WROTHAM ROAD, MEOPHAM
Status: BLDG REGS Stage: BR Scale: 1:25/50 Sheet: A1/A3

Drawing Title:
Project No: A22190 Disc: Building: A Package: - Drawing No: 1113 Revision: G

Steve Baker Architect
78 Pound Road East Peckham Tonbridge Kent TN12 5BJ
18 Hatton Place London EC1M 8RU
T:+44 (0)1622 870275
E:contact@stevebakerarchitect.com
W:www.stevebakerarchitect.com

S	R	Date	Description

Note - Do not scale from this drawing. All dimensions must be checked on site by the contractor and any discrepancies reported immediately.

