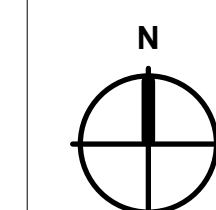


[illegible]

KEY PLAN

**SIGNIFICANT HEALTH AND SAFETY RISKS
(UNUSUAL AND DIFFICULT TO MANAGE ONLY)**
It is assumed that all works will be carried out by a competent contractor working, where appropriate, to an approved method statement.
In addition to the hazards/risks normally associated with the types of work detailed on this drawing, note the following:

DO NOT SCALE OFF THIS DRAWING

This scheme is subject to town planning and all other necessary consents.

Dimensions, area and levels where given are only approximate and subject to site survey. All dimensions are to be checked on site. Any discrepancies or variations are to be reported to the architect before work commences. Figured dimensions only are to be taken from this drawing.

Magnetic media does not constitute contract documentation and updates of this data will occur. These files are current as of the date of issue. Your use of the content of these files is at your own risk. Reference should always be made to the hard copy which is superior to the digital format. Any document produced by yourselves which contains part or all of this data remains your responsibility and attributed to yourselves. Whilst Leslie Jones make every effort to ensure that it is scanned for viruses, we cannot guarantee that it does not contain any.

STAGE 4 / 5 ISSUE

Client
REEF ESTATES LTD

Consultants
HENRY, G&T, EDC, MANHIRE, WATERMAN,
HED. 1ST LINE DEFENCE. B87

leslie jones
architecture

Job Title
THE CHARTER
RIBA STAGE 4/5

Project Number 3732

Drawing Title
PROPOSED MSCP E04 LEVEL
03 GA PLAN



1:50 @A0 09/05/18 MMA LP

project	originator	volume	level	type	role	number
---------	------------	--------	-------	------	------	--------

3732 - LJA - E04 - U3 - DR - A - 04054	
suitability:	code description:

AS CONTRACTUAL ISSUE	
revision:	code description:

C:\Users\lbr\Documents\772-LA-XX-XX-10-A-0003-EM STAGE

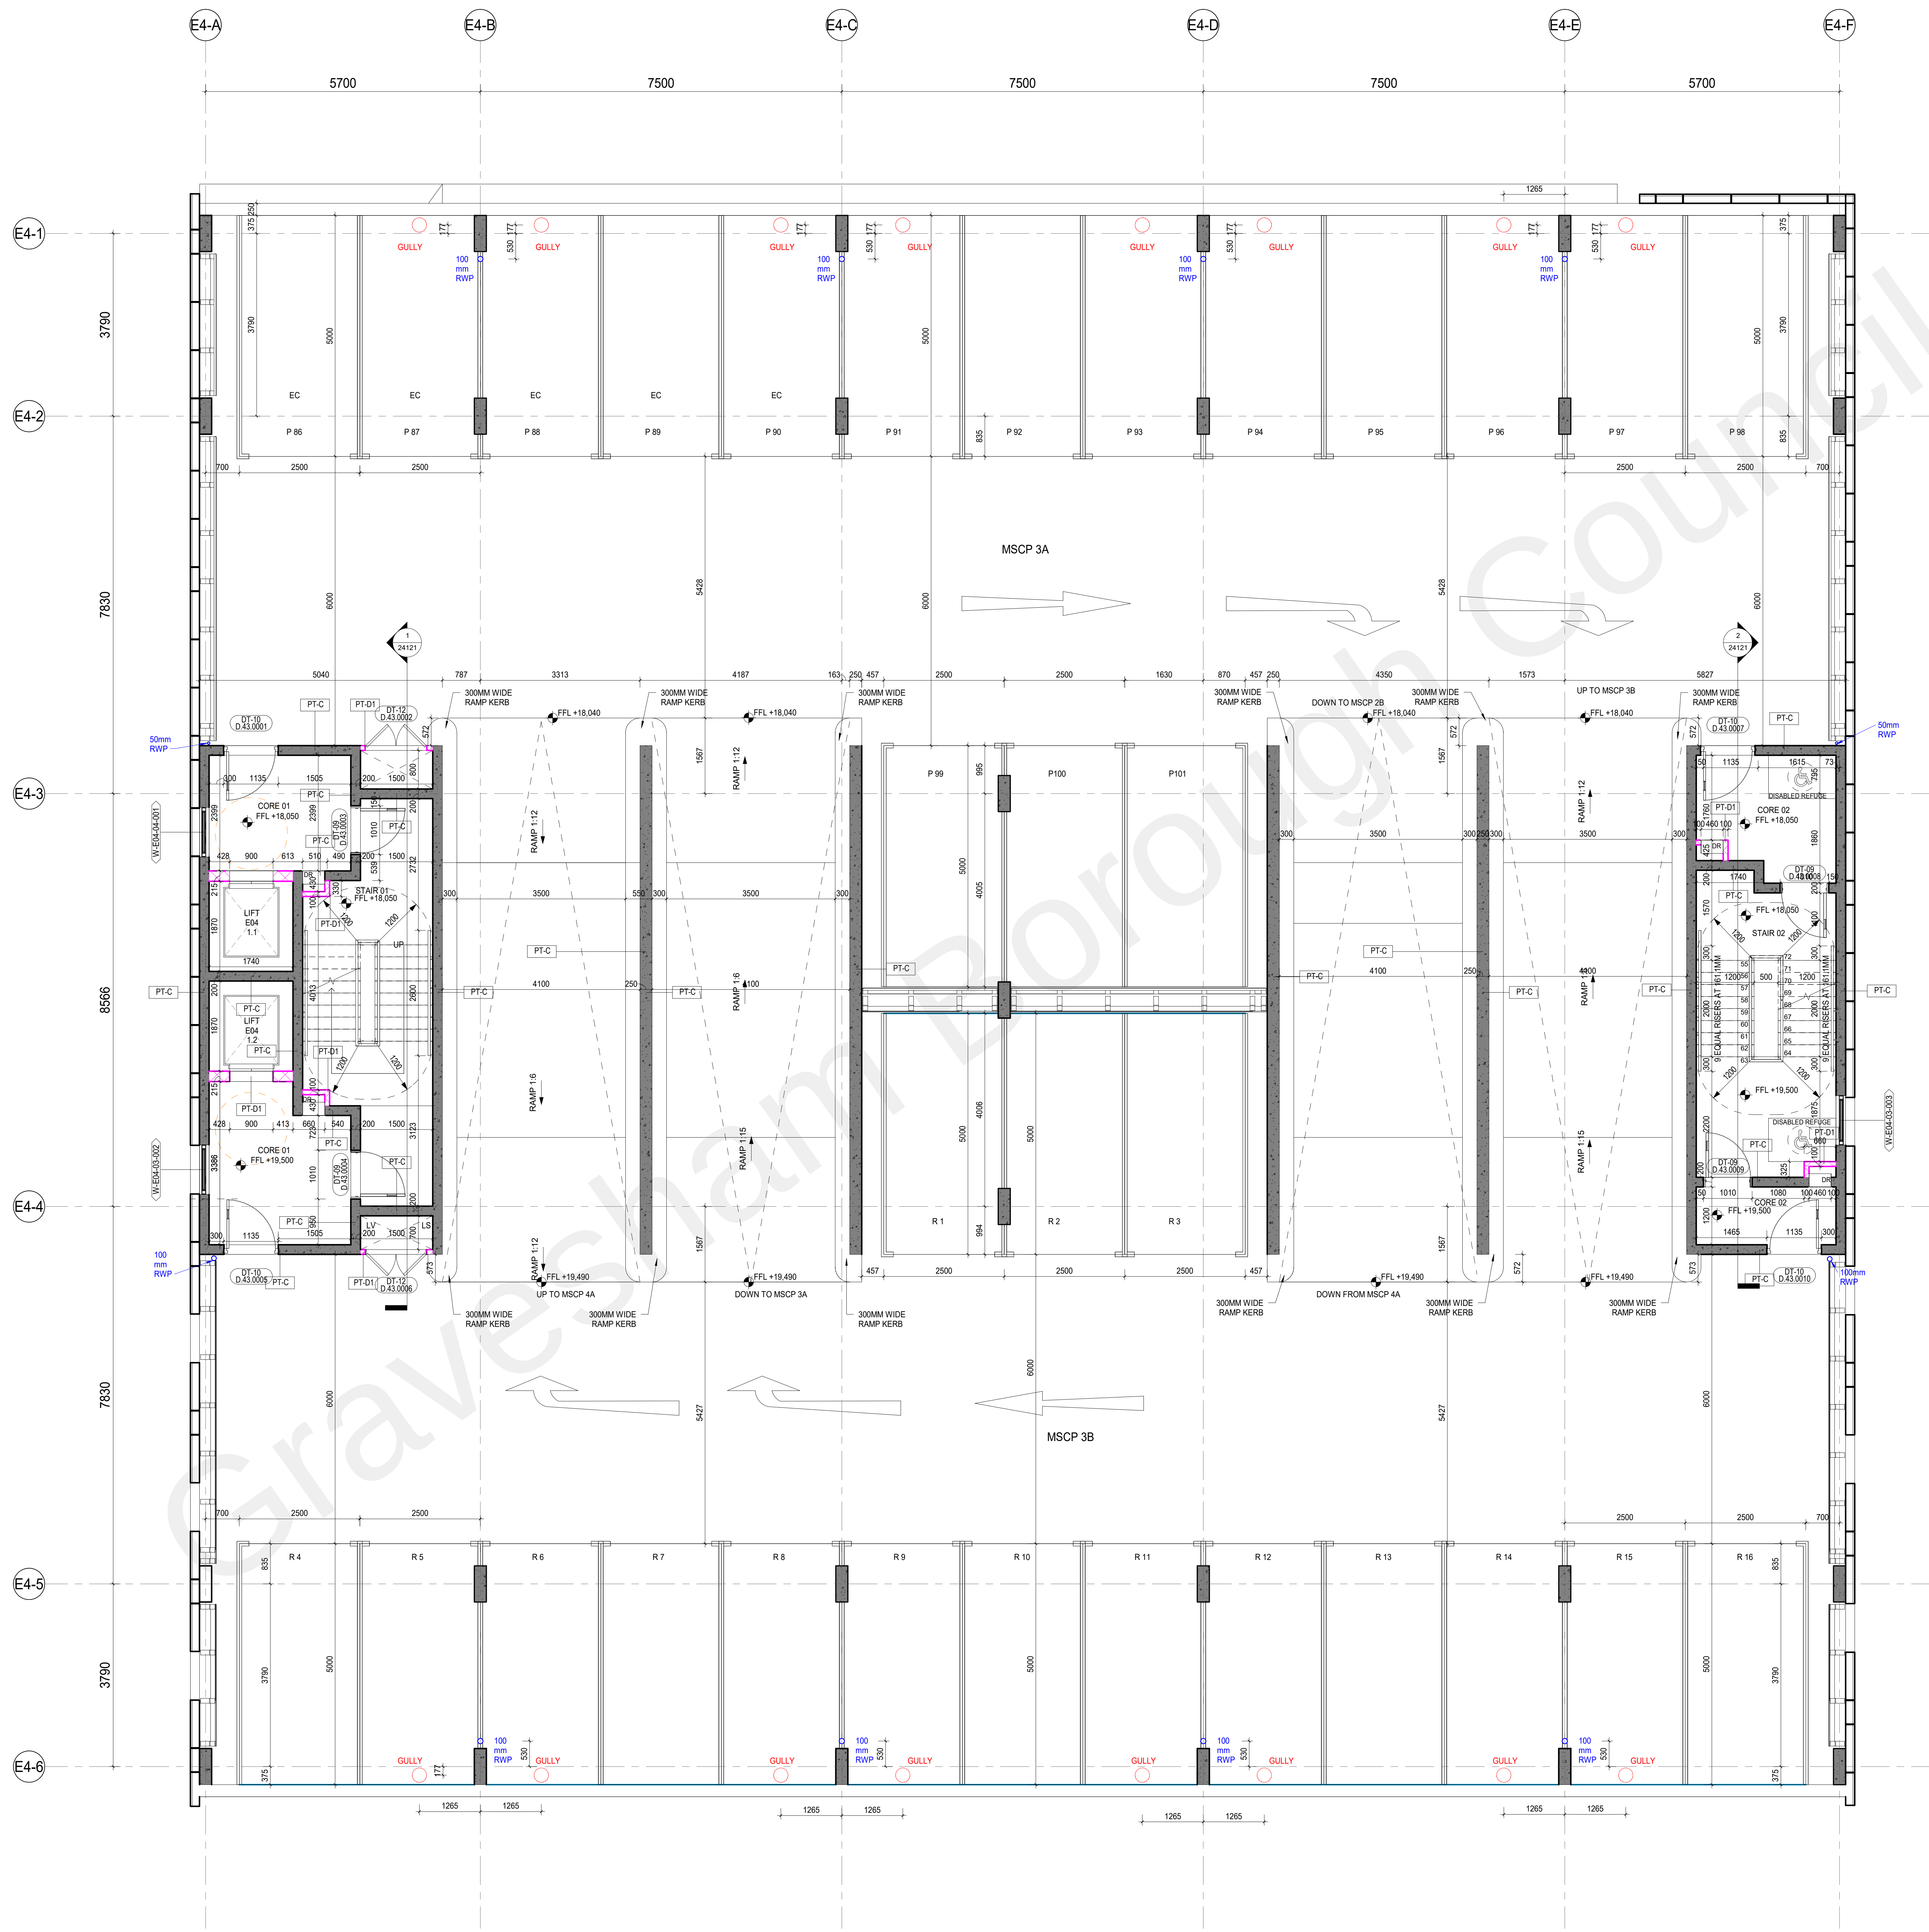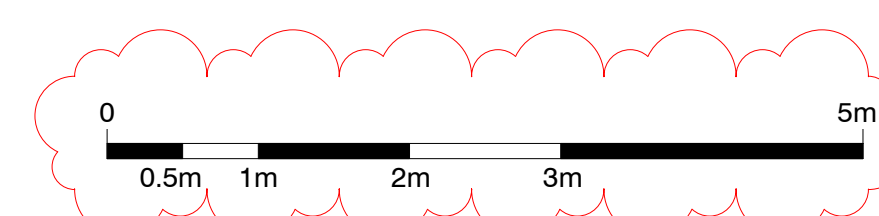

INTERNAL WALL TYPES

The legend displays 24 internal wall types arranged in a grid. The first 18 types are labeled PT-A through PT-D3, and the last 6 are labeled LN-A through LN-D. Each type is represented by a unique pattern of lines, dots, or colors within a square frame.

PT-A	PT-B1	PT-C2	PT-C5	PT-S	LN-A
PT-A1					LN-B
PT-A2	PT-B2	PT-C3	PT-D2	SW-A	LN-C
PT-A3	PT-C			SW-B	LN-D
PT-B	PT-C1	PT-C4	PT-D3		