


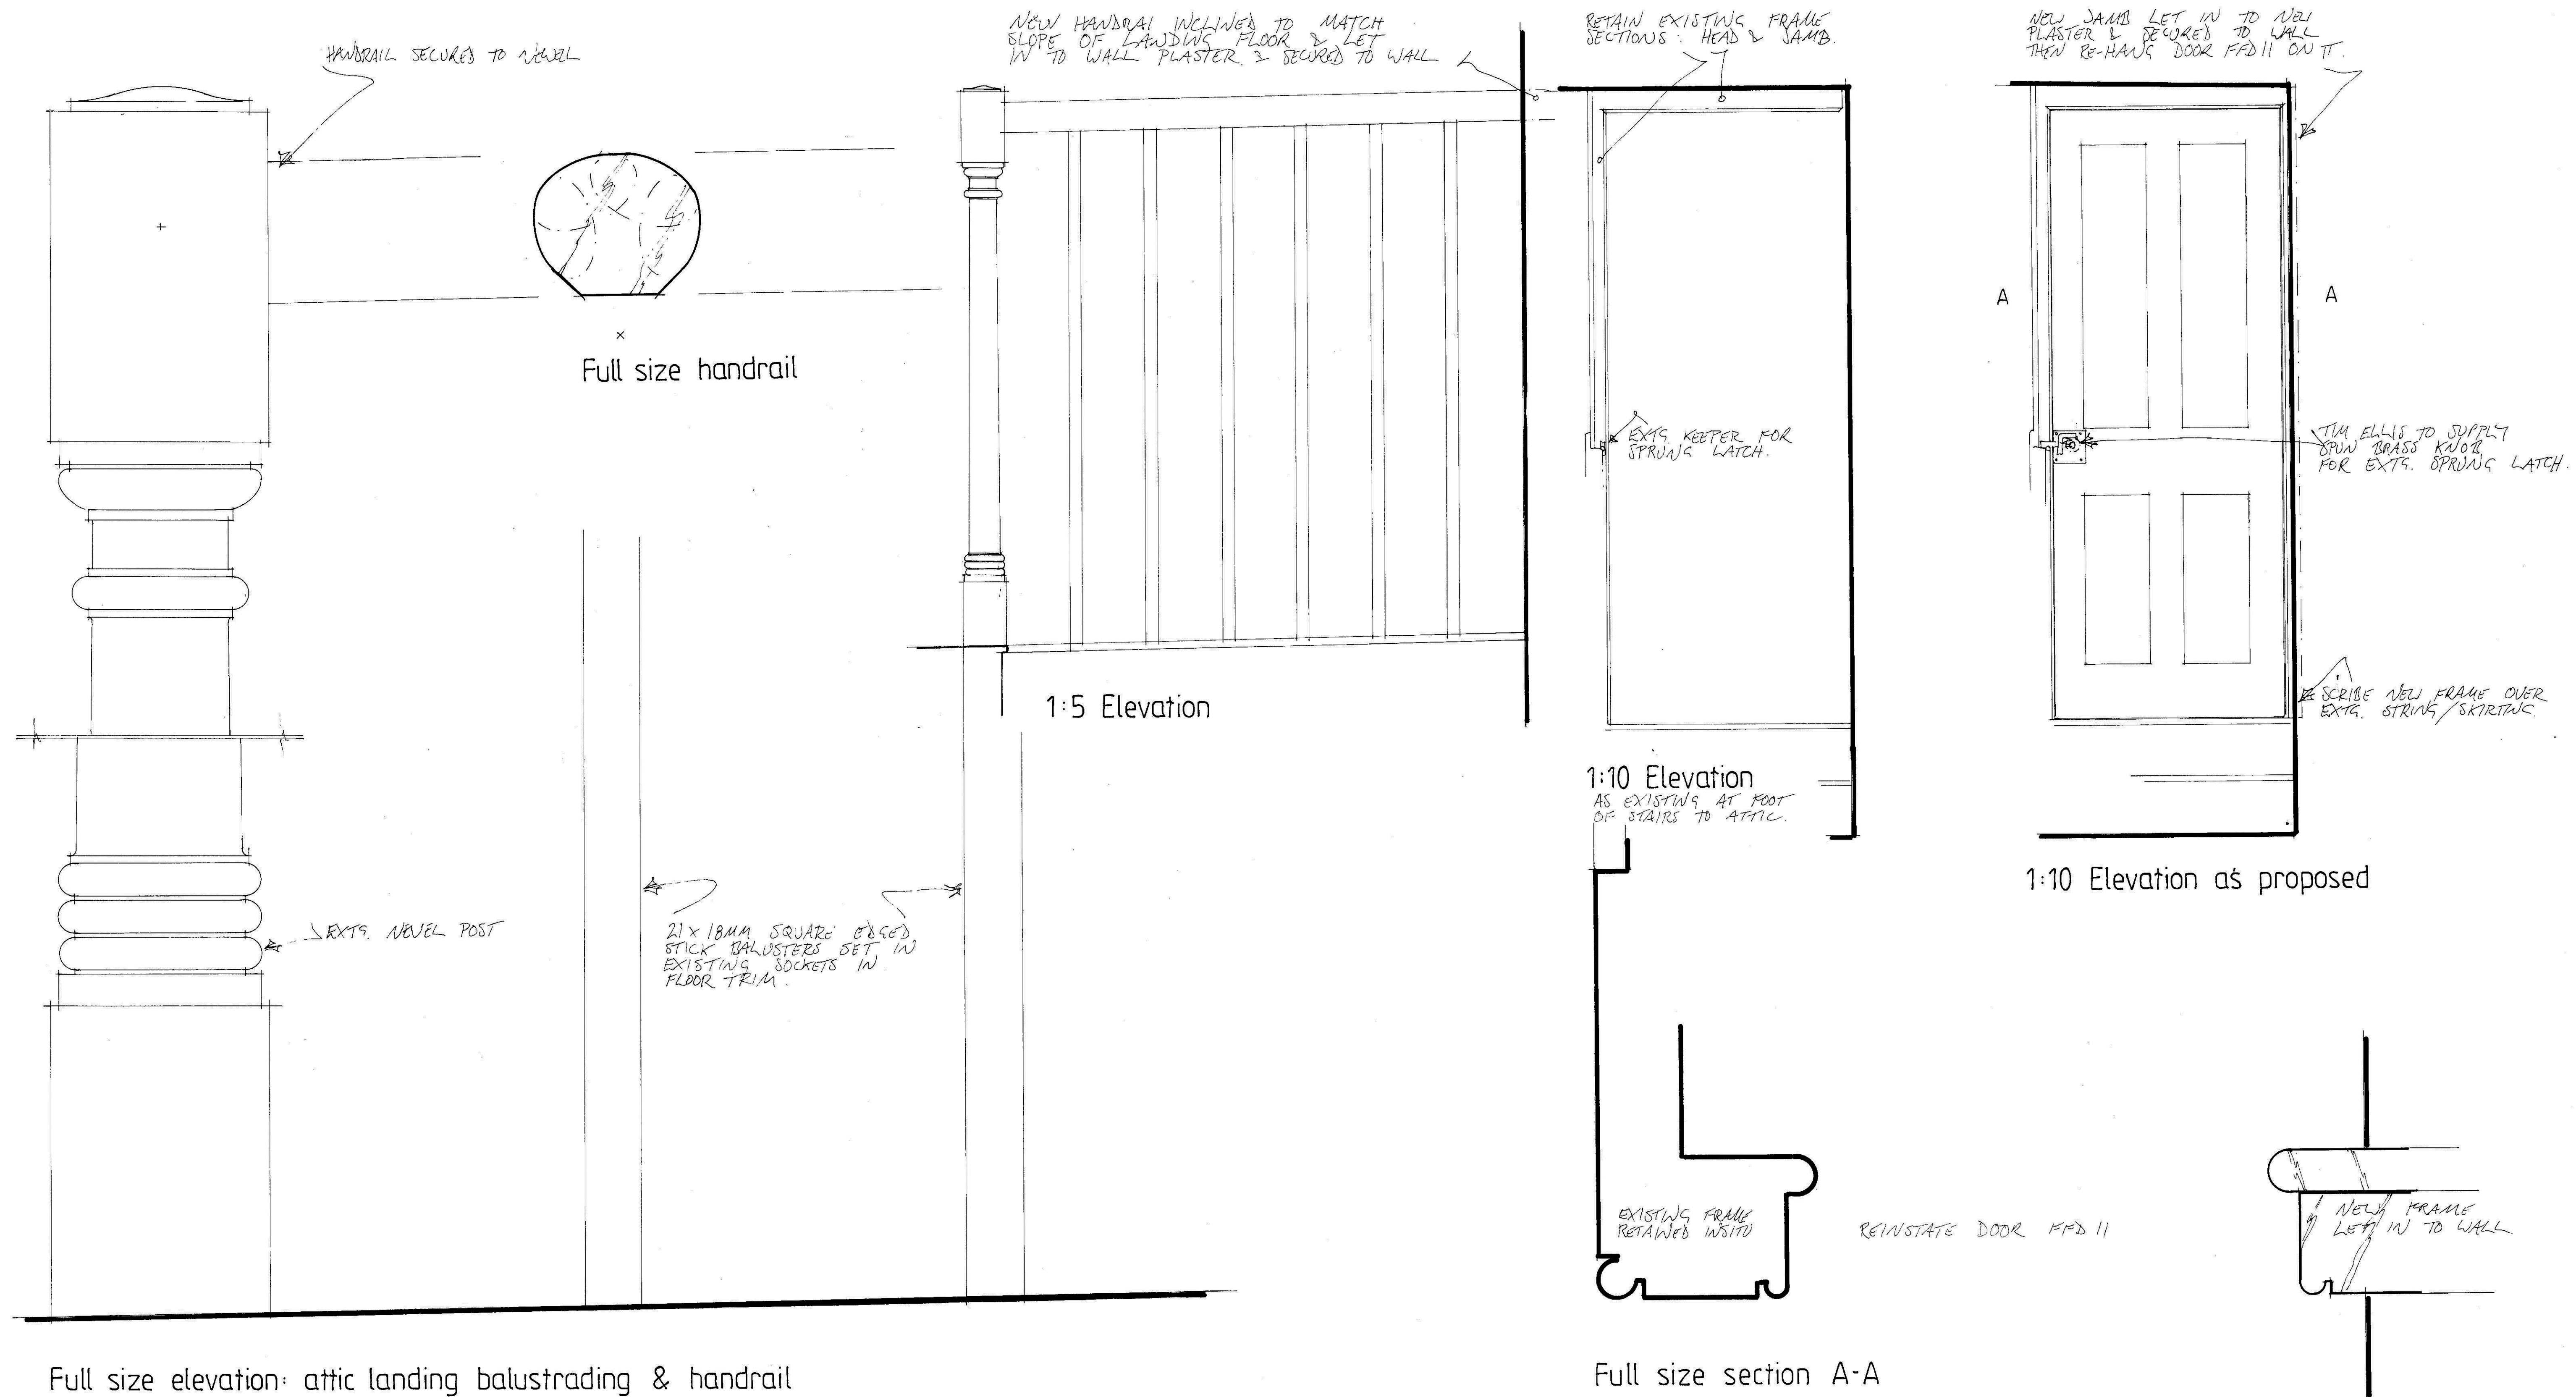

# East Court Manor

Attic landing balustrade & FFD11 frame

Scale: full size & 1:10 at A1

Drwg: ECM/0123/22

Drwg. by: T. Ellis

## Notes:

Manufacture joinery using joinery quality softwood

Scan + 3 folded