
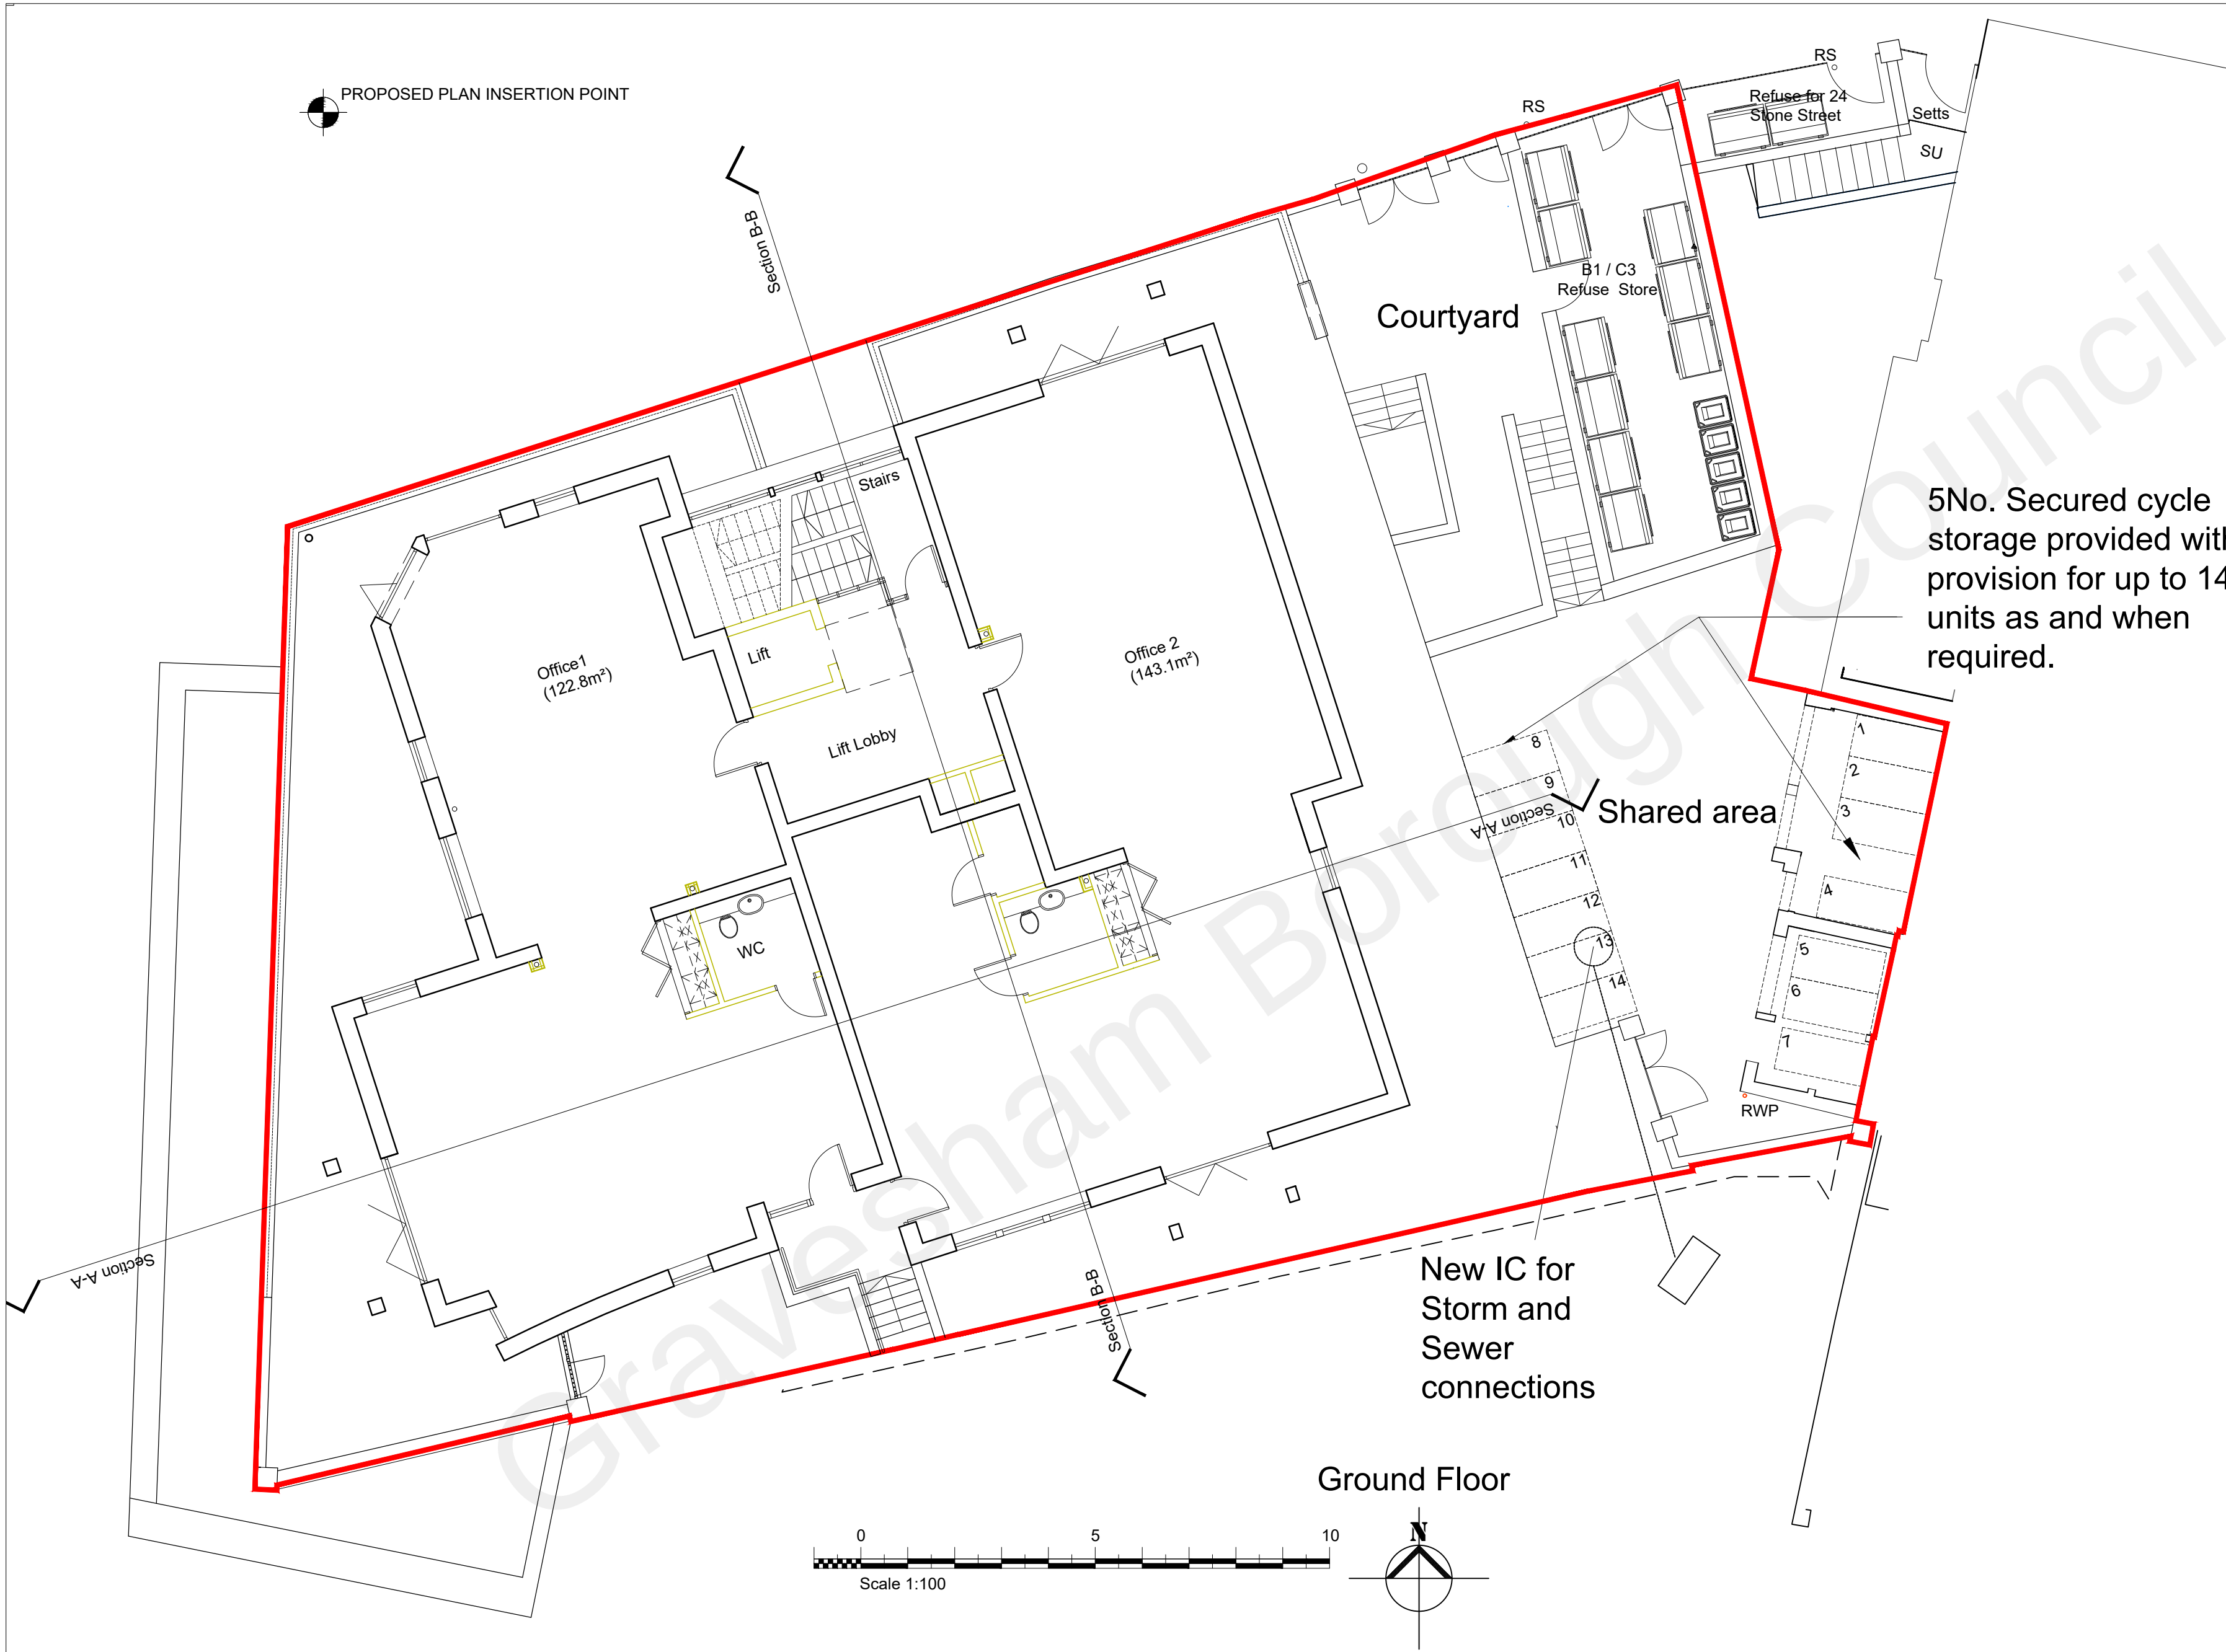


This drawing remains the Copyright of the architects and may not be reproduced in whole or in part without their written permission

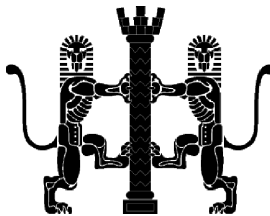

NOTES

Do not scale
Verify all dimensions on site before commencing any work or preparing any shop drawings

All building materials, components and workmanship to comply with the appropriate Public Health Acts, Building Regulations, British & European Standards and Codes of Practice and to the appropriate manufacturers recommendations.

For all specialist work see relevant drawings

All schemes to be set out completely including buildings, roads, drainage and levels prior to the commencement of works

Sites to be checked against Land Registry plans and any necessary Easements to be established

Any discrepancies, errors or omissions to be reported to the architect for further instructions before commencement of works

E	Re-orientation of main block	AS
06.07.21		
D	Boundary Line Added	AS
21.05.20		
C	Refuse Storage & Collection Point Relocated	AS
24.02.20		
B	Refuse Vehcile hardstanding amended	AS
10.02.20		
A	B1 Offices amended Amended	20.11.19
20.11.19		
Date	Revisions	By



21 Stone Street, Gravesend, Kent, DA11 0NP
Tel: 01474 566996 Fax: 01474 320374
Design@DACarchitects.co.uk

Project Title

**NEW DEVELOPMENT R/O
24 STONE STREET
GRAVESEND KENT**

Client

STONEWATER LTD

Drawing Title

**PROPOSED
UPPER GROUND FLOOR**

Scale	Date	Drawn By
1:100@A2	OCT.2019	LW

H	NMA Amended layouts	AS
17.09.21		
G	Amended layouts	AS
15.09.21		
F	Rear wall of stairs moved	AS
17.07.21		

Project No.	Dwg. No.	Rev.
5232	D1.12	H