
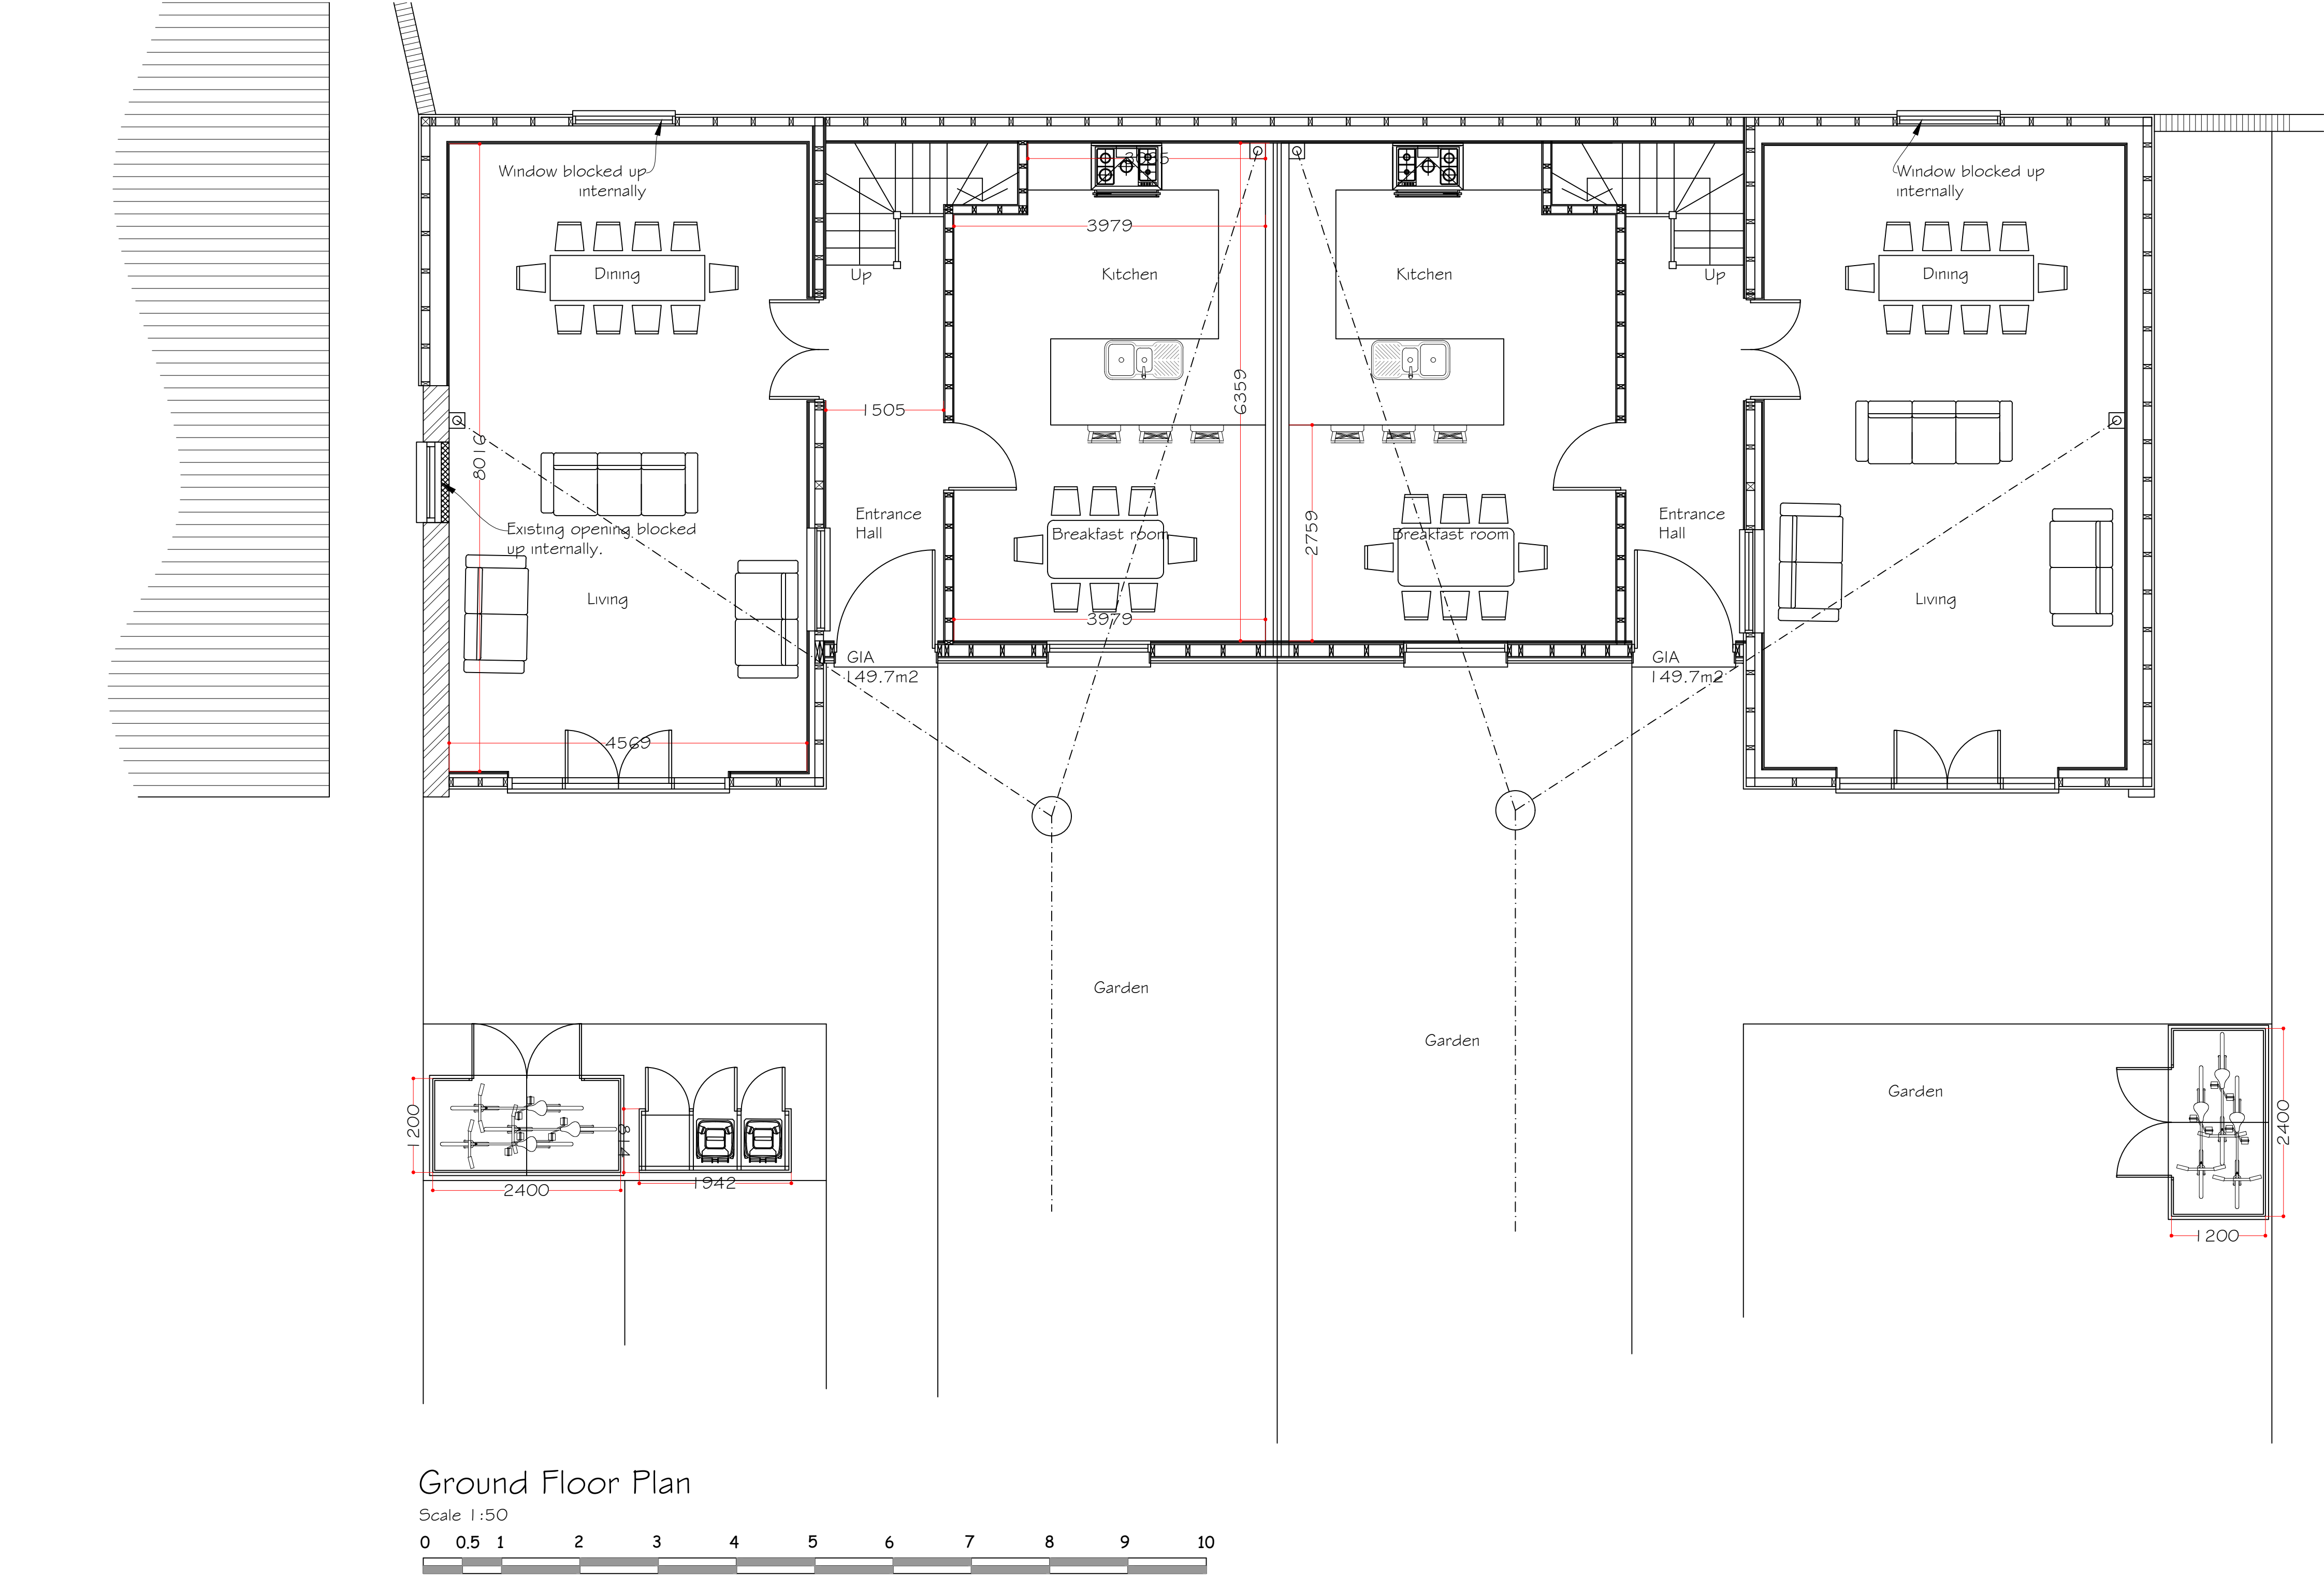


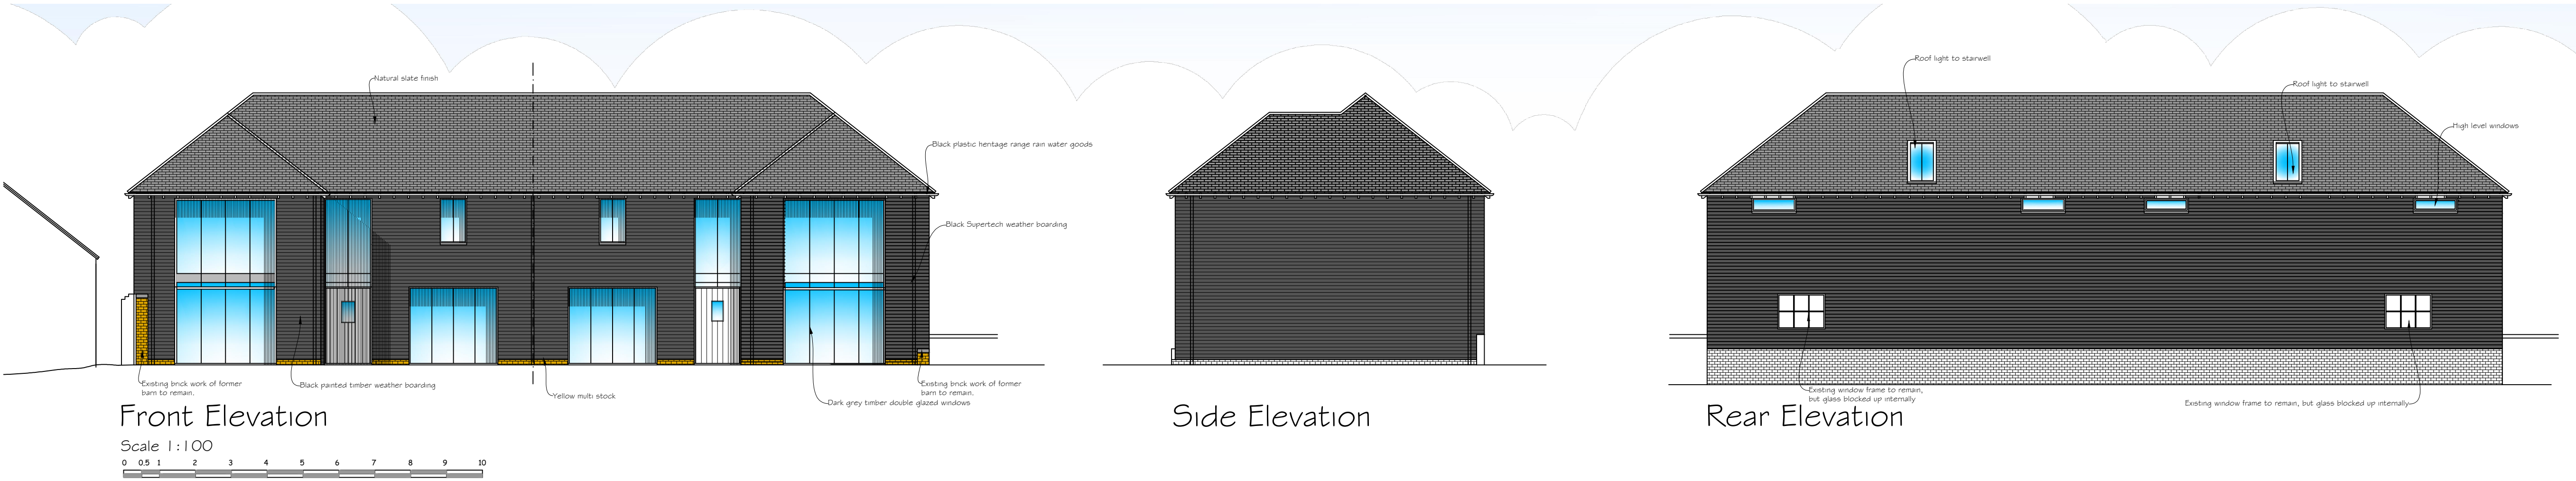

Synergy Planning & Property Consultants Ltd The Office The Larches Rochester Kent ME3 7NQW		
Client	Mr J Bunger	
Address	Filborough Farm	
Drawing title	Proposed timber barn	
Scale	1:50/1:100/1:200	
Date	October 2025	Drawn by
Drawing No	25/493/08	