


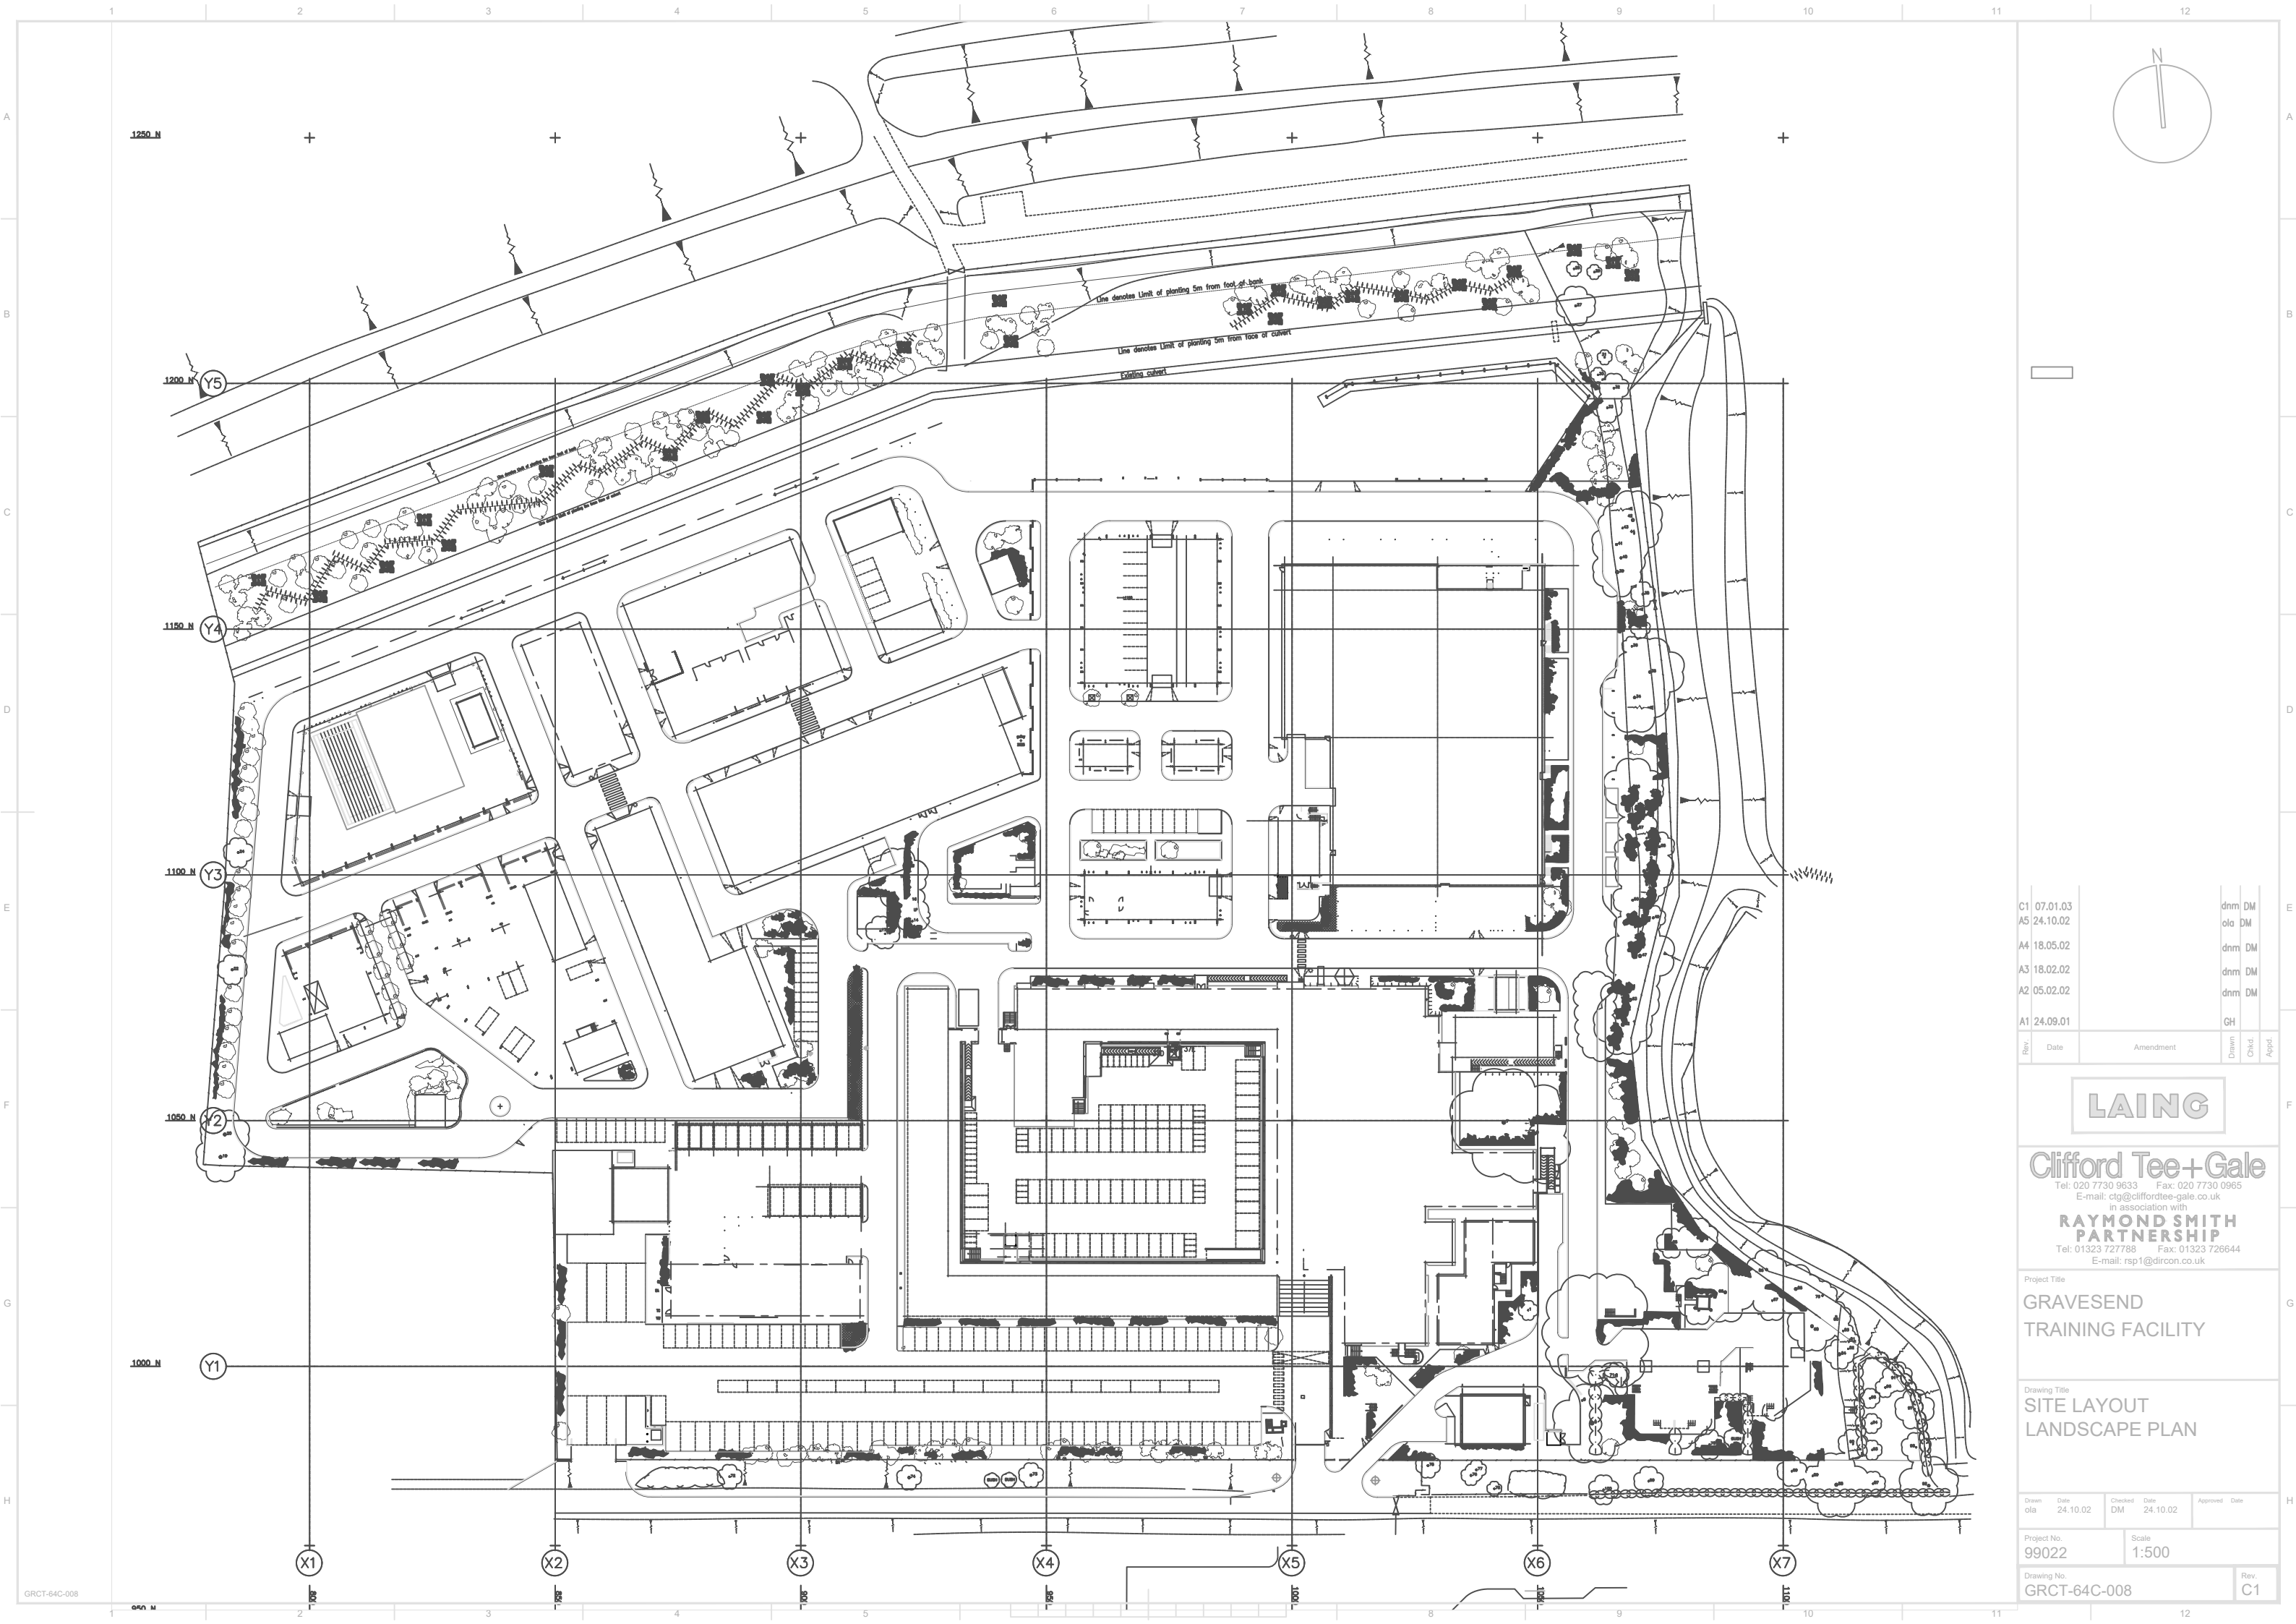

Rev.	Date	Amendment	Drawn	Chkd.	Appd.
C1	07.01.03		dnm	DM	
A5	24.10.02		ola	DM	
A4	18.05.02		dnm	DM	
A3	18.02.02		dnm	DM	
A2	05.02.02		dnm	DM	
A1	24.09.01		GH		

LAINC

Clifford Tee+Gale
Tel: 020 7730 9633 Fax: 020 7730 0965
E-mail: ctg@cliffordtee-gale.co.uk
in association with
RAYMOND SMITH PARTNERSHIP
Tel: 01323 727788 Fax: 01323 726644
E-mail: rsp1@dircon.co.uk

Project Title
GRAVESEND TRAINING FACILITY

Drawing Title
SITE LAYOUT LANDSCAPE PLAN

Drawn	Date	Checked	Date	Approved	Date
ola	24.10.02	DM	24.10.02		
Project No.	Scale				
99022	1:500				
Drawing No.	Rev.				
GRCT-64C-008	C1				