

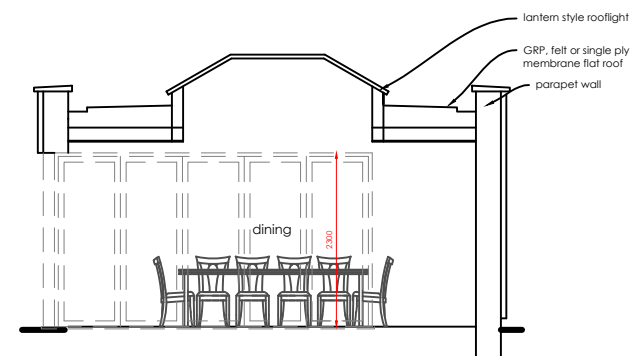
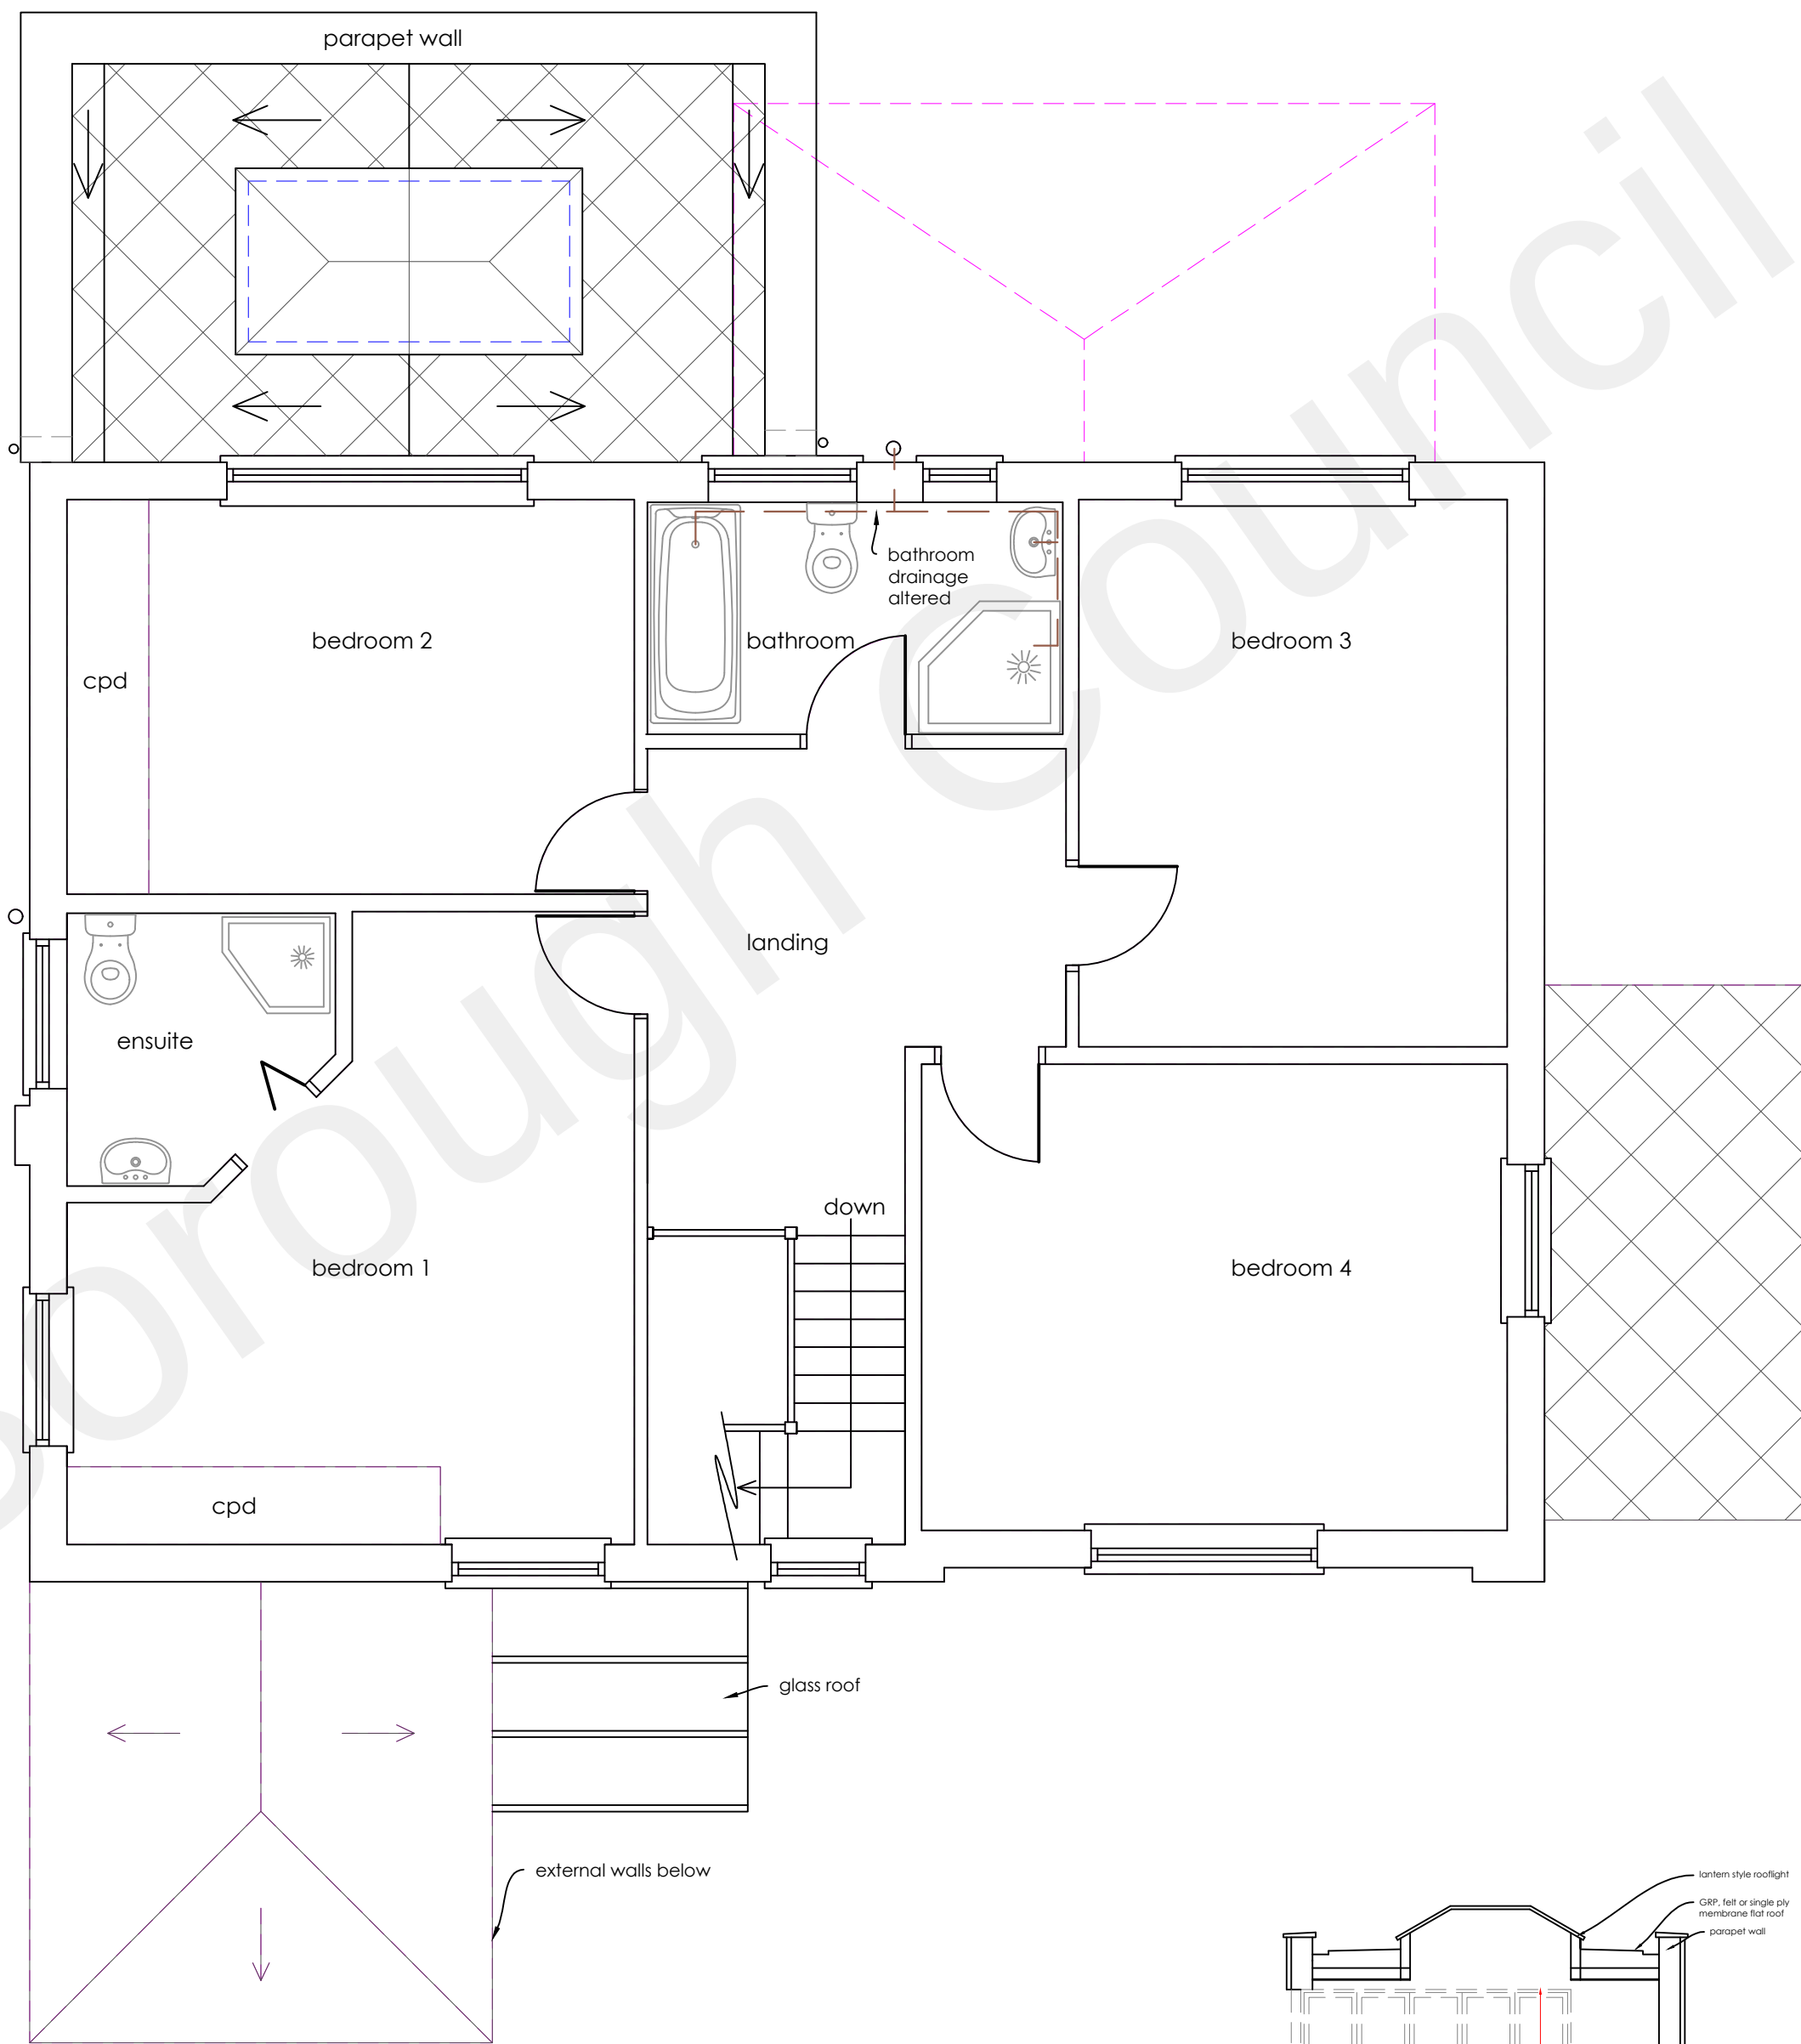


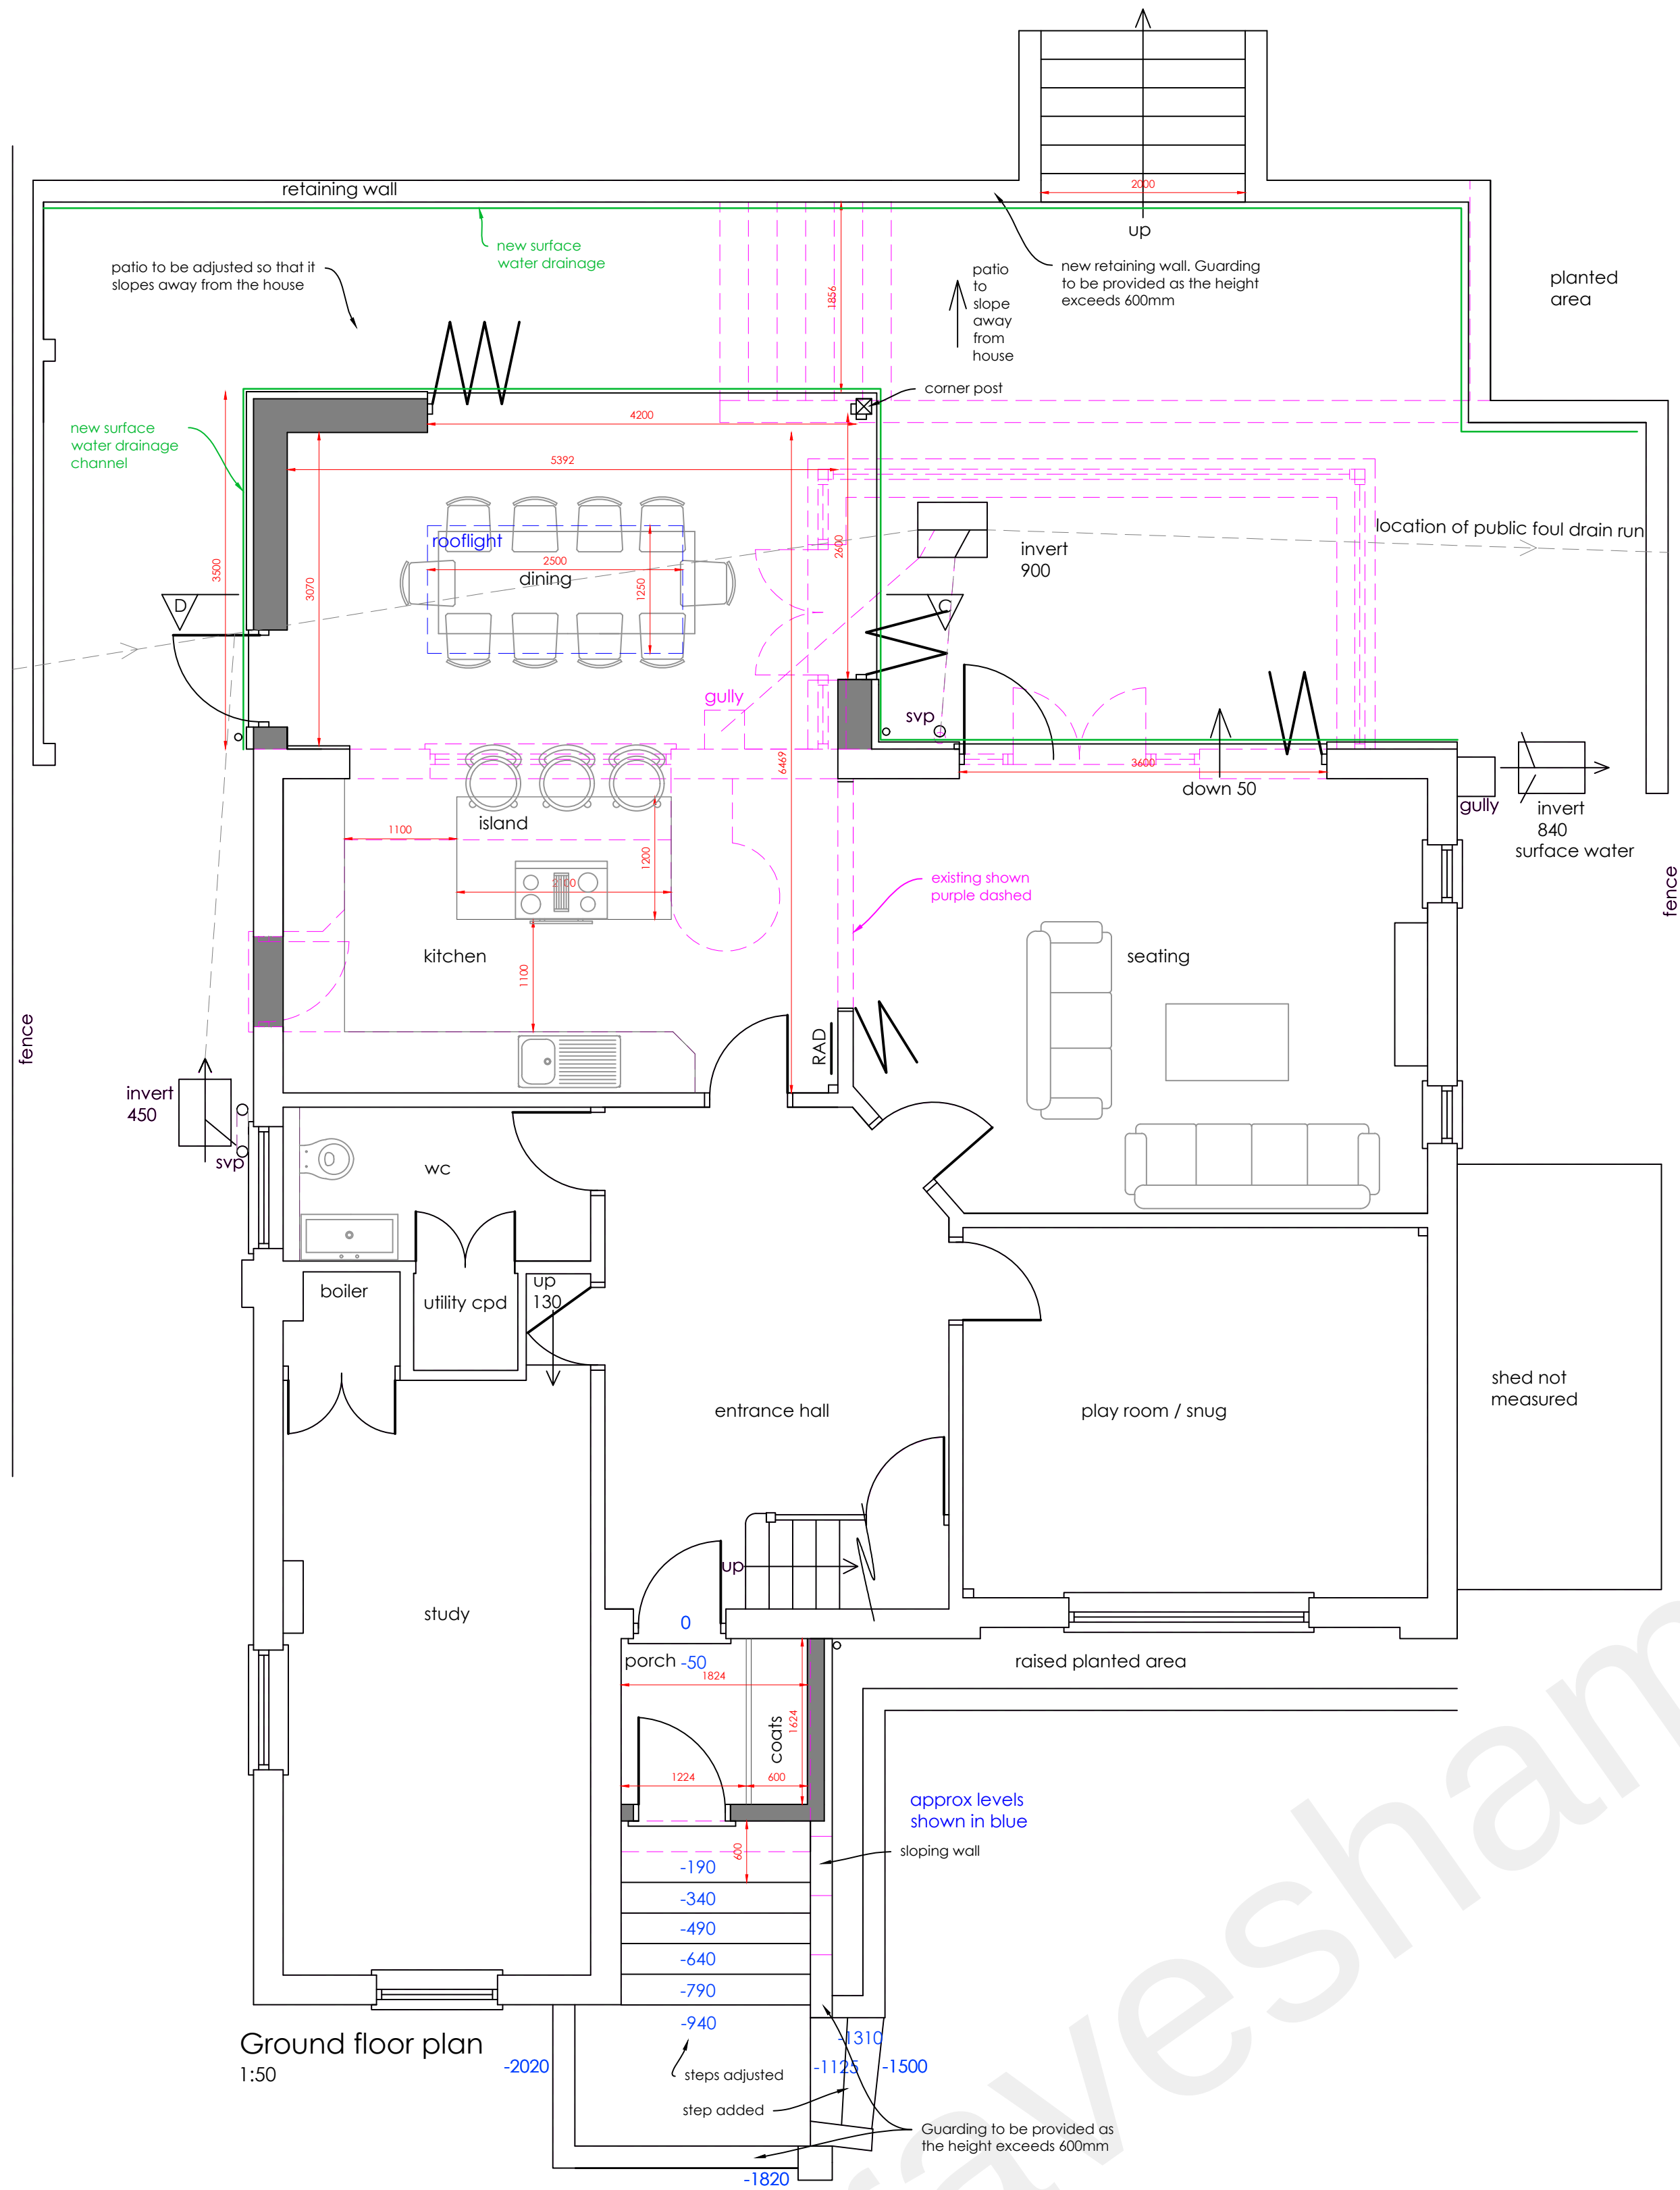

Section A - B
1:100

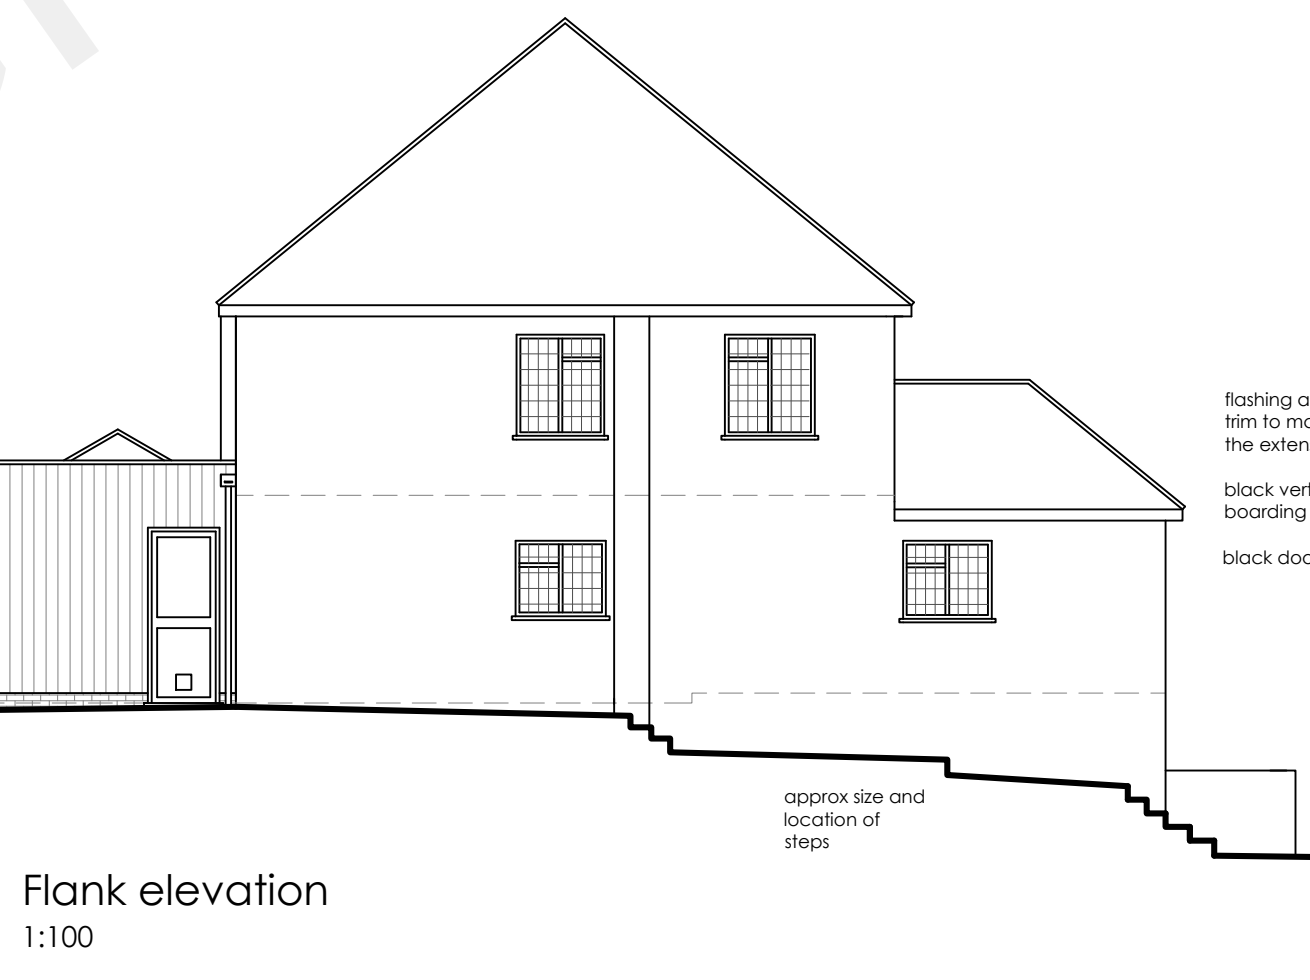

Construction (Design and Management) Regulations 2015. Virtually everyone involved in a construction project has legal duties under CDM 2015. See further information at www.HSE.gov.uk			
Asbestos - get your property tested. Further information and your responsibilities can be found at www.HSE.gov.uk .			
These plans are for identification purposes only. Do not scale from these plans - take measurements on site. All dimensions are approximations. This plan is for viewing at the scales indicated only. This plan is suitable for planning permission purposes.			
Revision	Description		Date
SAMUEL MOSS LTD			
01322 408573 / 07796 454747			
office@samuelmossLtd.co.uk			
www.samuelmossLtd.co.uk			
Client: Ms Aldrich			
Project: 10 Warren View, Shorne, Gravesend, DA12 3EJ			
Title: Proposed plans for planning permission			
Date: Mar 2022	Scale: @ A1	Drawn: SM	Plan no: SM346.2
			Revision