
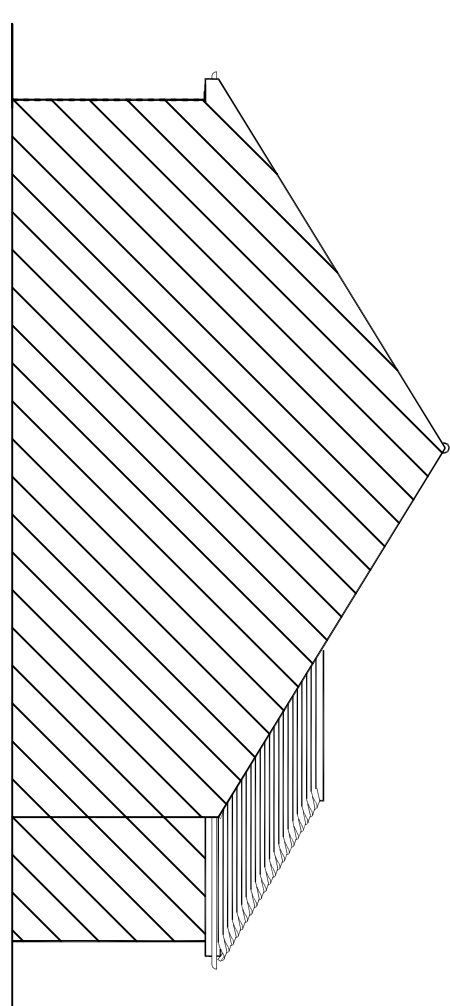
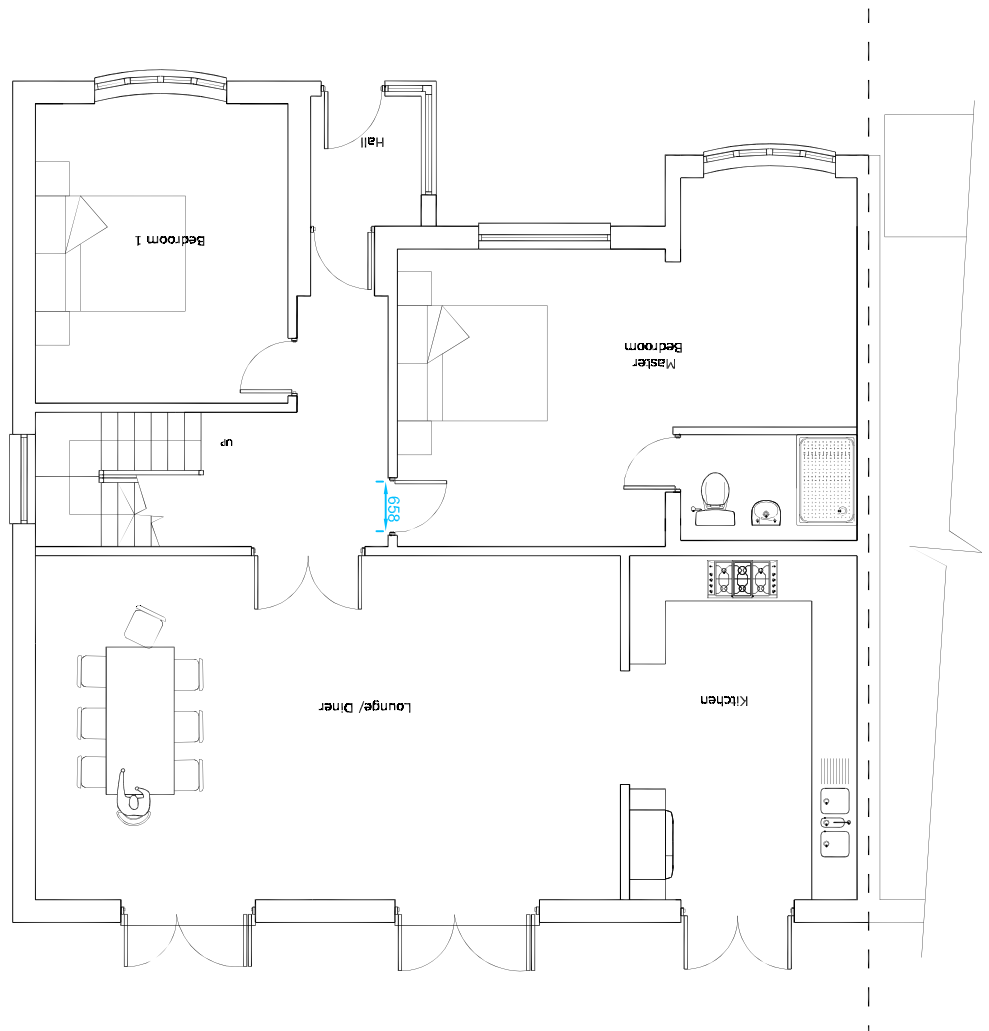
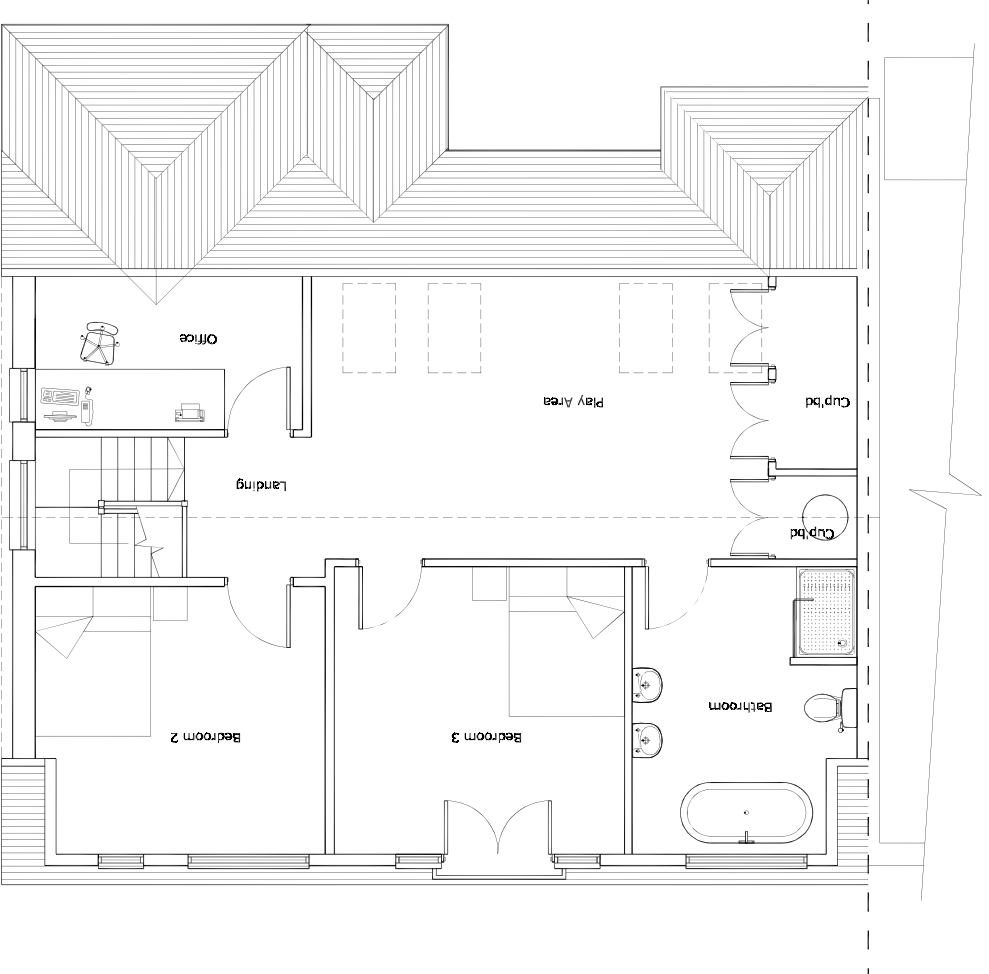
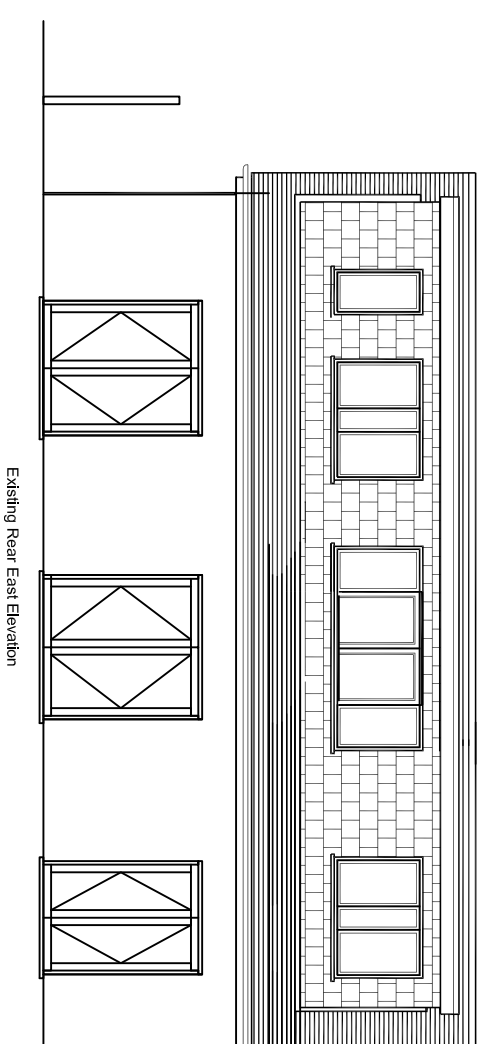
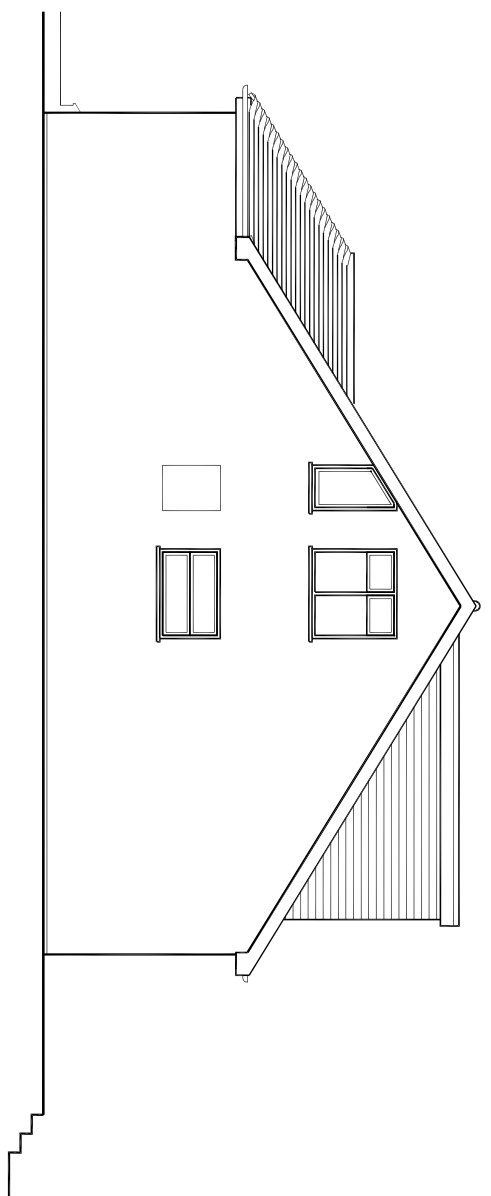
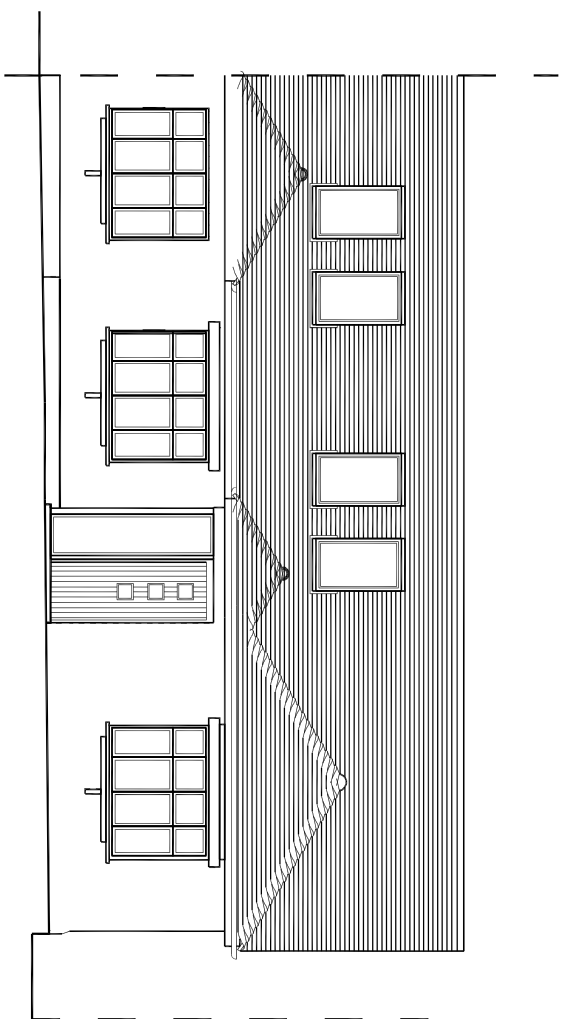
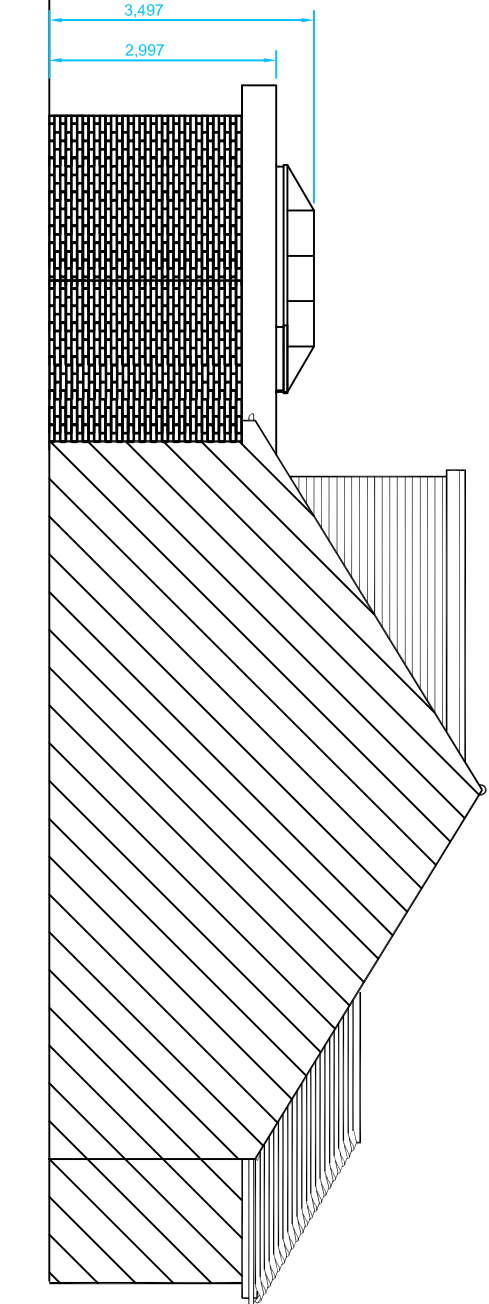
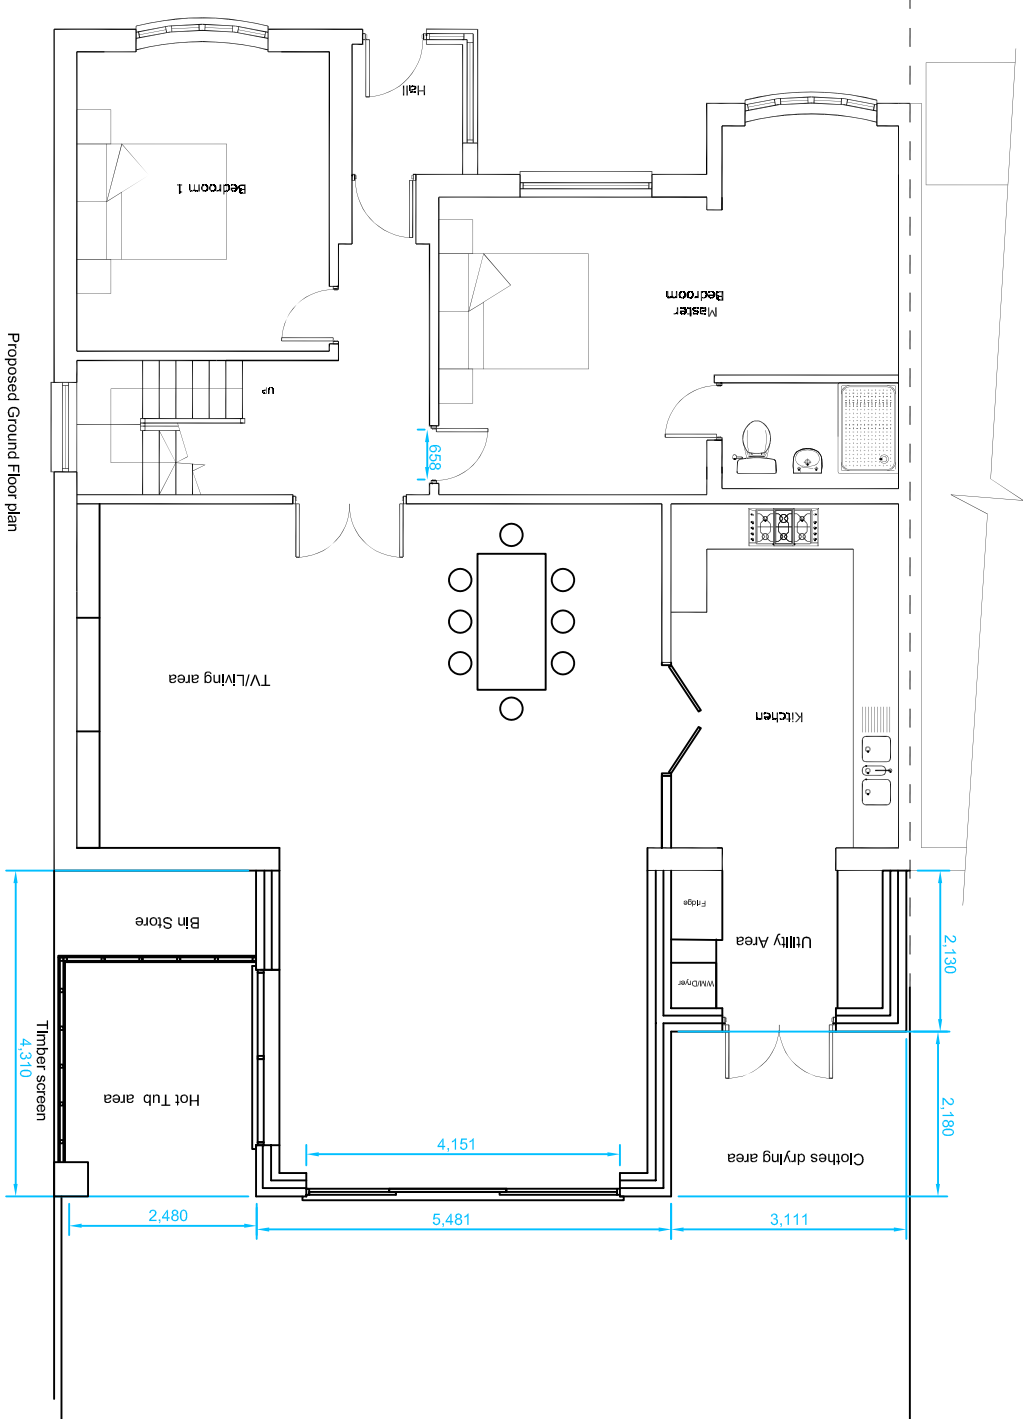
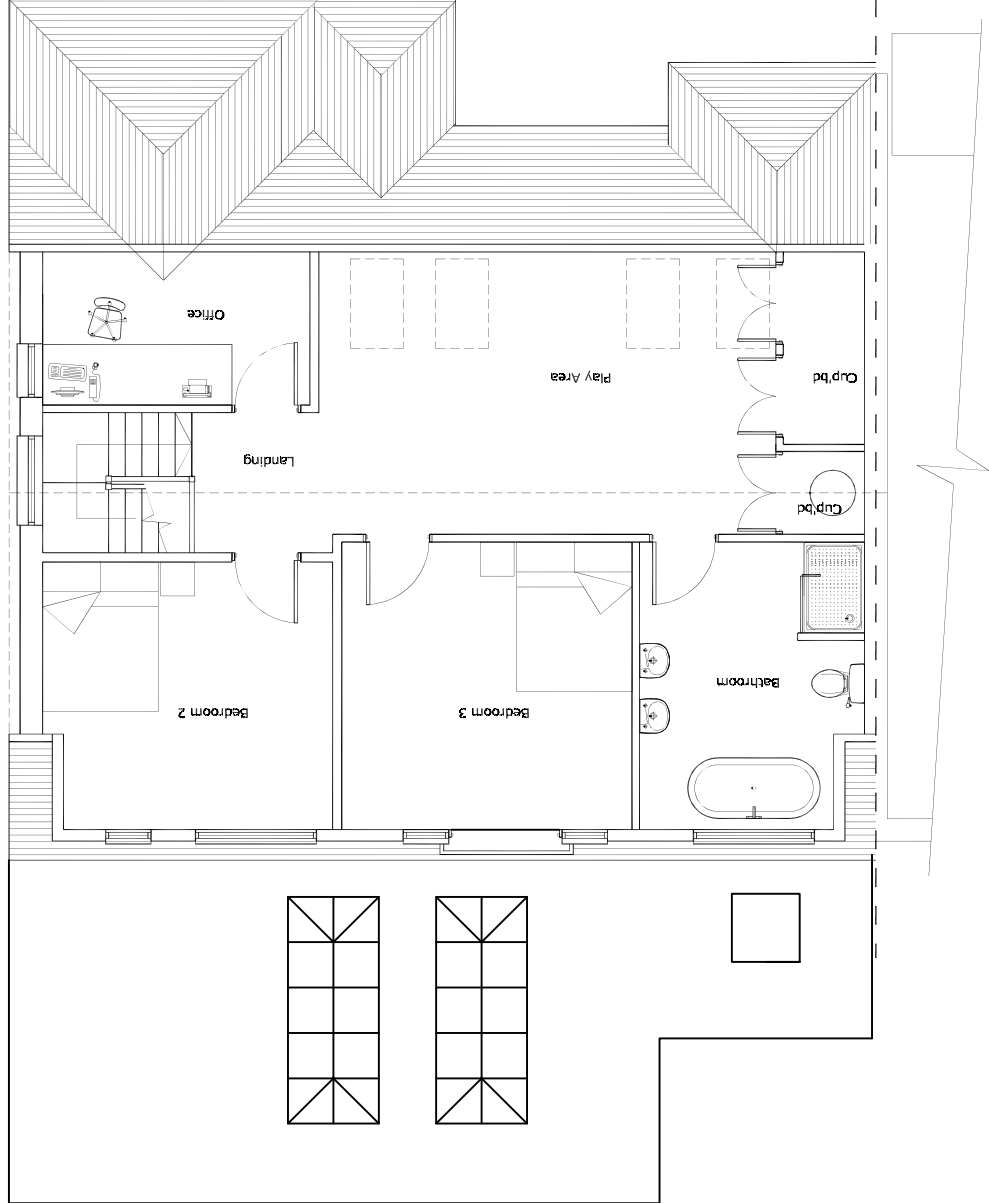
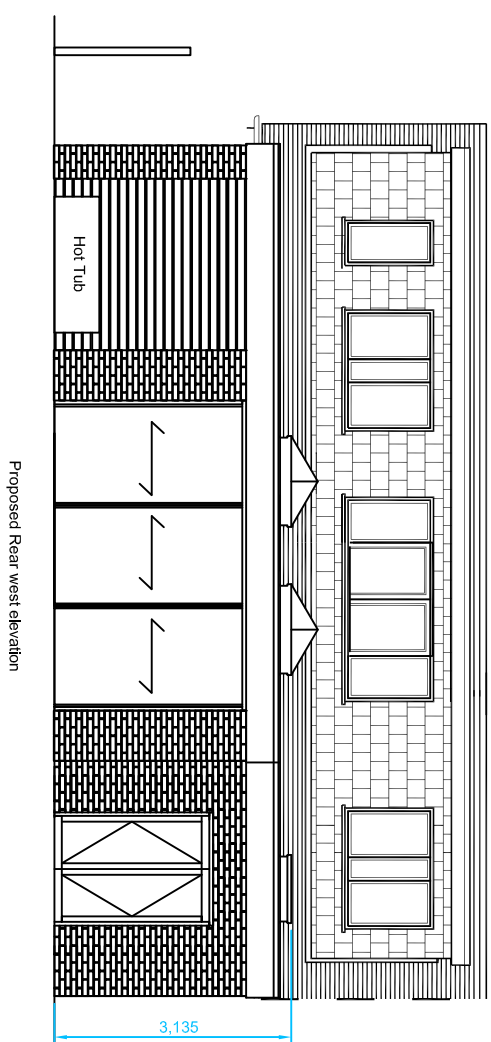
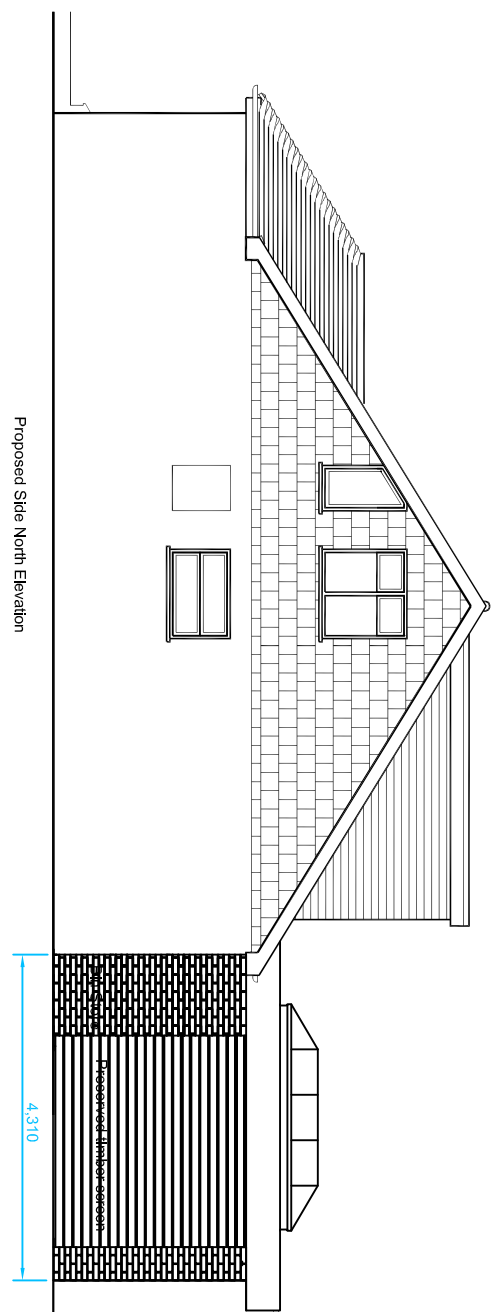


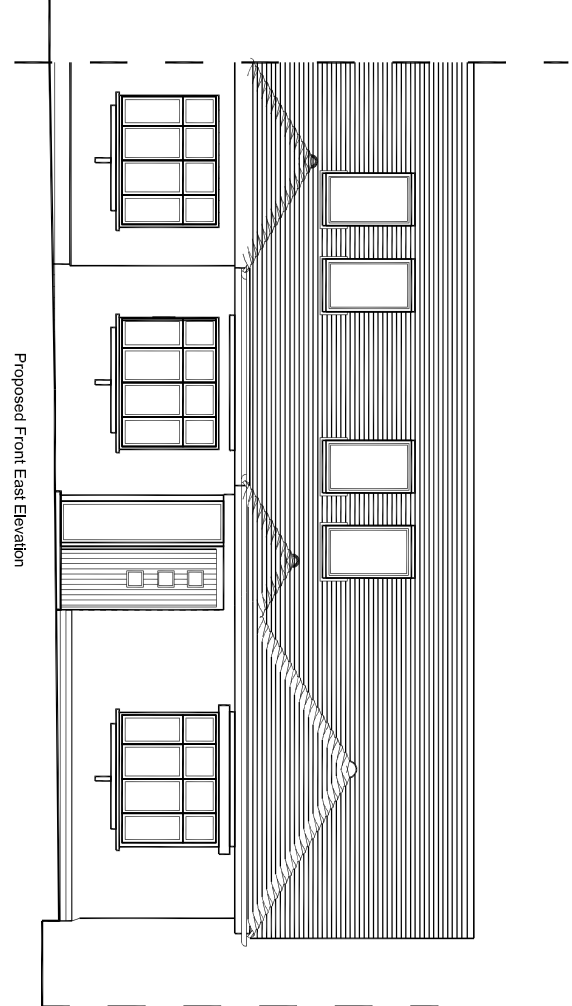

Job Reference	Drawing No	Date	Rev
1126	001	27/03/2023	G
Status Planning			
Drawn by NRW	Surveyed by		
Scale 1:100	Original size A1		
Drawing Title Existing and Proposed plan and elevation for a rear single storey extension and internal alterations			
Property 49 Marring Road Gavensend Kent DA12 4PW		Client Jeremy Master	

Skyward Design
Architectural Home design

Tel: 0845 838 2289
Mob: 07484 772320
Email: nrw@skywarddesign.co.uk
Web: www.skywarddesign.co.uk