



LEGEND


- 300mm exterior thick cavity wall with full width insulation block inner skin and matching rendered blockouter skin min U value 0.28W/sqmK
- 100mm block partition
- 100mm timberstud internal partition with 38db sound reduction
- Waste pipe positions
- Approx location of kitchen worktops
- Approx position of gas fired balanced flue boilers
- Mechanical vent duct positions (from cooker hood in kitchens)
- Proposed new beams to the engineers design
- Existing walls removed
- Wired smoke alarm to BS 5839-6:2019
- Wired heat detector to BS 5839-6:2019

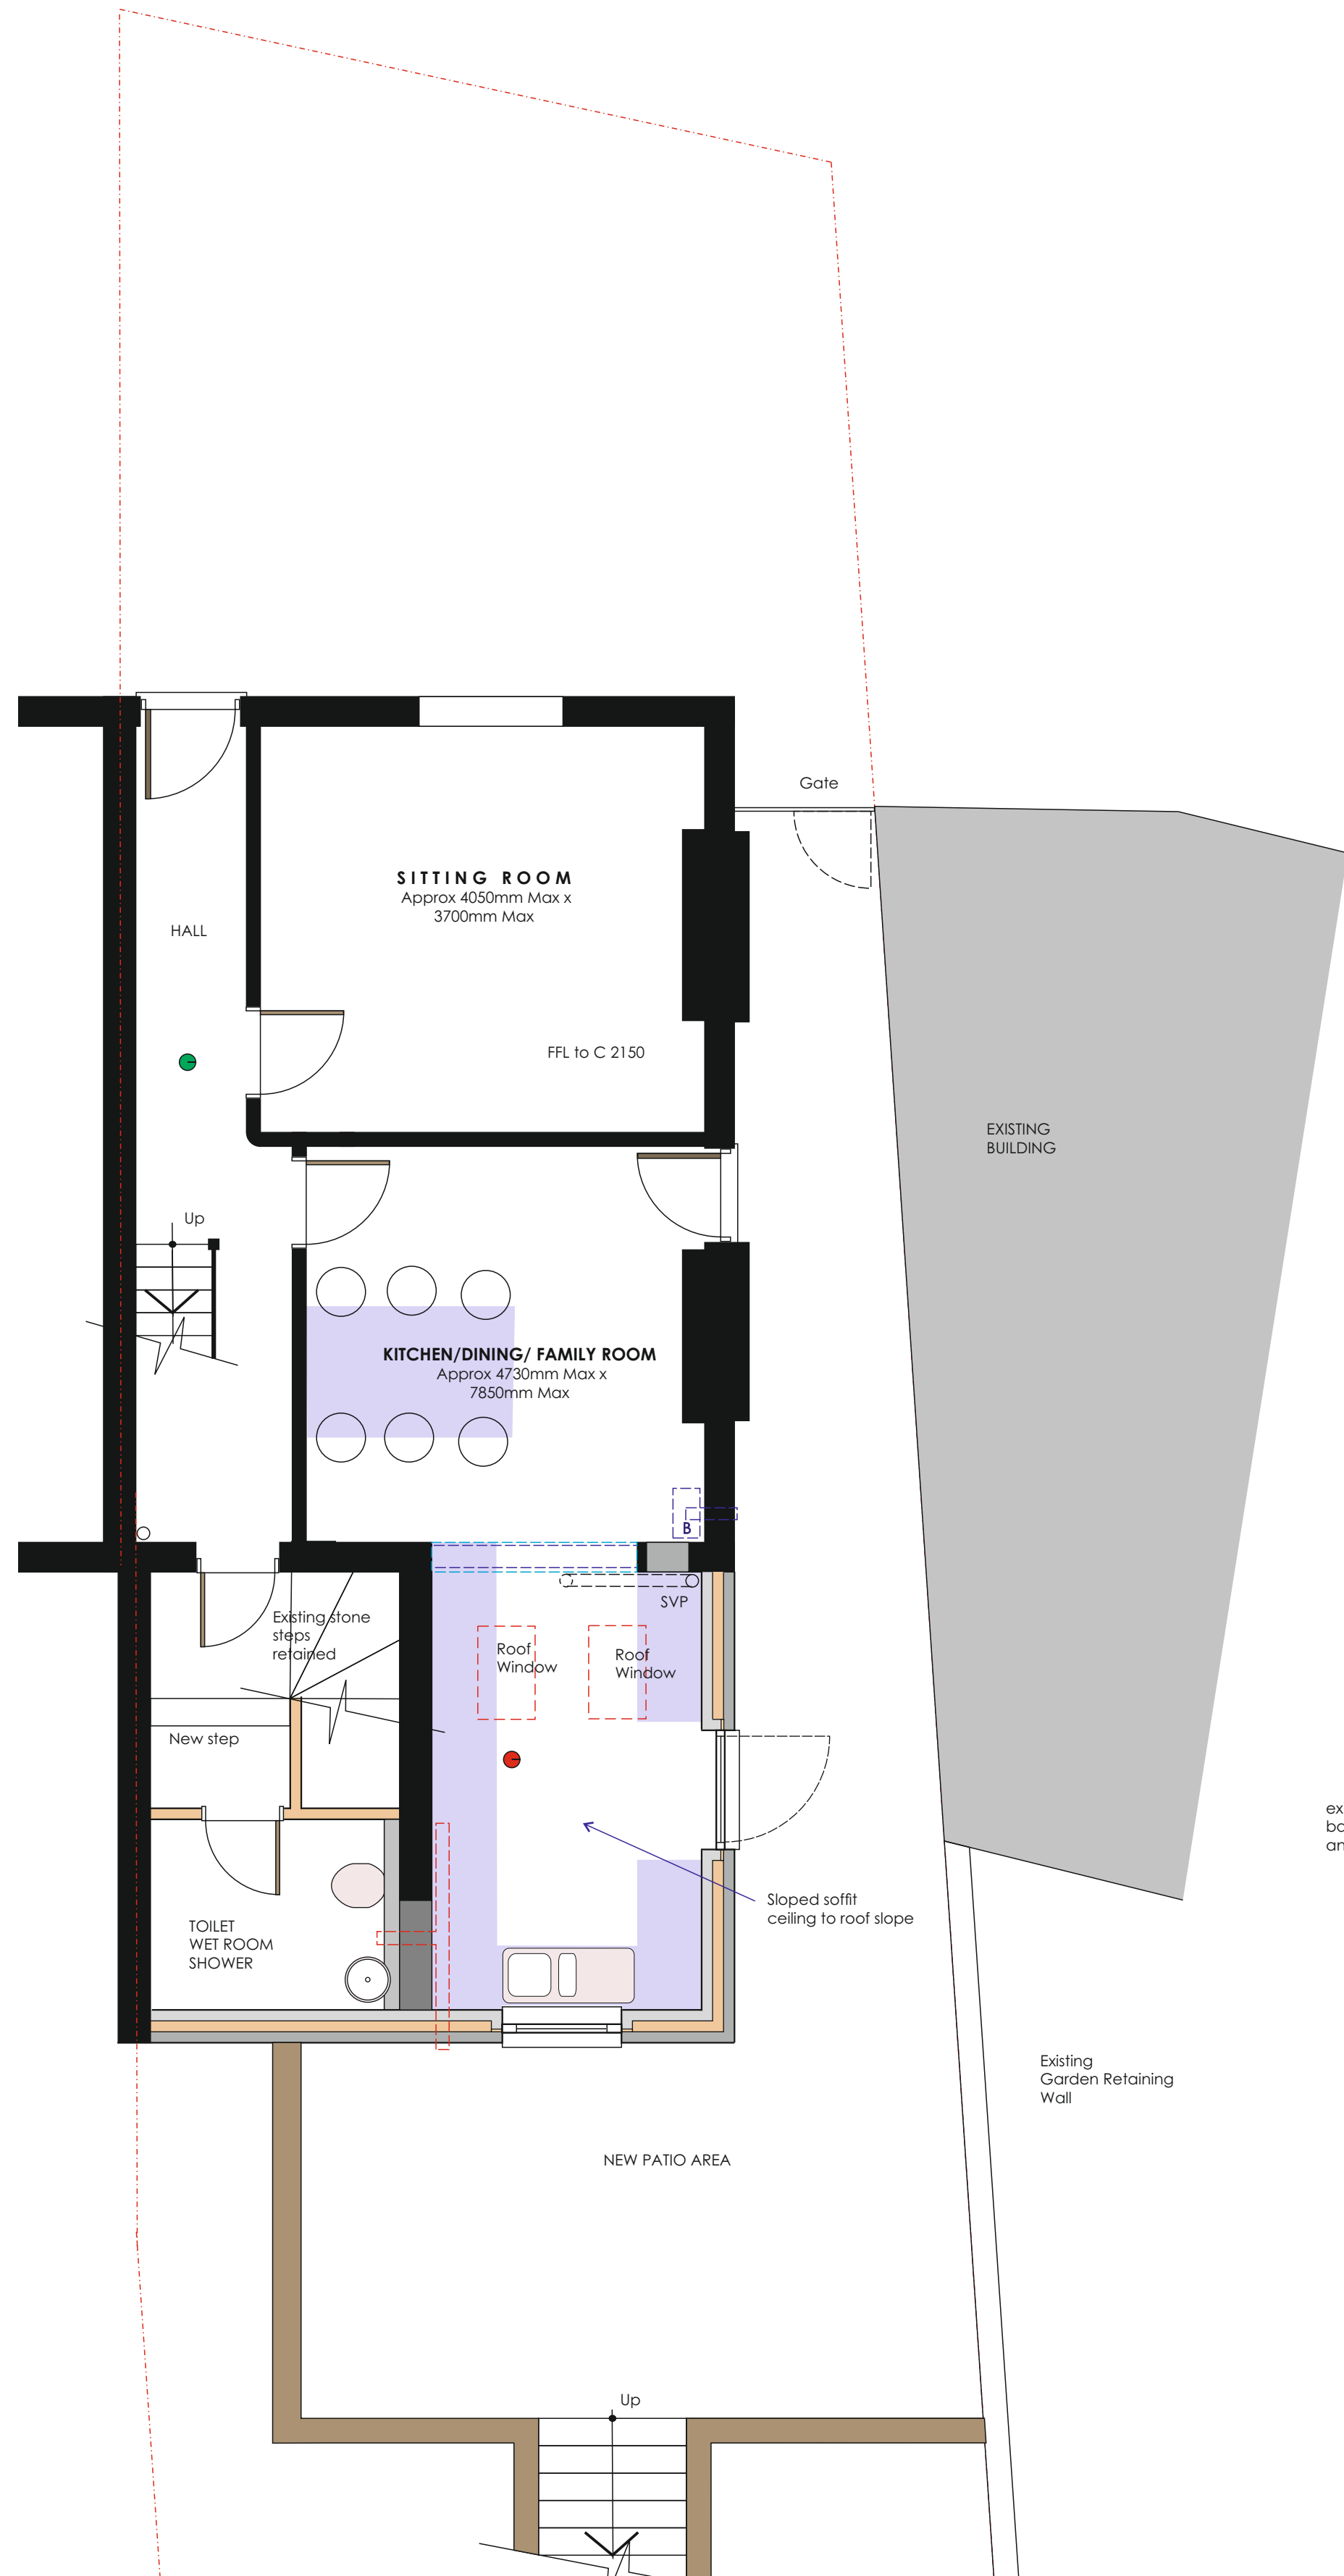

Proposed Ground Floor Plan -1:50
Lower Ground Front

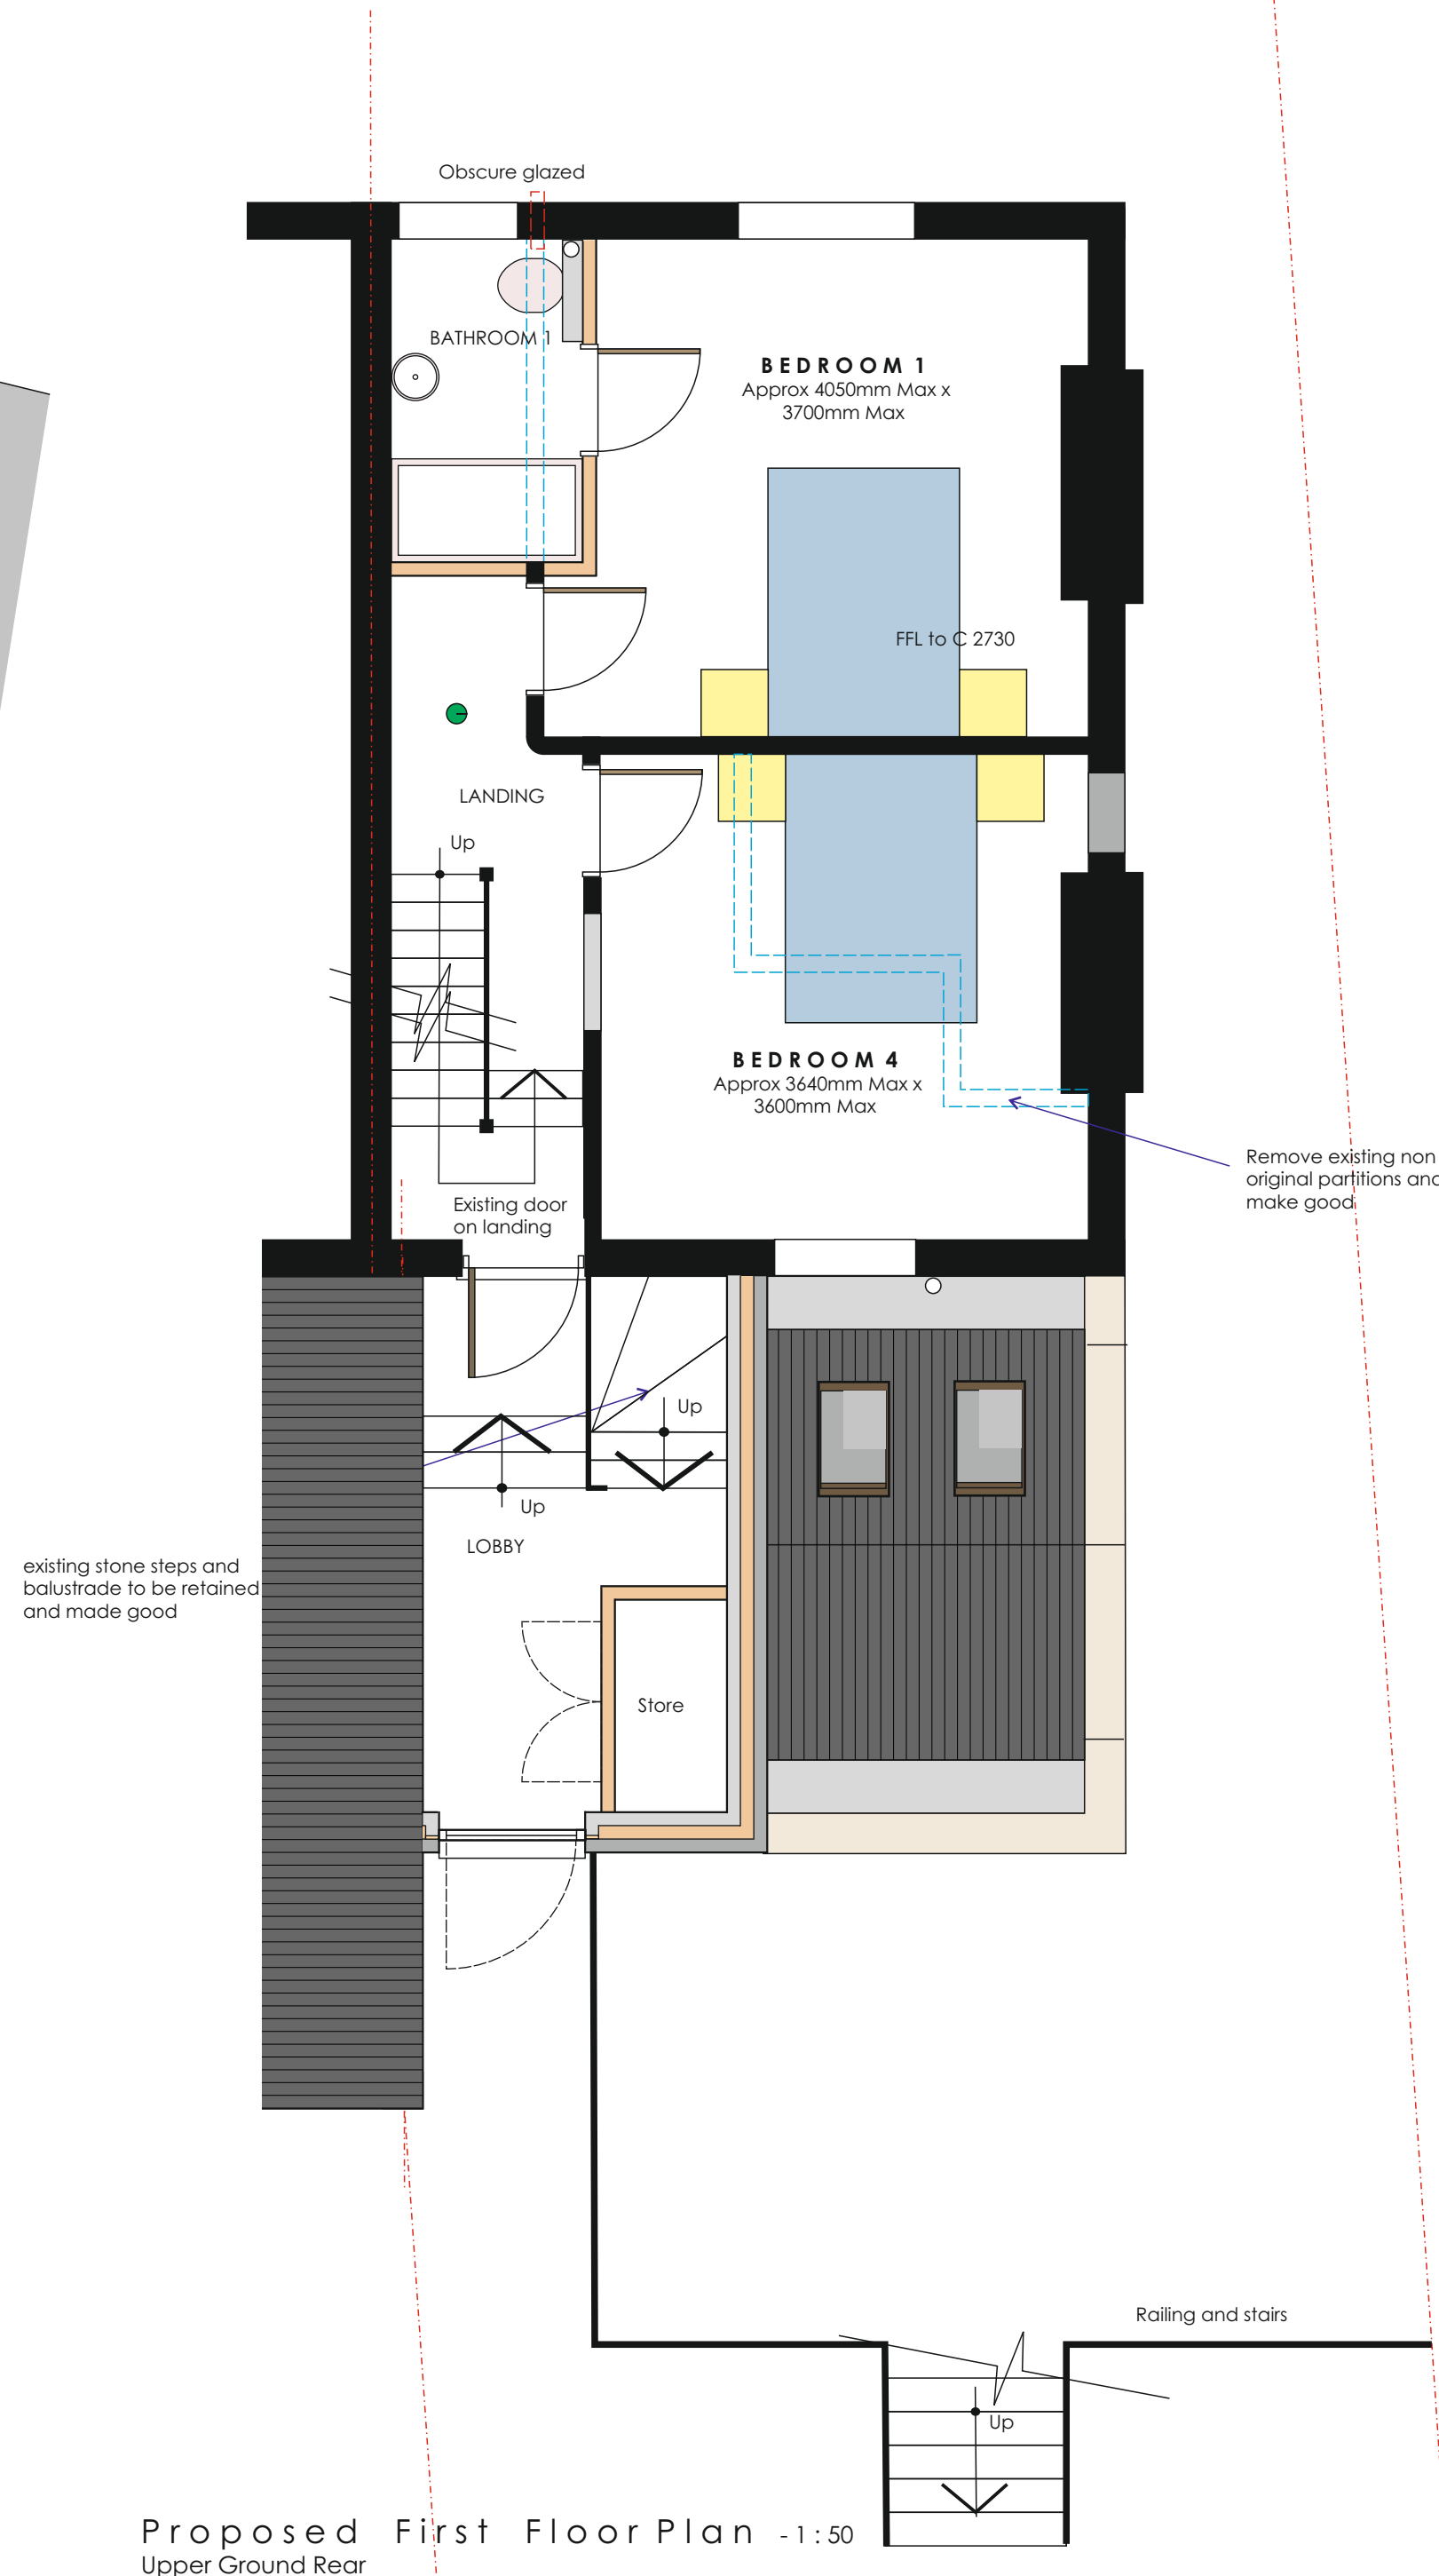

Proposed First Floor Plan -1:50
Upper Ground Rear

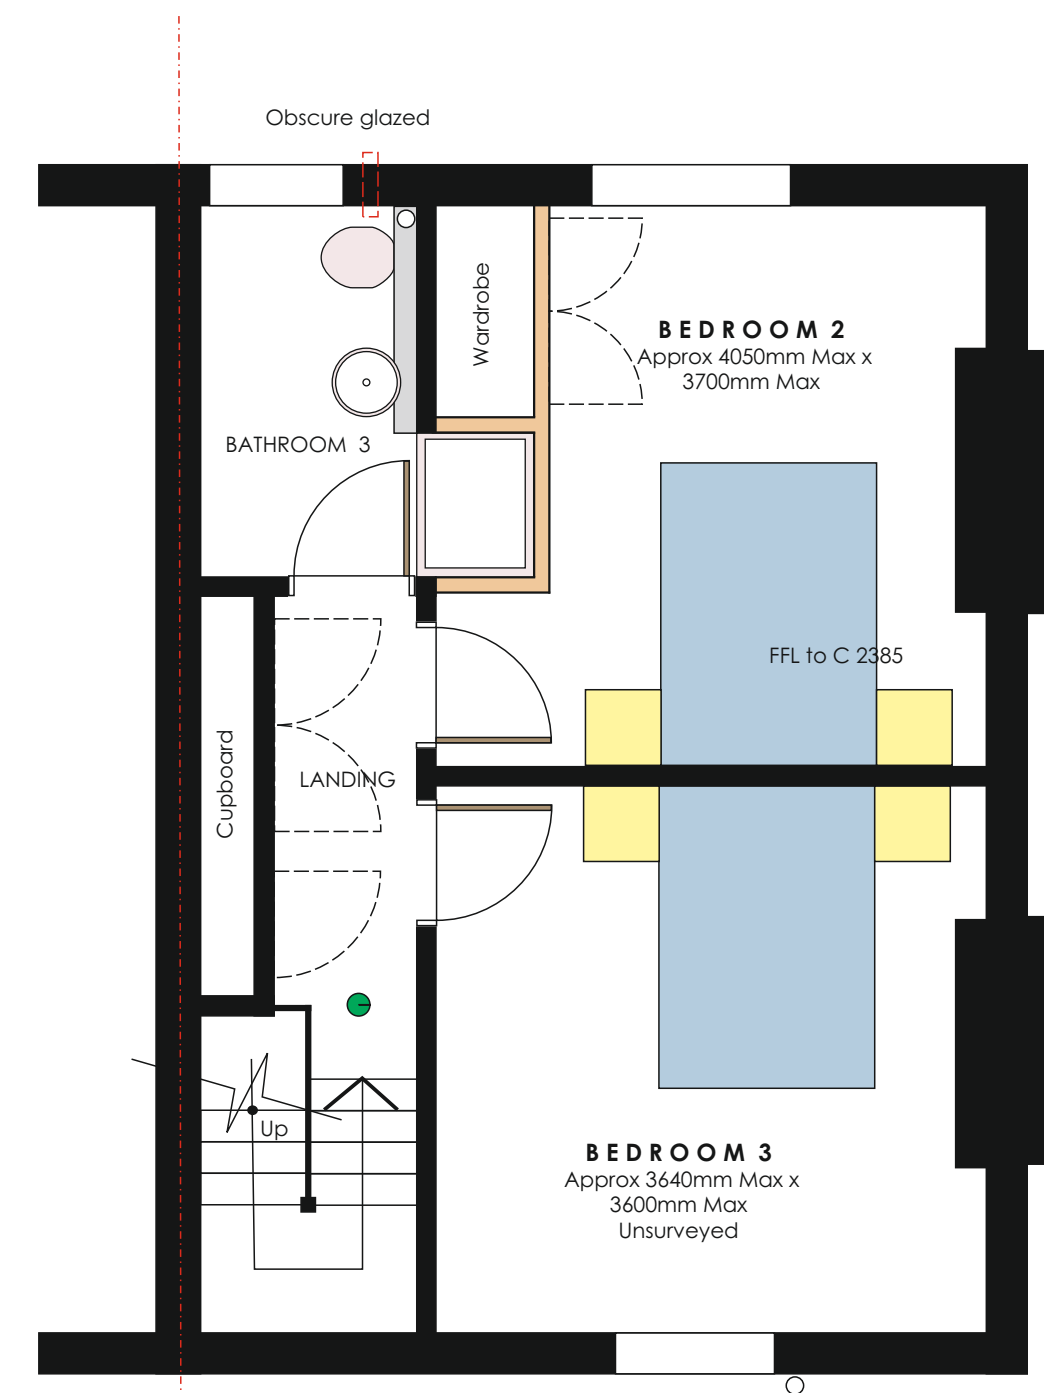

Proposed Second Floor Plan -1:50



C. Altered proposal listed
B. Altered proposal listed
A. Client changes

RFW
RFW
RFW

REVISIONS	DATE	BY	REASON
1	January 2023	RFW	RFW

Proposed Floor Plans

PROJECT
Proposed Rear Extension
62 Woolham Road
Gravesend Kent DA11 0QF
for: Simple Solutions Ltd

WARD + ASSOCIATES
THE HOO WROTHAM ROAD
MEOPHAM GRAVESEND KENT DA13 0HP
T: 01474 814196 M: 07771 863940
E: admin@wardassociates.co.uk W: www.wardassociates.co.uk
Skype User Name: ragnarwardassociates

1522.WD.03c

C