


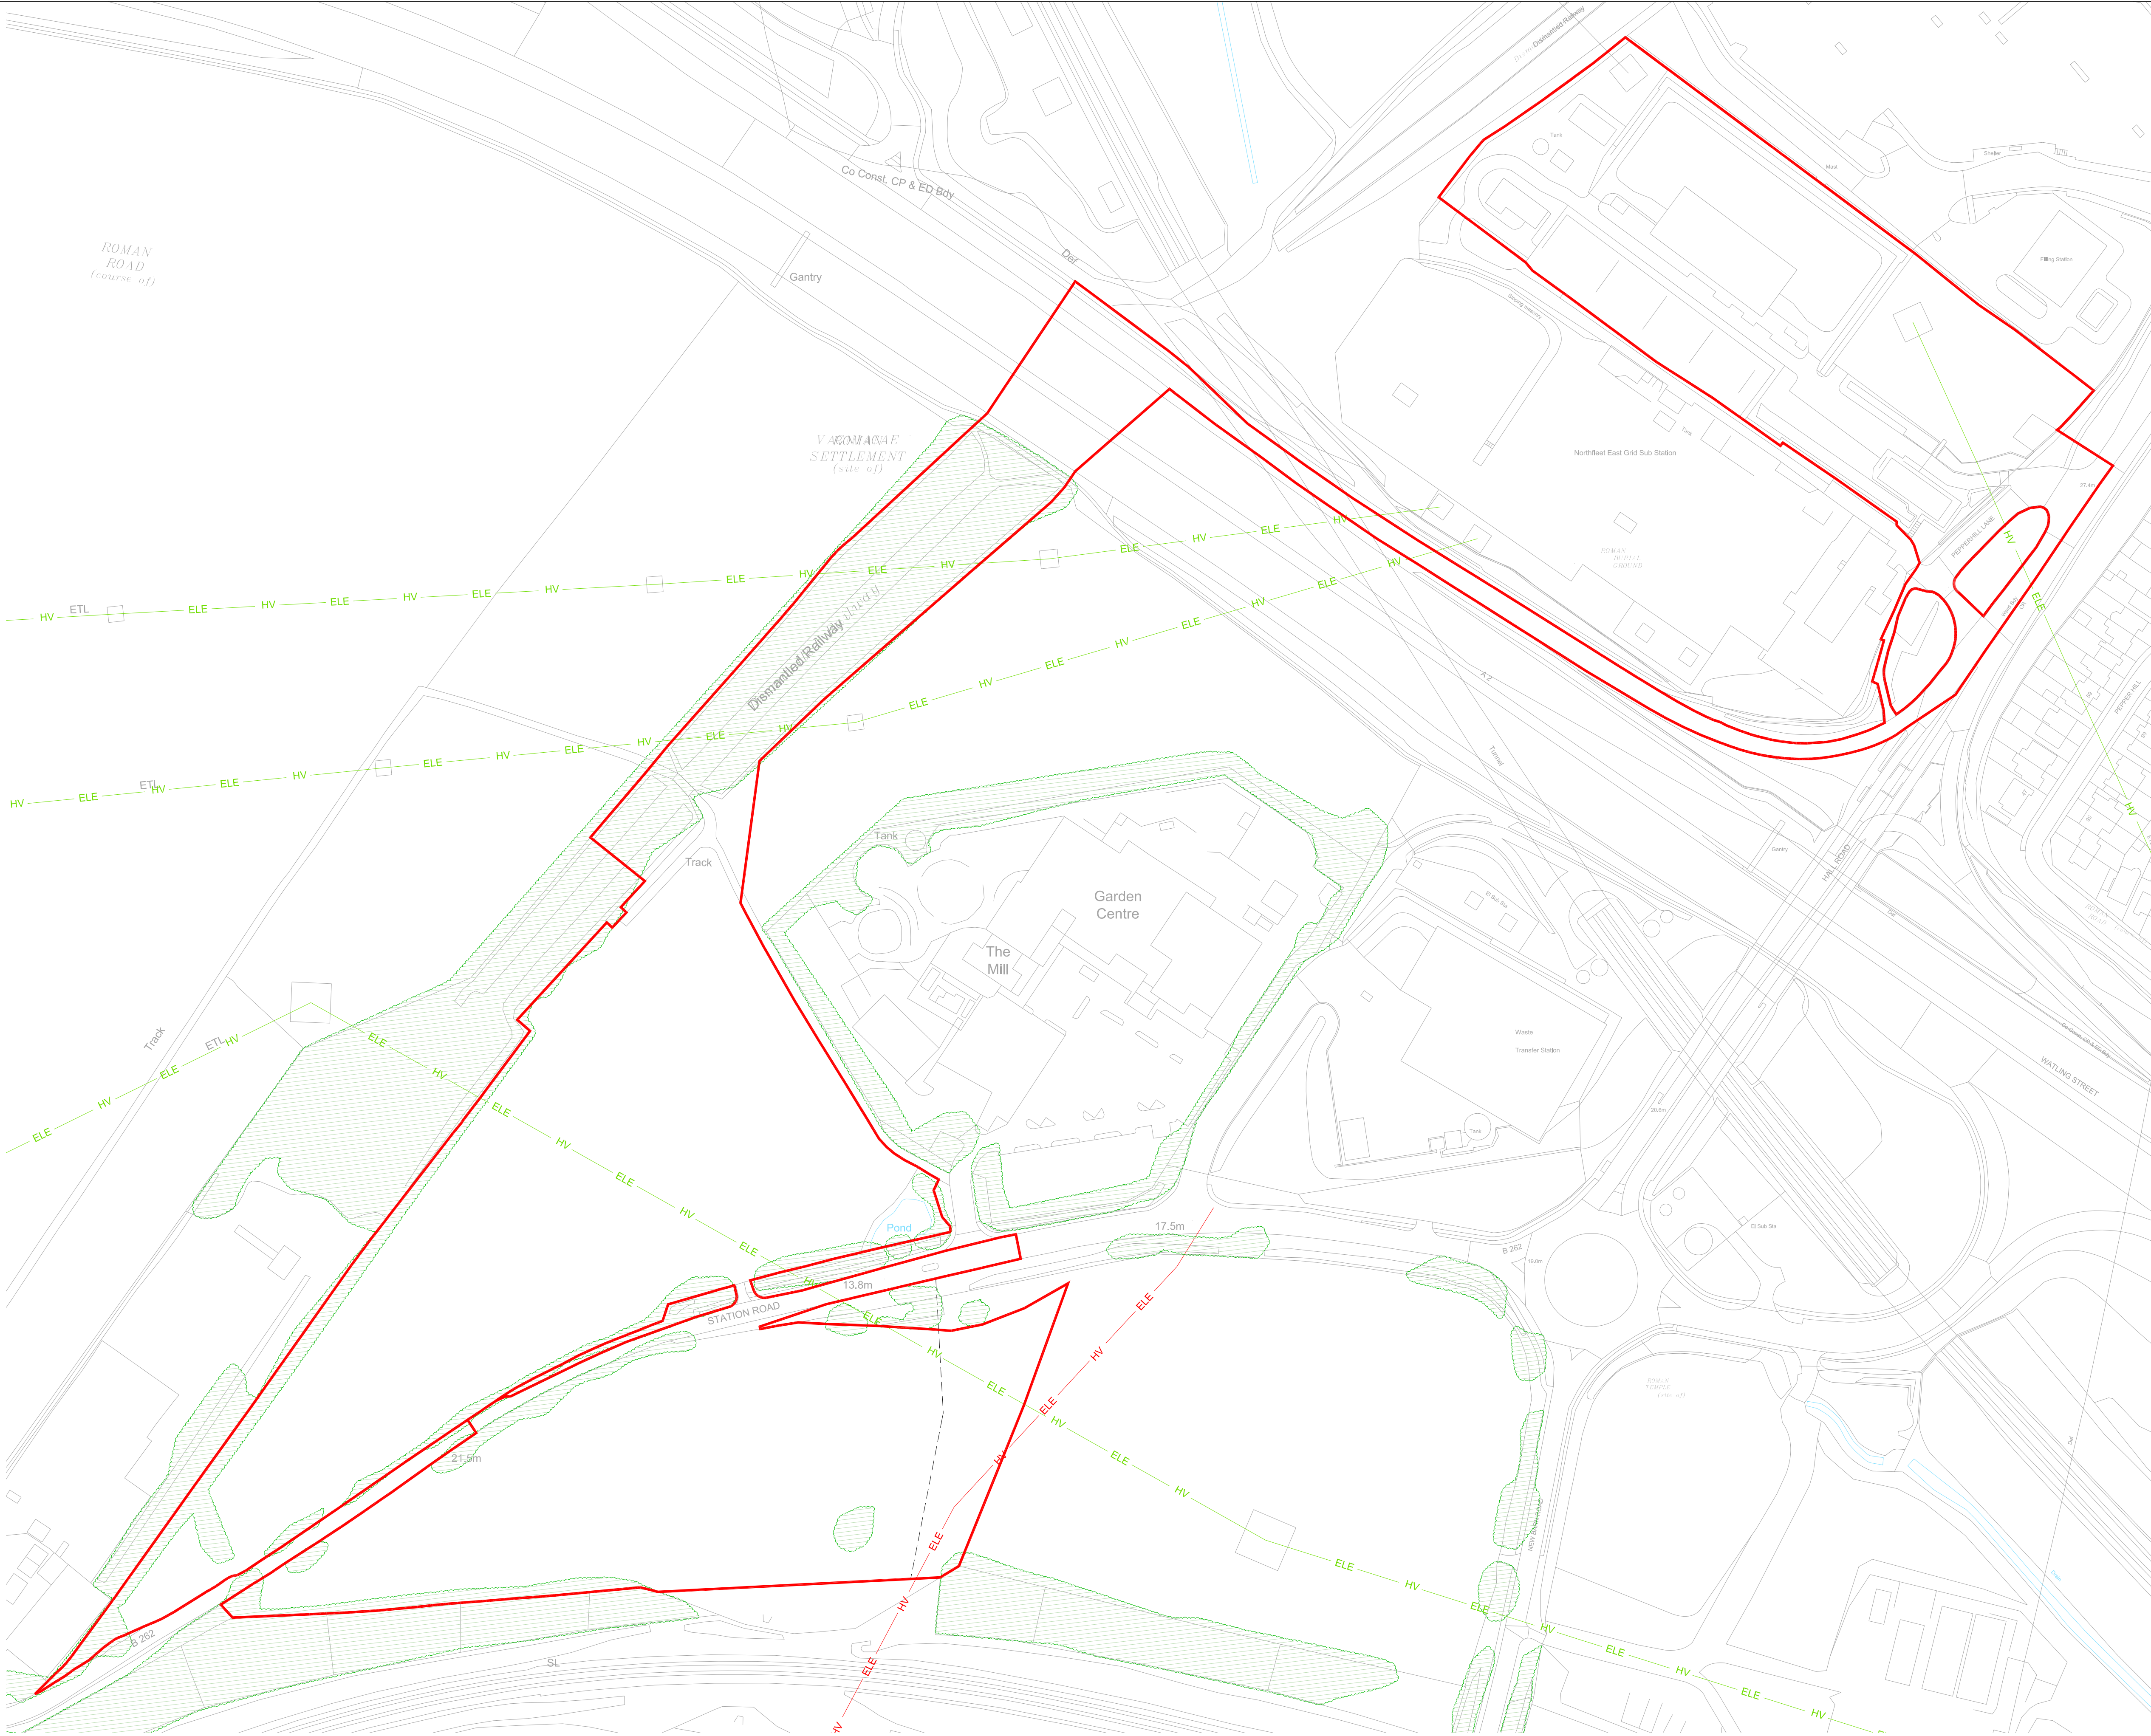


1 DARTFORD ENERGY HUB EXISTING SITE LAYOUT PLAN
Scale: 1:1250@A1

This drawing is the copyright of CLEARSTONE ENERGY Limited and must not be reproduced in whole or in part or used in any manner without their written permission.
Scaled dimensions must not be taken from this drawing. All dimensions are to be confirmed on site prior to commencement of work

Revisions:					
Revision	Date	Revision Notes	Drawn	Inspected	
01	18.12.23	First Issue	JM	DW	
02	19.01.24	Amended	JM	DW	
03	28.10.24	Overhead HV Lines Added	GM	DW	
04	28.10.24	Titleblock Amended	OB	DW	
05	19.12.24	Proposed Site Boundary Updated	JC	DW	

LEGEND:	
——	PROPOSED SITE
—ELE—	EXISTING UNDERGROUND POWER LINES
- - -ELE- - -	EXISTING OVERHEAD POWER LINES
- - -	EXISTING THOROUGHFARE
 	EXISTING VEGETATION

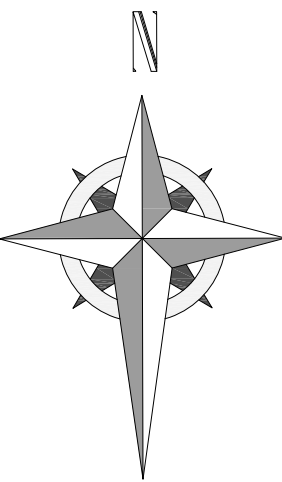

Project: **Dartford Energy Hub**

Developer:



CLEARSTONE ENERGY

CLEARSTONE ENERGY Limited
8 Devonshire Square, London
United Kingdom, EC2N 4ET,
www.clearstoneenergy.com/

Drawn by:



CADmando
2D, 3D CAD & BIM SERVICES

CADmando Design & Drafting Solutions Ltd
The Long Barn, The Courtyard, Severn Drive, Tewkesbury
Business Park, GL20 8GD
Tel: +44 (0) 1684 850019
Mob: +44 (0) 7814436910

Status: **FOR INFORMATION**

Drawing Title: **Dartford Energy Hub
Existing Site Layout Plan**

Drawn: JM	Checked: DW	First Issued: 18.12.2023
-----------	-------------	--------------------------

Project Code: **CST010- DF2.0**

Sheet Size: A1	Scale: 1:1250	Revision: 05
----------------	---------------	--------------