


KEY:
RY = RIDGE VENT/REDLAND'S DRY.
TECH. ROOFING OR SIMILAR.

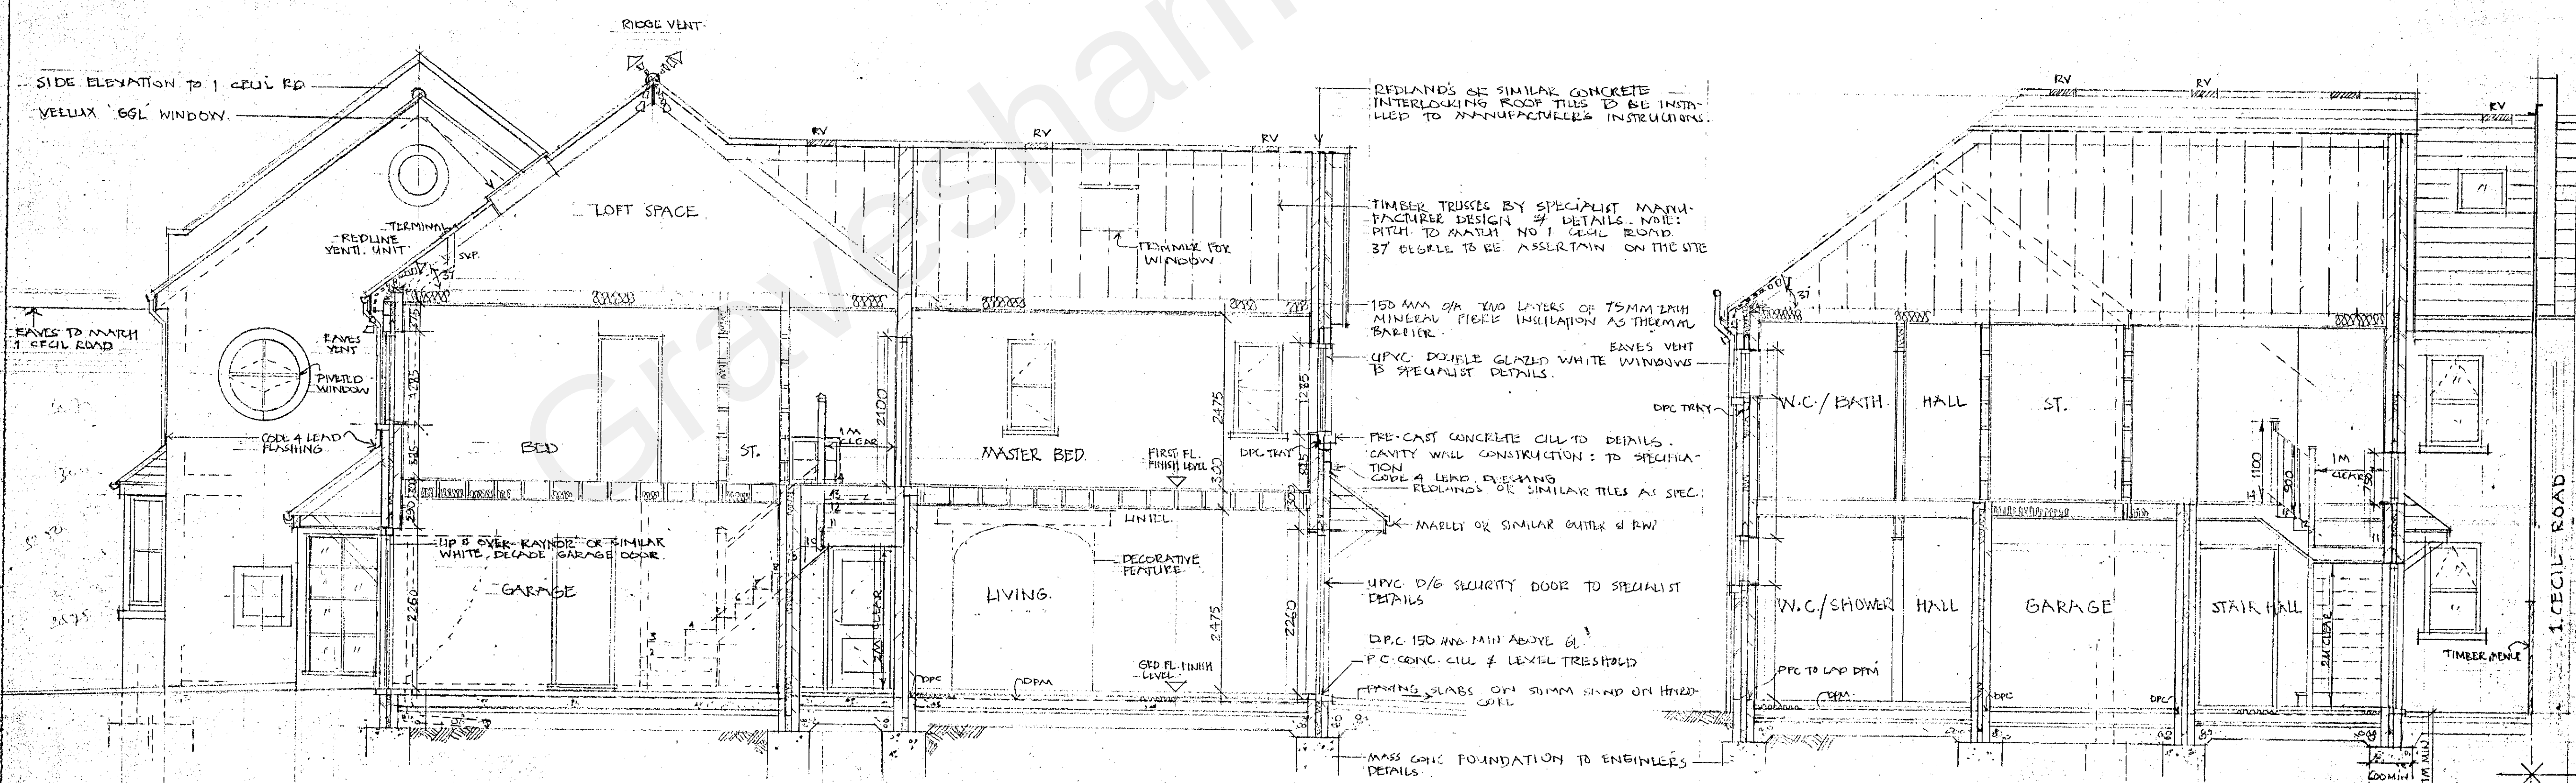

SECTION-BB

DESIGN STUDIO
ARCHITECTURAL DESIGN CONSULTANT:
NIPUN PATEL
252 WANDSEED PARK RD
LUGOV-D, ESSEX, IG1 3IT
T 0208 554 8344.

CLIENT
MR & MRS JANEAL SINGH
11 PLUMIN ROAD
GRAVESEND, KENT, DA11 8QN
T- 01474 355174

PROJECT:
ERECTION OF A DETACHED
TWO STOREY DWELLING WITH
AN INTEGRAL GARAGE -
THE STONEYARD, CECIL RD
GRAVESEND, KENT.

DRAWING:
BUILDING REGULATION
PROPOSED PLANS.

SCALE 1"=50' JOB NO B12	DRAWN N.P. DRG NO 12	DATE NOV 00 REV.
----------------------------------	-------------------------------	------------------------