


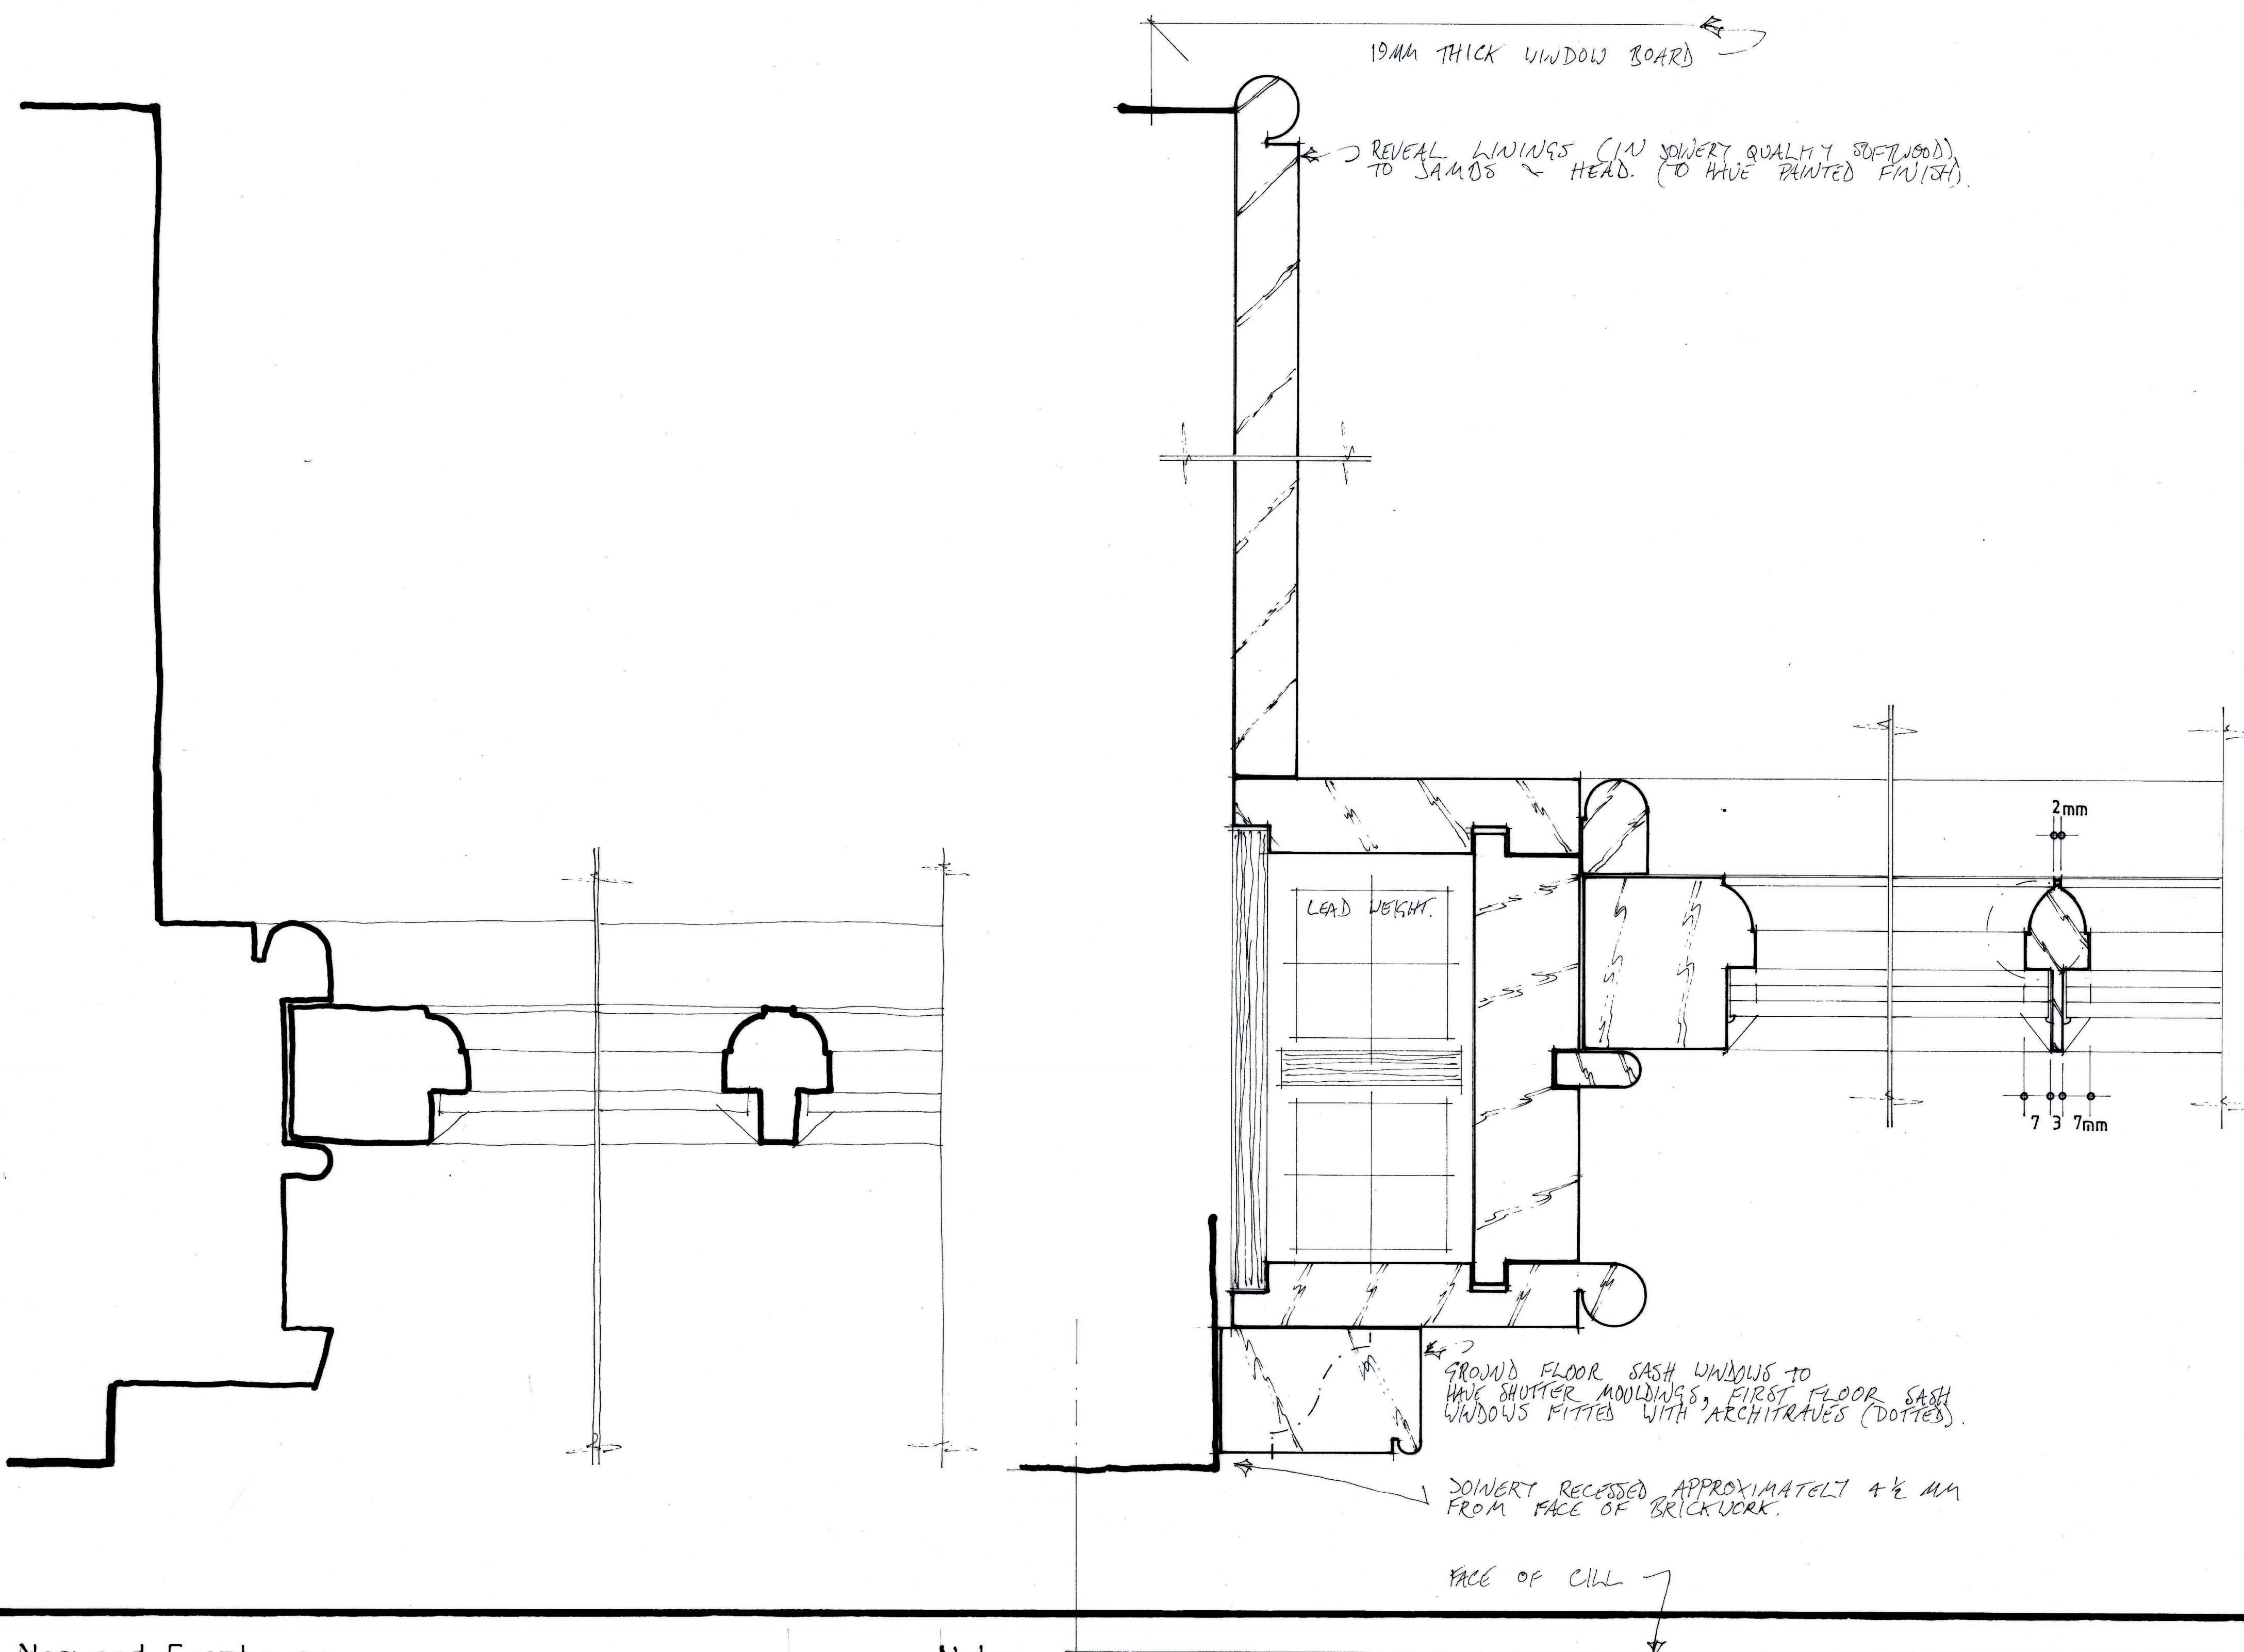

Norwood Farmhouse
 Sash window joinery details
 Scale: full size & 1:10 at A1
 Drwg. NFM/1125/03
 Drwg. by: T. Ellis November 2025 Tel: 01233 770498

Notes:
 Manufacture joinery using Accoya with reveal linings & window boards in joinery quality softwood
 Glaze with 4,4,4 d.g. units

Scan