


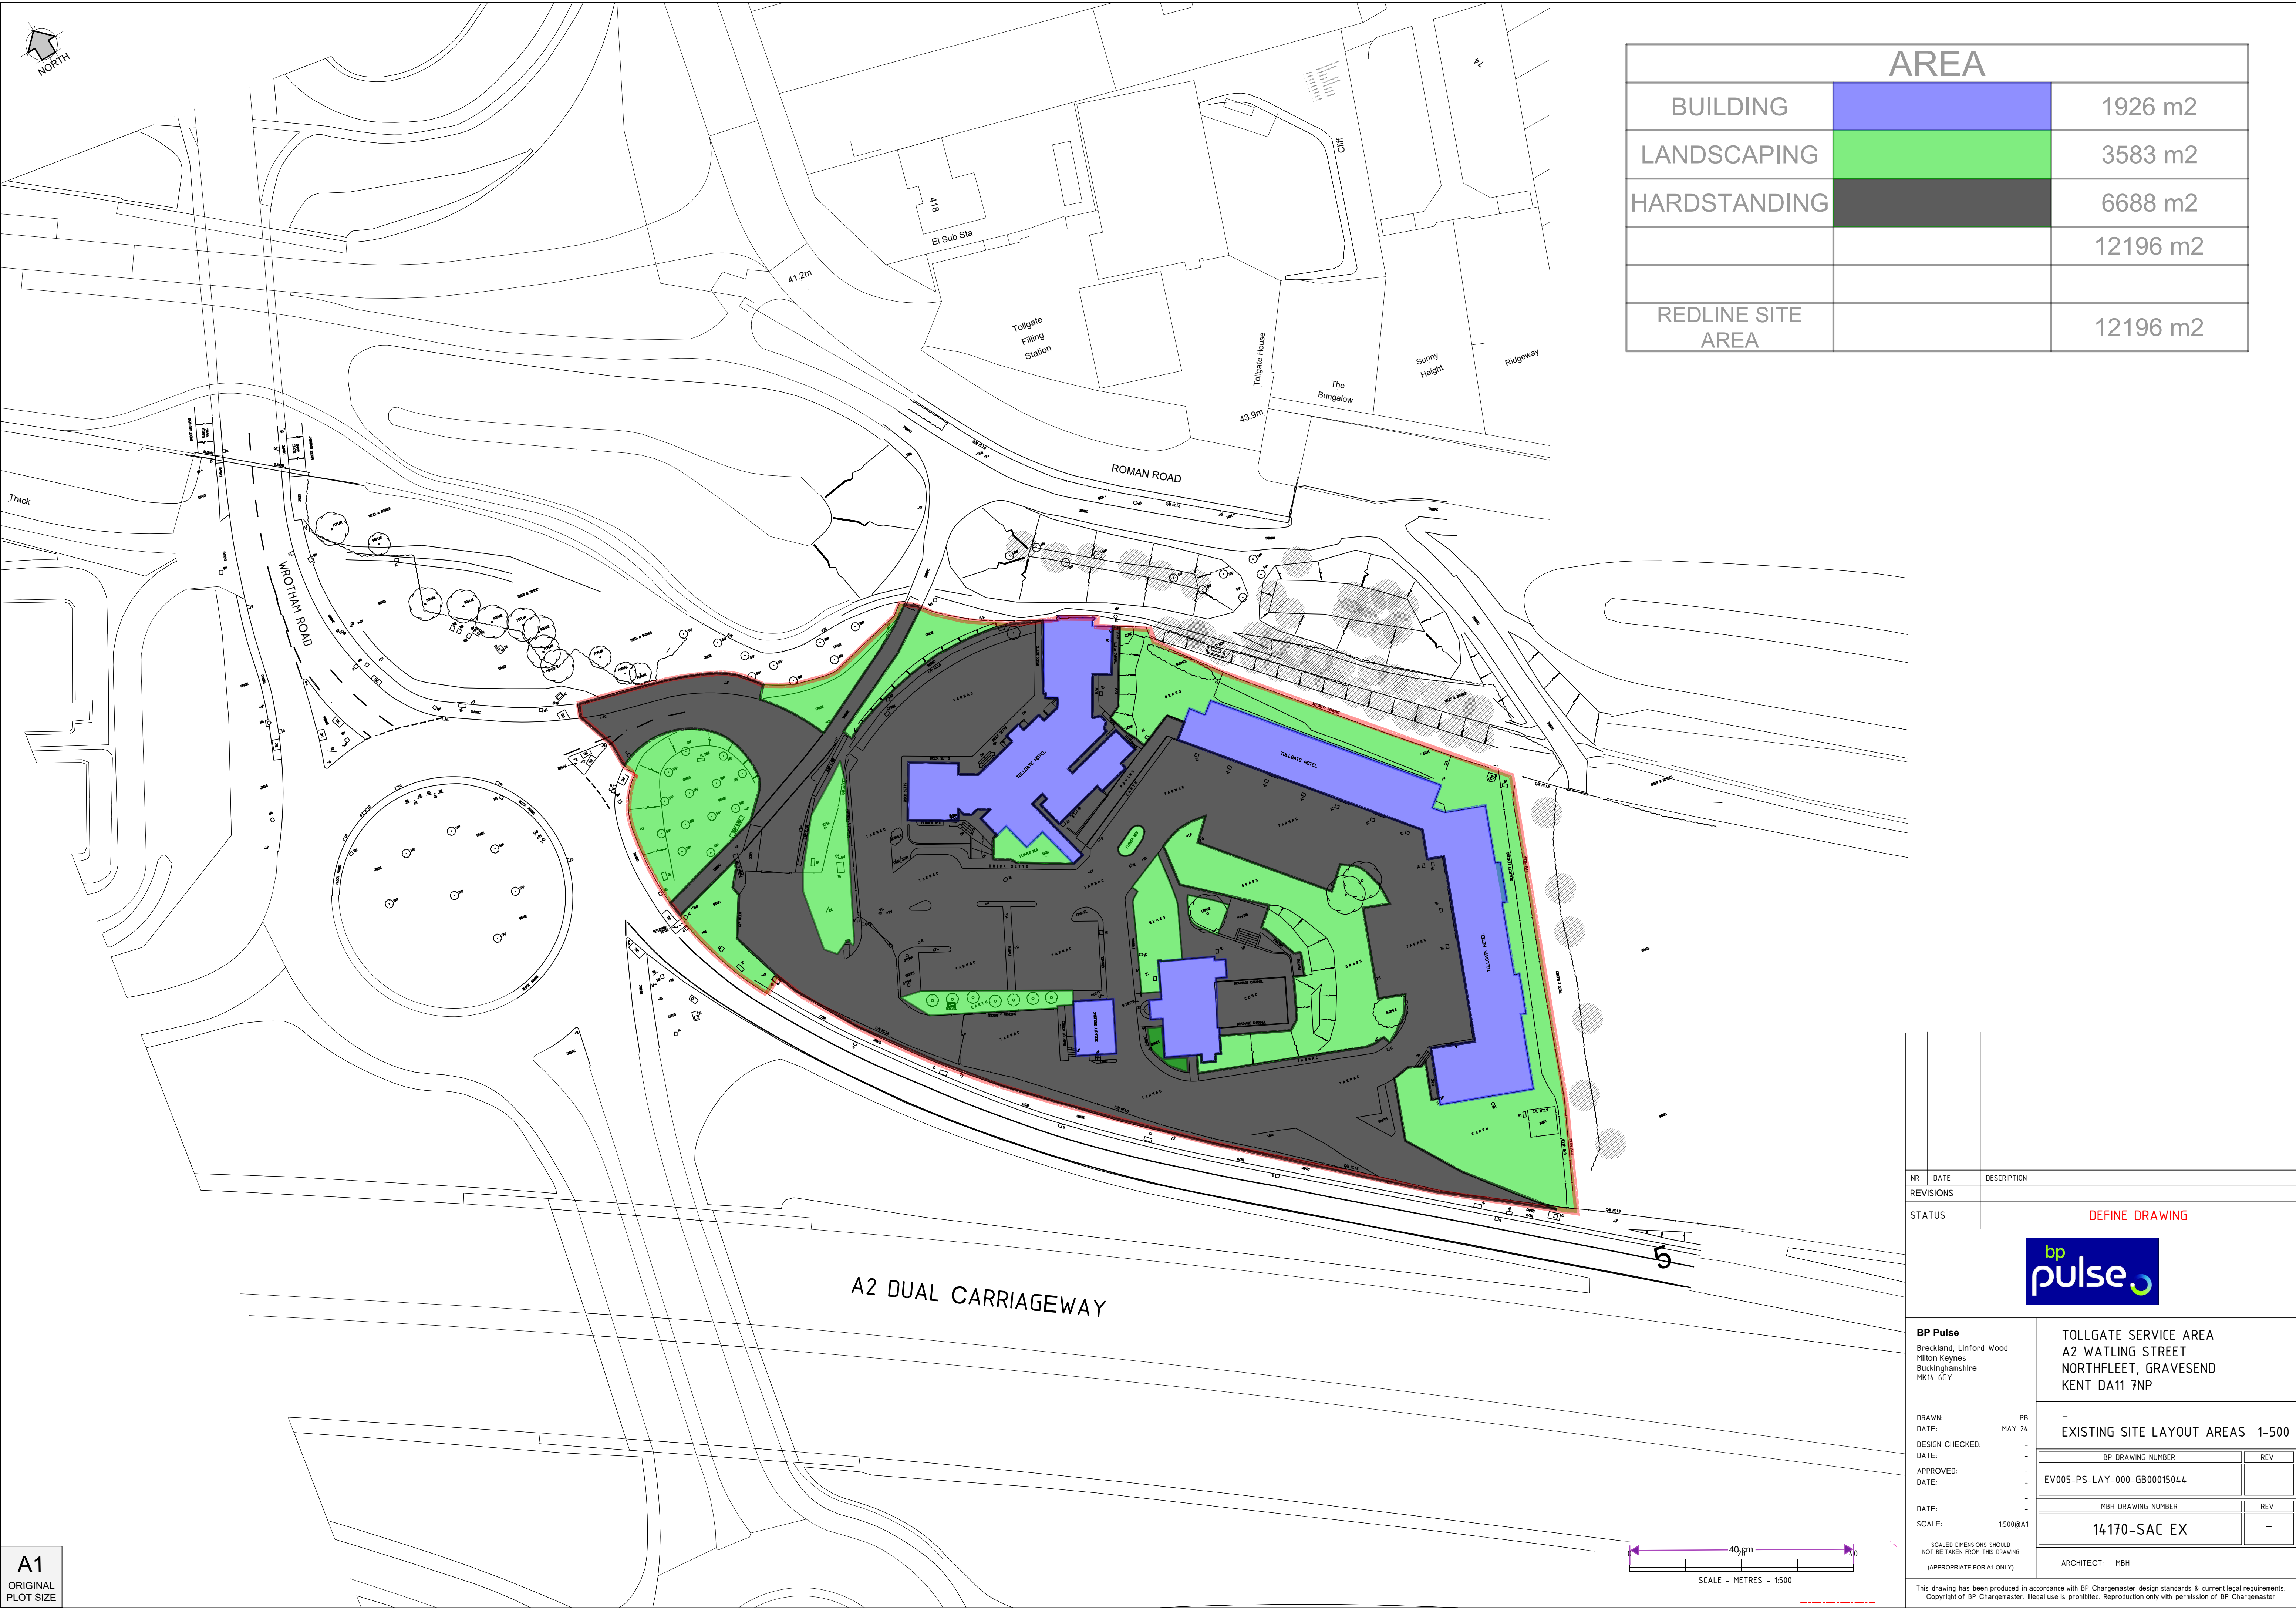

AREA		
BUILDING		1926 m2
LANDSCAPING		3583 m2
HARDSTANDING		6688 m2
		12196 m2
REDLINE SITE AREA		12196 m2

NR	DATE	DESCRIPTION								
REVISIONS										
STATUS		DEFINE DRAWING								
										
BP Pulse Breckland, Linstead Wood Milton Keynes Buckinghamshire MK14 6GY		TOLLGATE SERVICE AREA A2 WATLING STREET NORTHFLEET, GRAVESEND KENT DA11 7NP								
DRAWN: DATE: DESIGN CHECKED: DATE: APPROVED: DATE: DATE: SCALE:	PB MAY 24 - - - - - 1:500@A1	- EXISTING SITE LAYOUT AREAS 1-500 <table><tr><td>BP DRAWING NUMBER</td><td>REV</td></tr><tr><td>EV005-PS-LAY-000-GB00015044</td><td></td></tr></table> <table><tr><td>MBH DRAWING NUMBER</td><td>REV</td></tr><tr><td>14170-SAC EX</td><td>-</td></tr></table>	BP DRAWING NUMBER	REV	EV005-PS-LAY-000-GB00015044		MBH DRAWING NUMBER	REV	14170-SAC EX	-
BP DRAWING NUMBER	REV									
EV005-PS-LAY-000-GB00015044										
MBH DRAWING NUMBER	REV									
14170-SAC EX	-									
SCALED DIMENSIONS SHOULD NOT BE TAKEN FROM THIS DRAWING (APPROPRIATE FOR A1 ONLY)		ARCHITECT: MBH								
This drawing has been produced in accordance with BP Charnegaster design standards & current legal requirements. Copyright of BP Charnegaster. Illegal use is prohibited. Reproduction only with permission of BP Charnegaster										