


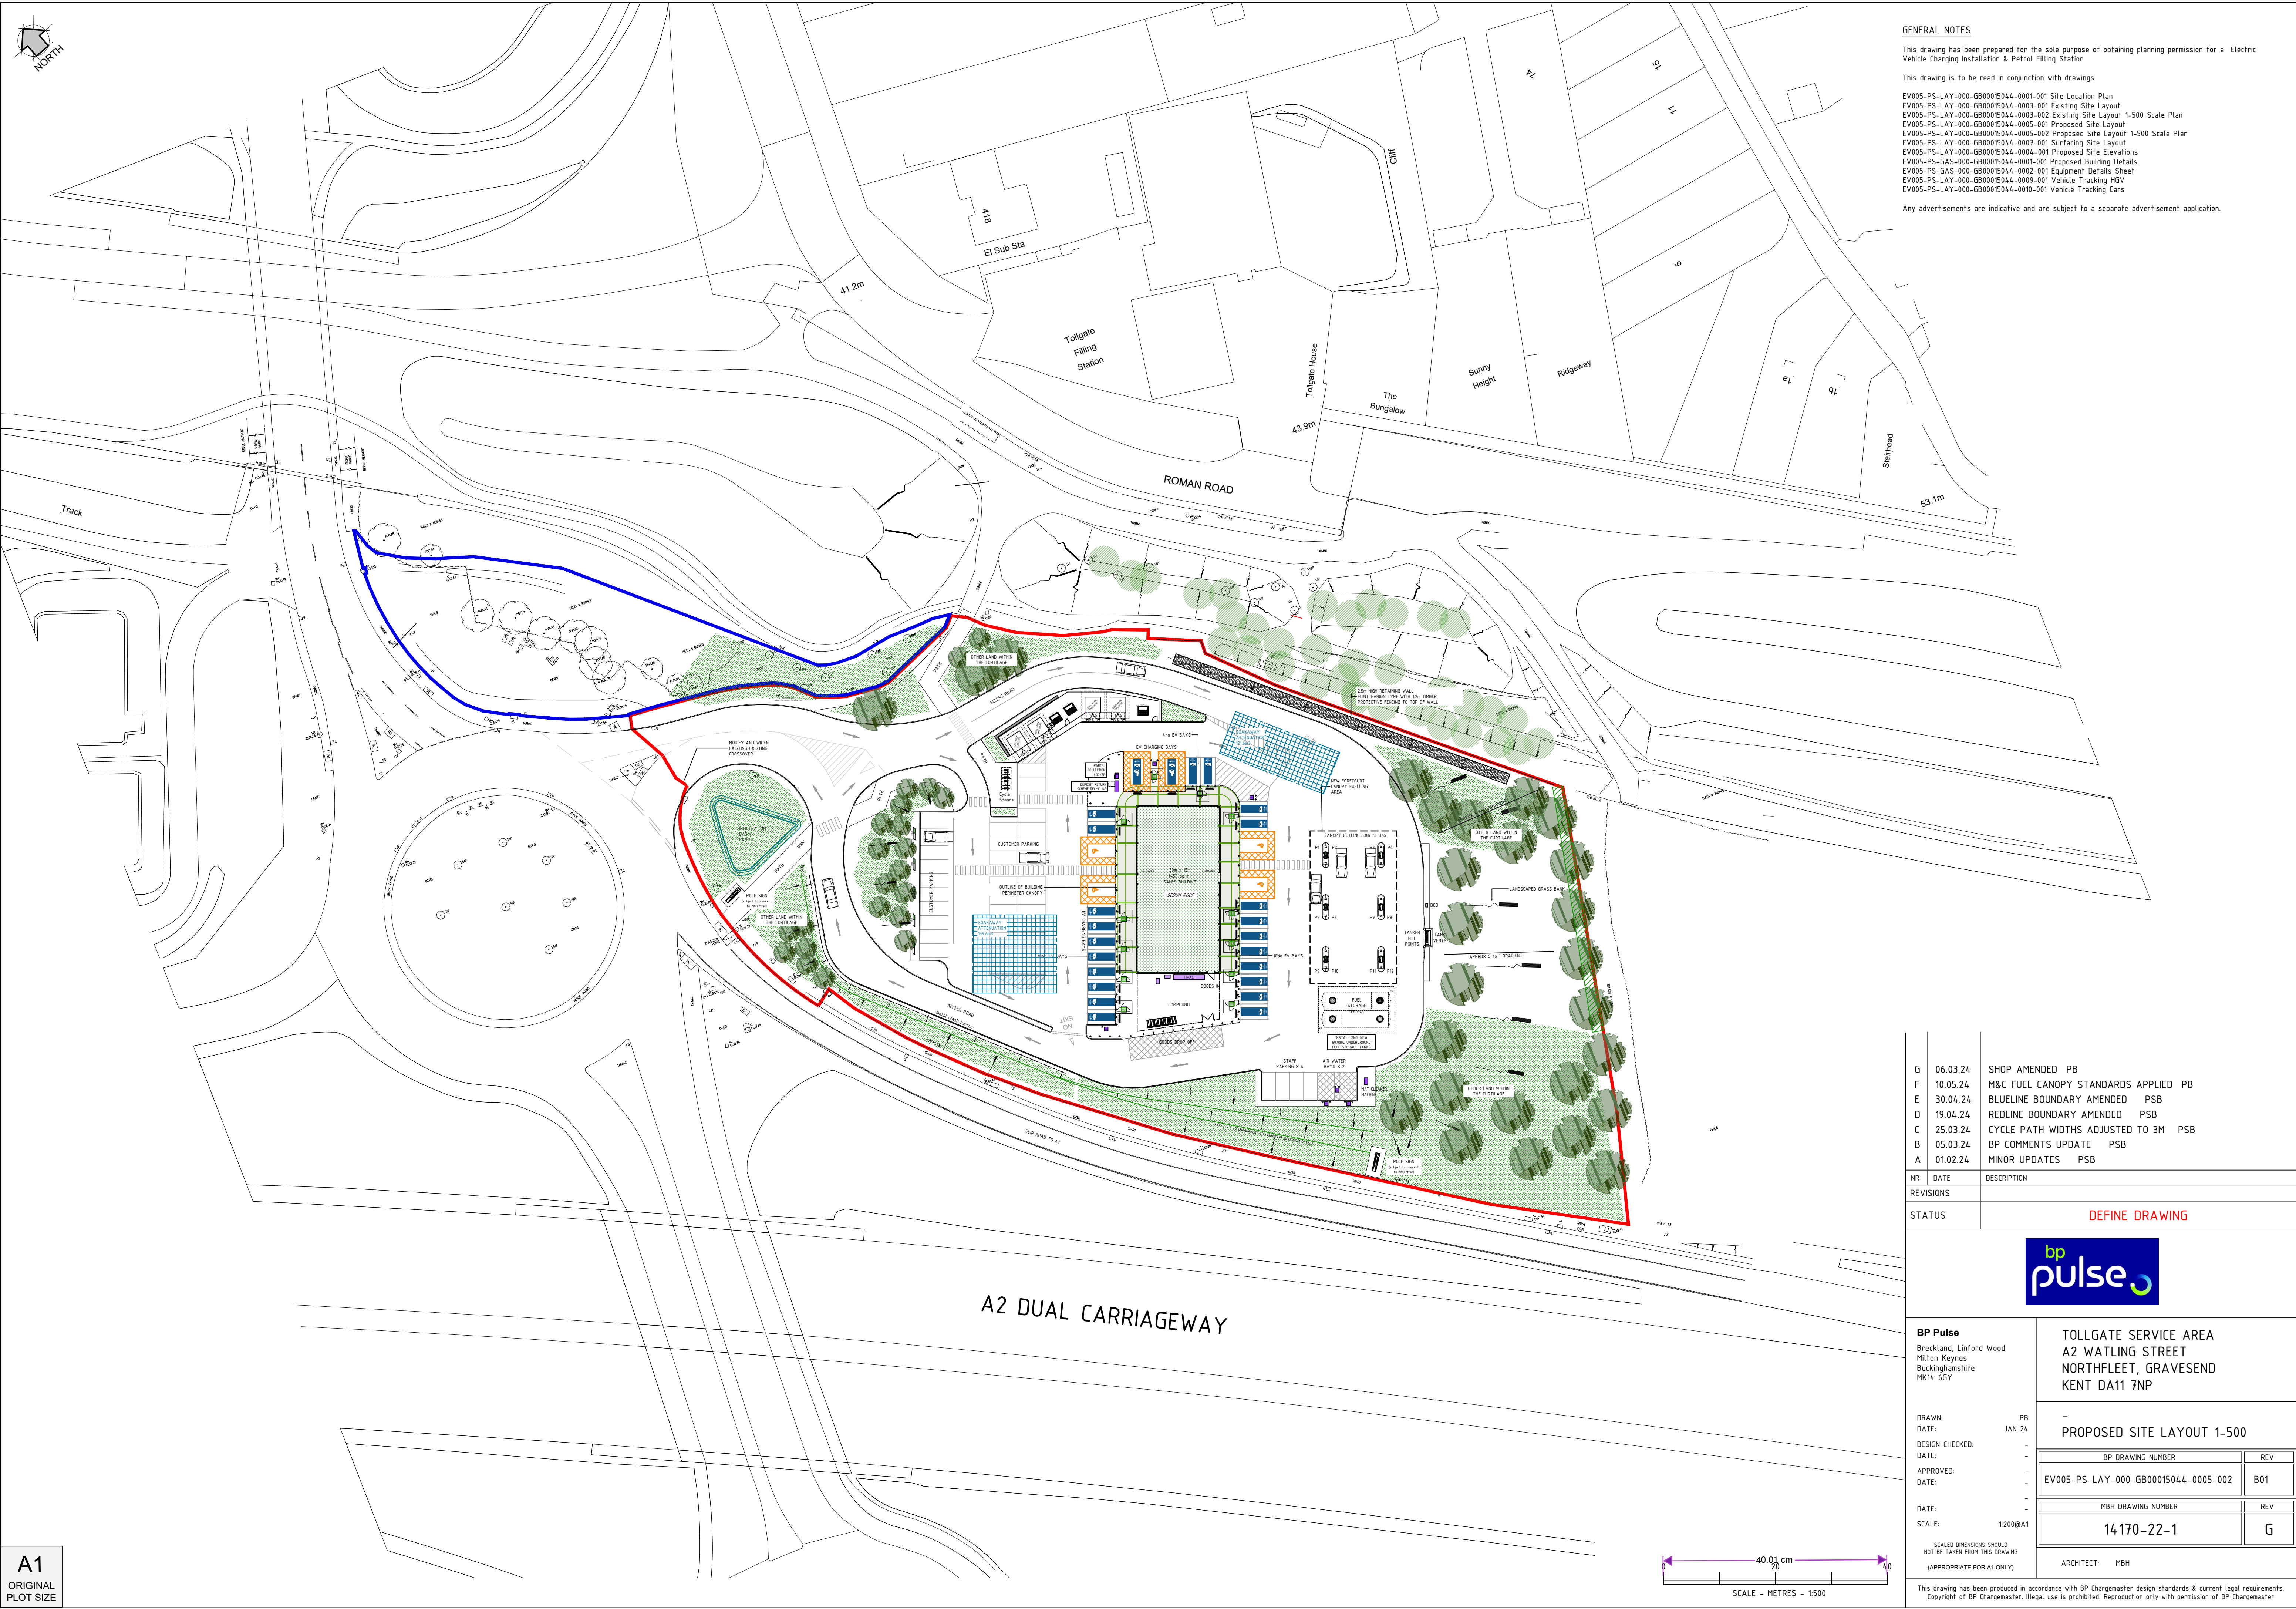


This drawing has been prepared for the sole purpose of obtaining planning permission for a Electric Vehicle Charging Installation & Petrol Filling Station

This drawing is to be read in conjunction with drawings

EY005-PS-LAY-000-GB00015044-0001-001	Site Location Plan
EY005-PS-LAY-000-GB00015044-0001-001	Existing Site Layout
EY005-PS-LAY-000-GB00015044-0003-002	Existing Site Layout 1-500 Scale Plan
EY005-PS-LAY-000-GB00015044-0005-001	Proposed Site Layout
EY005-PS-LAY-000-GB00015044-0005-002	Proposed Site Layout 1-500 Scale Plan
EY005-PS-LAY-000-GB00015044-0007-001	Surfacing Site Layout
EY005-PS-LAY-000-GB00015044-0007-001	Surfacing Site Layout Details
EY005-PS-GAS-000-GB00015044-0001-001	Proposed Building Details
EY005-PS-GAS-000-GB00015044-0002-001	Equipment Details Sheet
EY005-PS-LAY-000-GB00015044-0009-001	Vehicle Tracking HGV
EY005-PS-LAY-000-GB00015044-0010-001	Vehicle Tracking Cars

Any advertisements are indicative and are subject to a separate advertisement application.

NR	DATE	DESCRIPTION
REVISIONS		
STATUS		DEFINE DRAWING

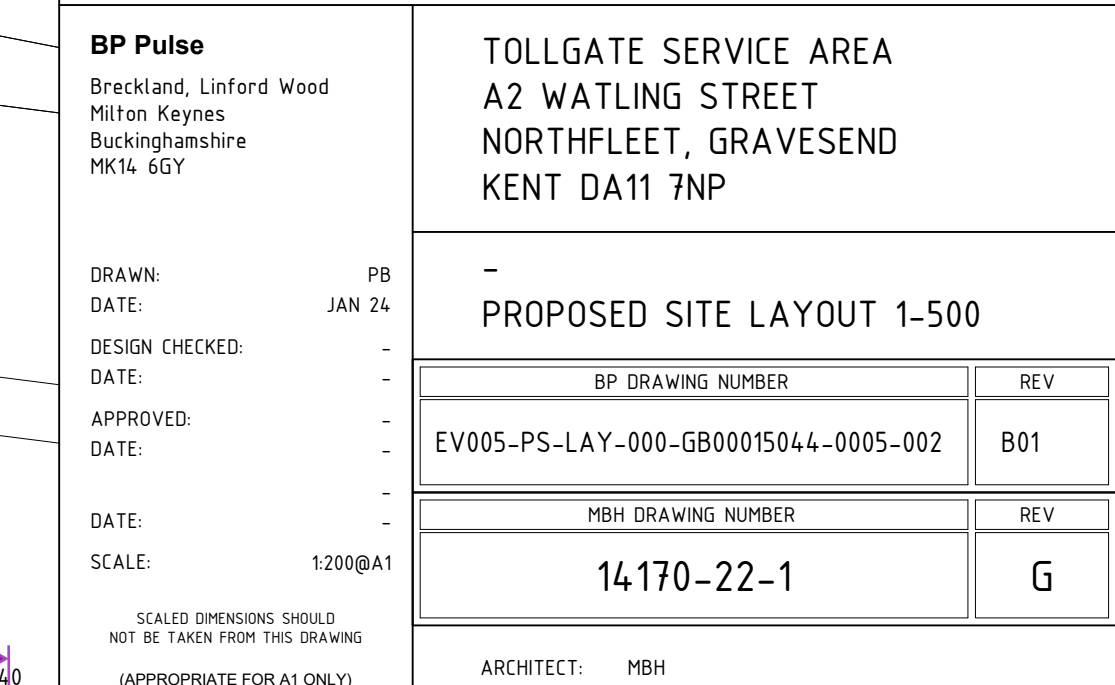

This drawing has been produced in accordance with BP Chargemaster design standards & current legal requirements.
Copyright of BP Chargemaster. Illegal use is prohibited. Reproduction only with permission of BP Chargemaster