


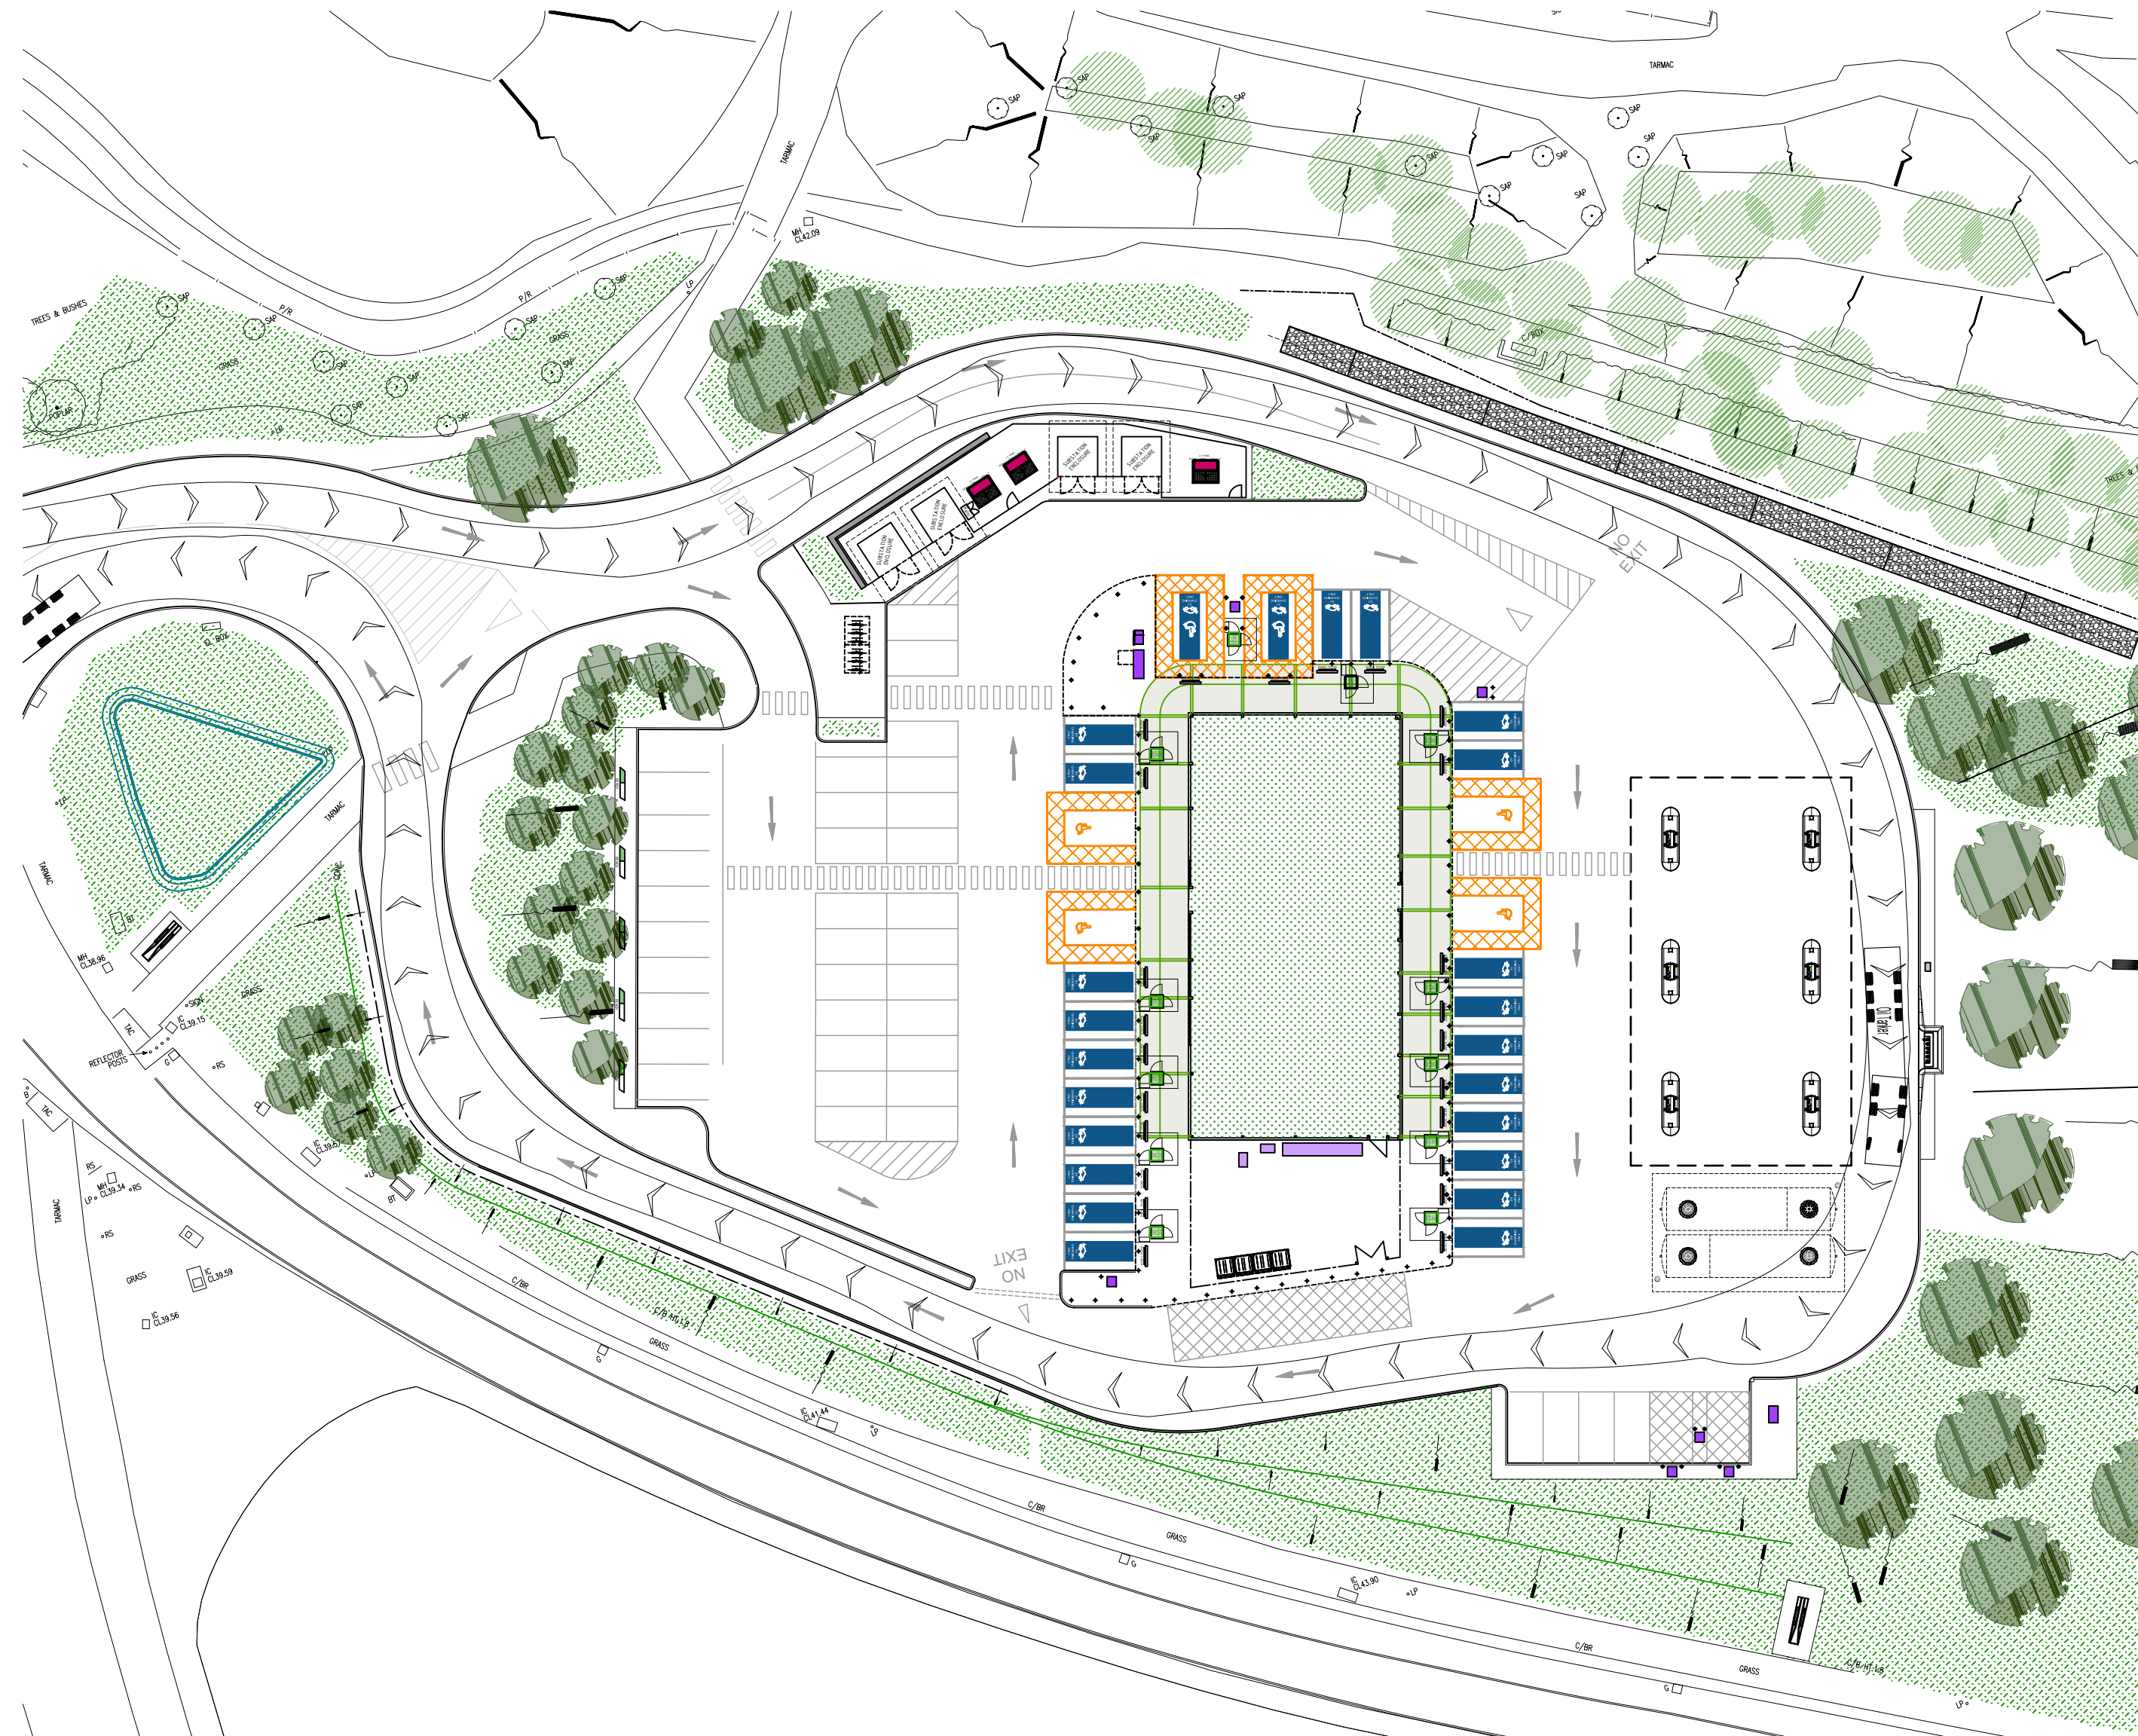


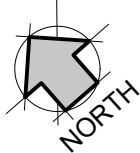

FUEL TANKER

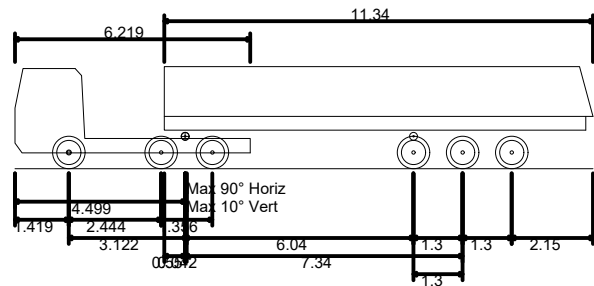


Oil Tanker
Overall Length 15.289m
Overall Width 2.500m
Overall Body Height 2.704m
Min Body Ground Clearance 0.419m
Track Width 2.450m
Lock to lock time 4.00s
Kerb to Kerb Turning Radius 6.670m

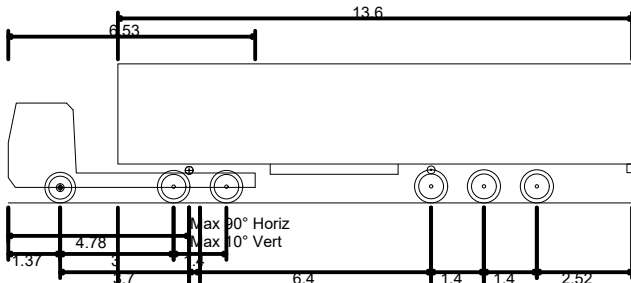

Max Legal Length (UK) Articulated Vehicle (16.5m)
Overall Length 16.500m
Overall Width 2.550m
Overall Body Height 3.681m
Min Body Ground Clearance 0.411m
Max Track Width 2.500m
Lock to lock time 6.00s
Kerb to Kerb Turning Radius 6.530m

A1
ORIGINAL
PLOT SIZE

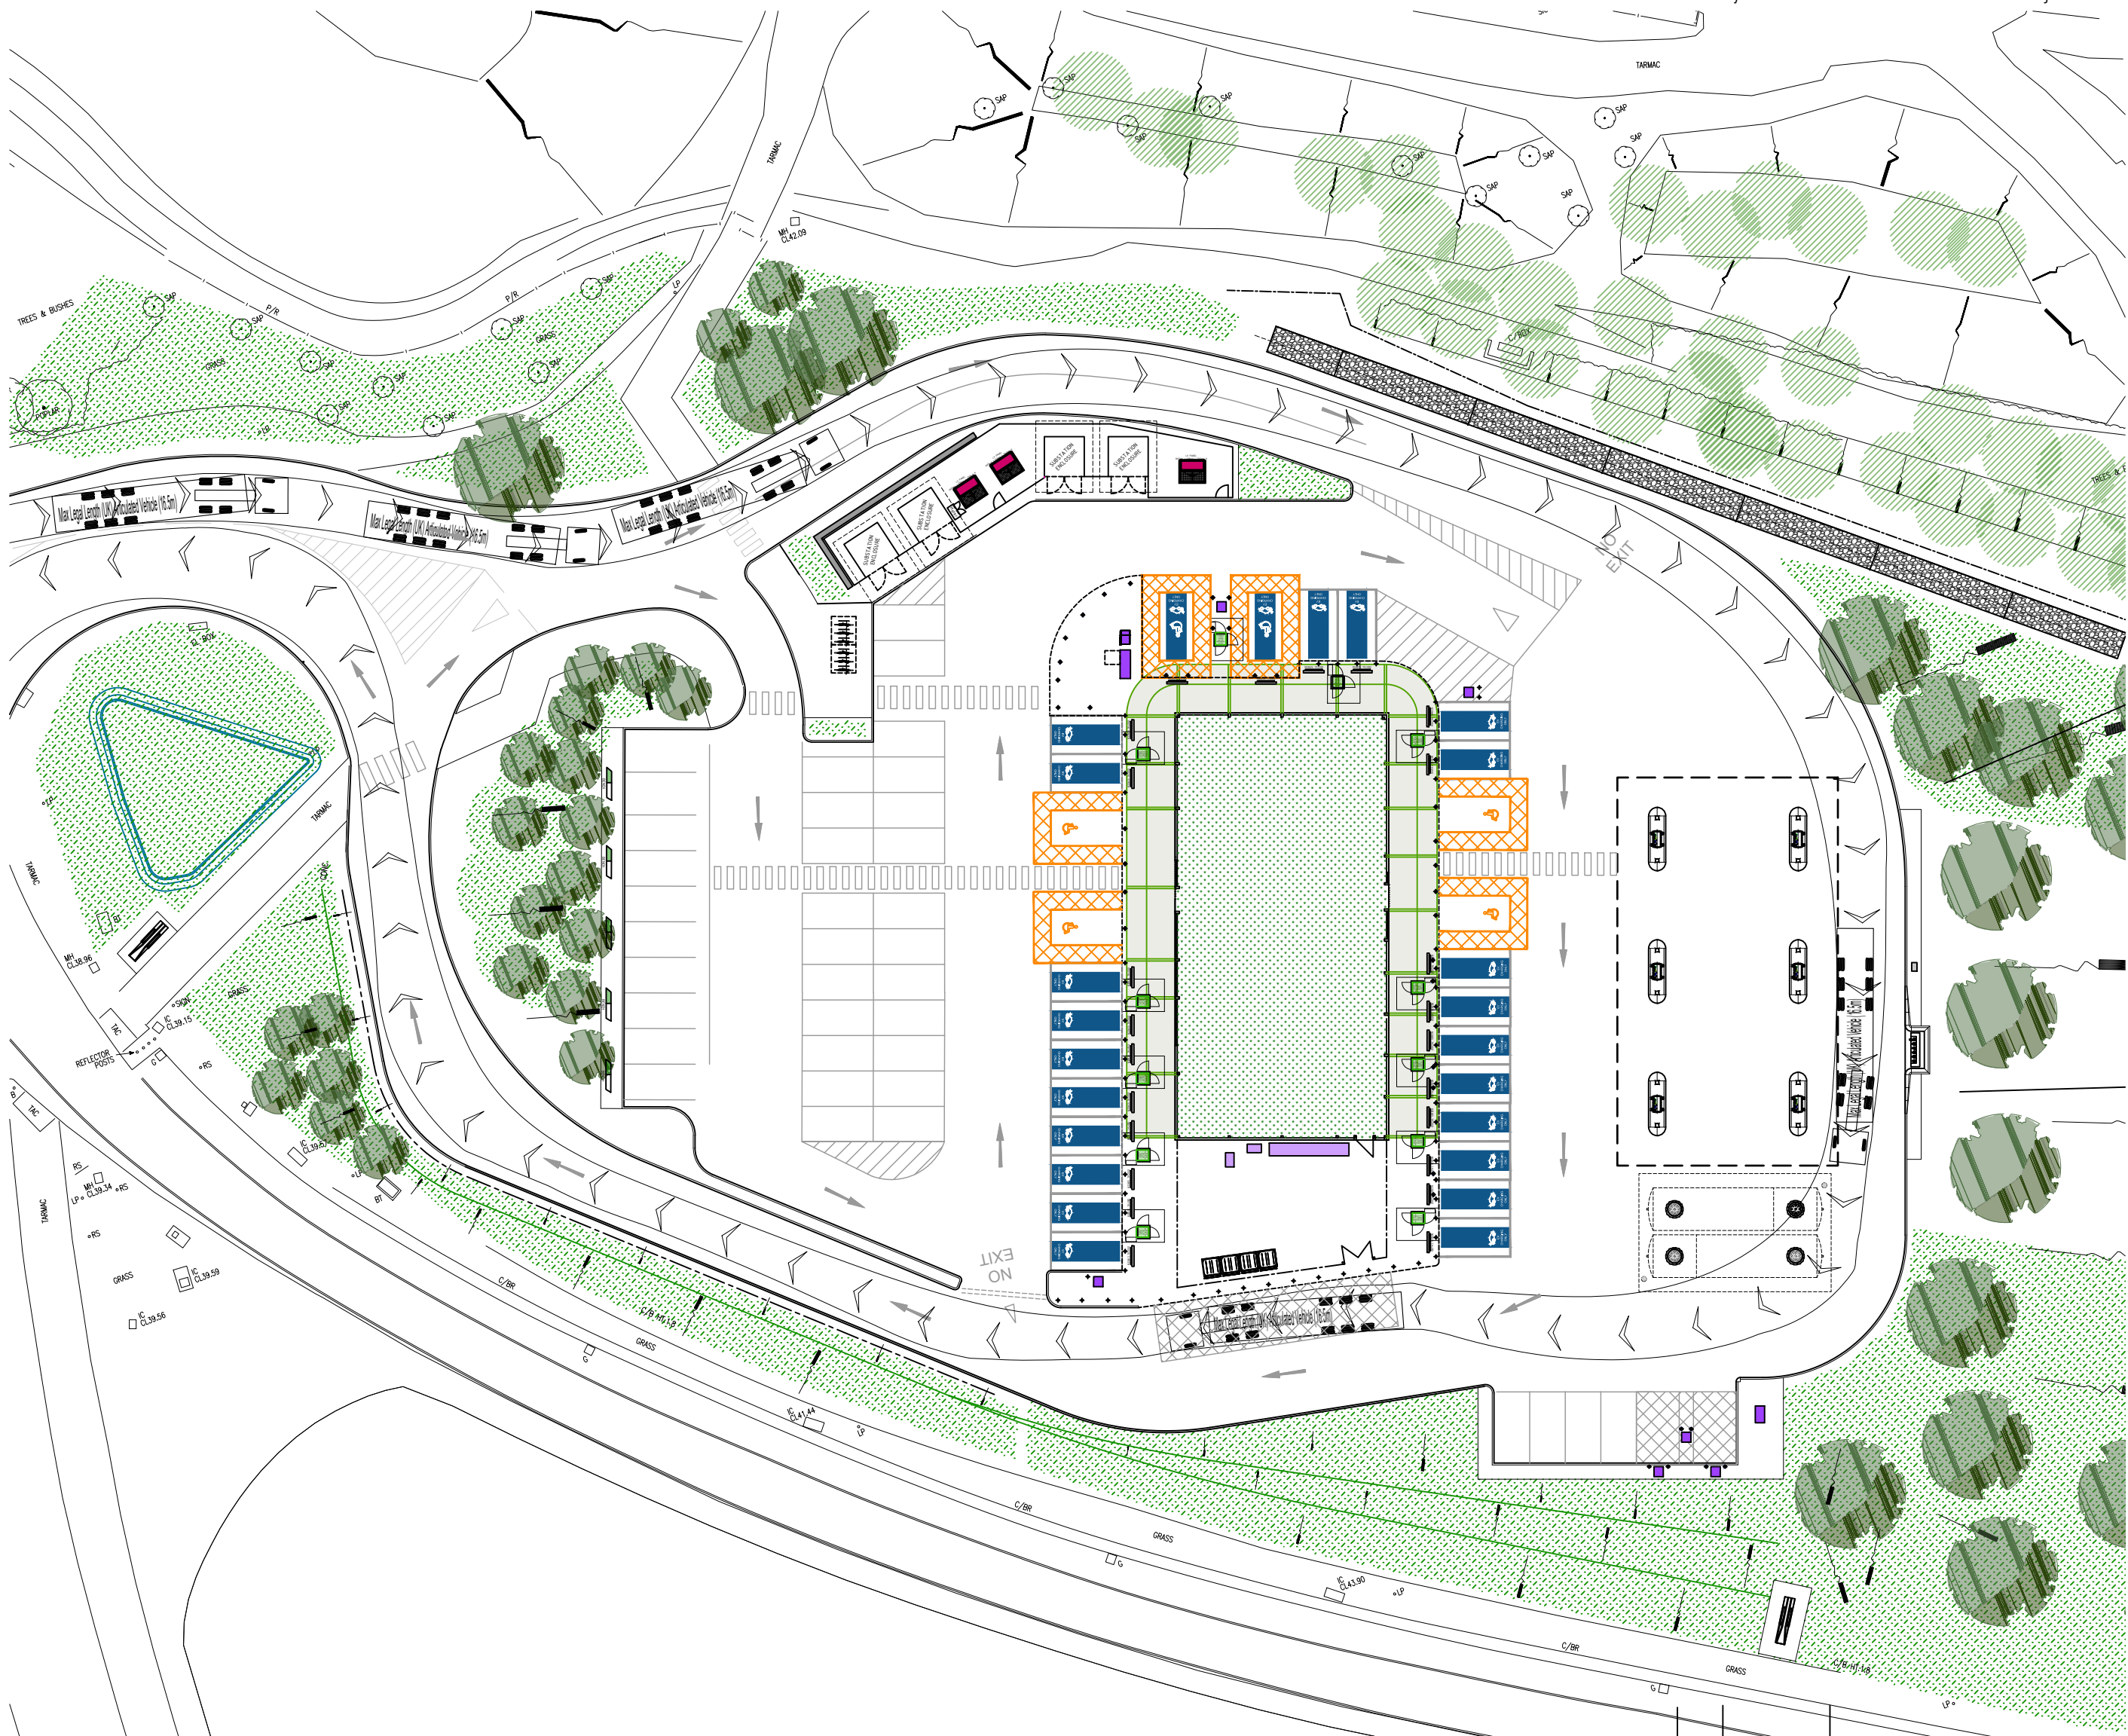

44T ARTICULATED DELIVERY

GENERAL NOTES

This drawing has been prepared for the sole purpose of obtaining planning permission for a Electric Vehicle Charging Installation & Petrol Filling Station

This drawing is to be read in conjunction with drawings

EV005-PS-LAY-000-GB00015044-0001-001 Site Location Plan
EV005-PS-LAY-000-GB00015044-0003-001 Existing Site Layout
EV005-PS-LAY-000-GB00015044-0003-002 Existing Site Layout 1:500 Scale Plan
EV005-PS-LAY-000-GB00015044-0005-001 Proposed Site Layout
EV005-PS-LAY-000-GB00015044-0005-002 Proposed Site Layout 1:500 Scale Plan
EV005-PS-LAY-000-GB00015044-0007-001 Surfacing Site Layout
EV005-PS-LAY-000-GB00015044-0004-001 Proposed Site Elevations
EV005-PS-GAS-000-GB00015044-0001-001 Proposed Building Details
EV005-PS-GAS-000-GB00015044-0002-001 Equipment Details Sheet
EV005-PS-LAY-000-GB00015044-0009-001 Vehicle Tracking HGV
EV005-PS-LAY-000-GB00015044-0010-001 Vehicle Tracking Cars

Any advertisements are indicative and are subject to a separate advertisement application.

D	06.09.24	BASE PLAN AMENDED PB
C	10.05.24	M&C CANOPY UPDATE TO LAYOUT PB
B	05.03.24	BP COMMENTS UPDATE PSB
A	01.02.24	MINOR REVISIONS PSB

NR	DATE	DESCRIPTION
REVISIONS		
STATUS		DEFINE DRAWING



BP Pulse Breckland, Linford Wood Milton Keynes Buckinghamshire MK14 6GY		TOLLGATE SERVICE AREA A2 WATLING STREET NORTHFLEET, GRAVESEND KENT DA11 7NP	
DRAWN: PB DATE: JAN 24 DESIGN CHECKED: - DATE: - APPROVED: - DATE: - SCALE: Not to Scale		VEHICLE TRACKING HGV	
		BP DRAWING NUMBER	REV
		EV005-PS-LAY-000-GB00015044-0009-001	B01
		MBH DRAWING NUMBER	REV
		14170-28	D
SCALED DIMENSIONS SHOULD NOT BE TAKEN FROM THIS DRAWING (APPROPRIATE FOR A1 ONLY)		ARCHITECT: MBH	

This drawing has been produced in accordance with BP Chargemaster design standards & current legal requirements.
Copyright of BP Chargemaster. Illegal use is prohibited. Reproduction only with permission of BP Chargemaster