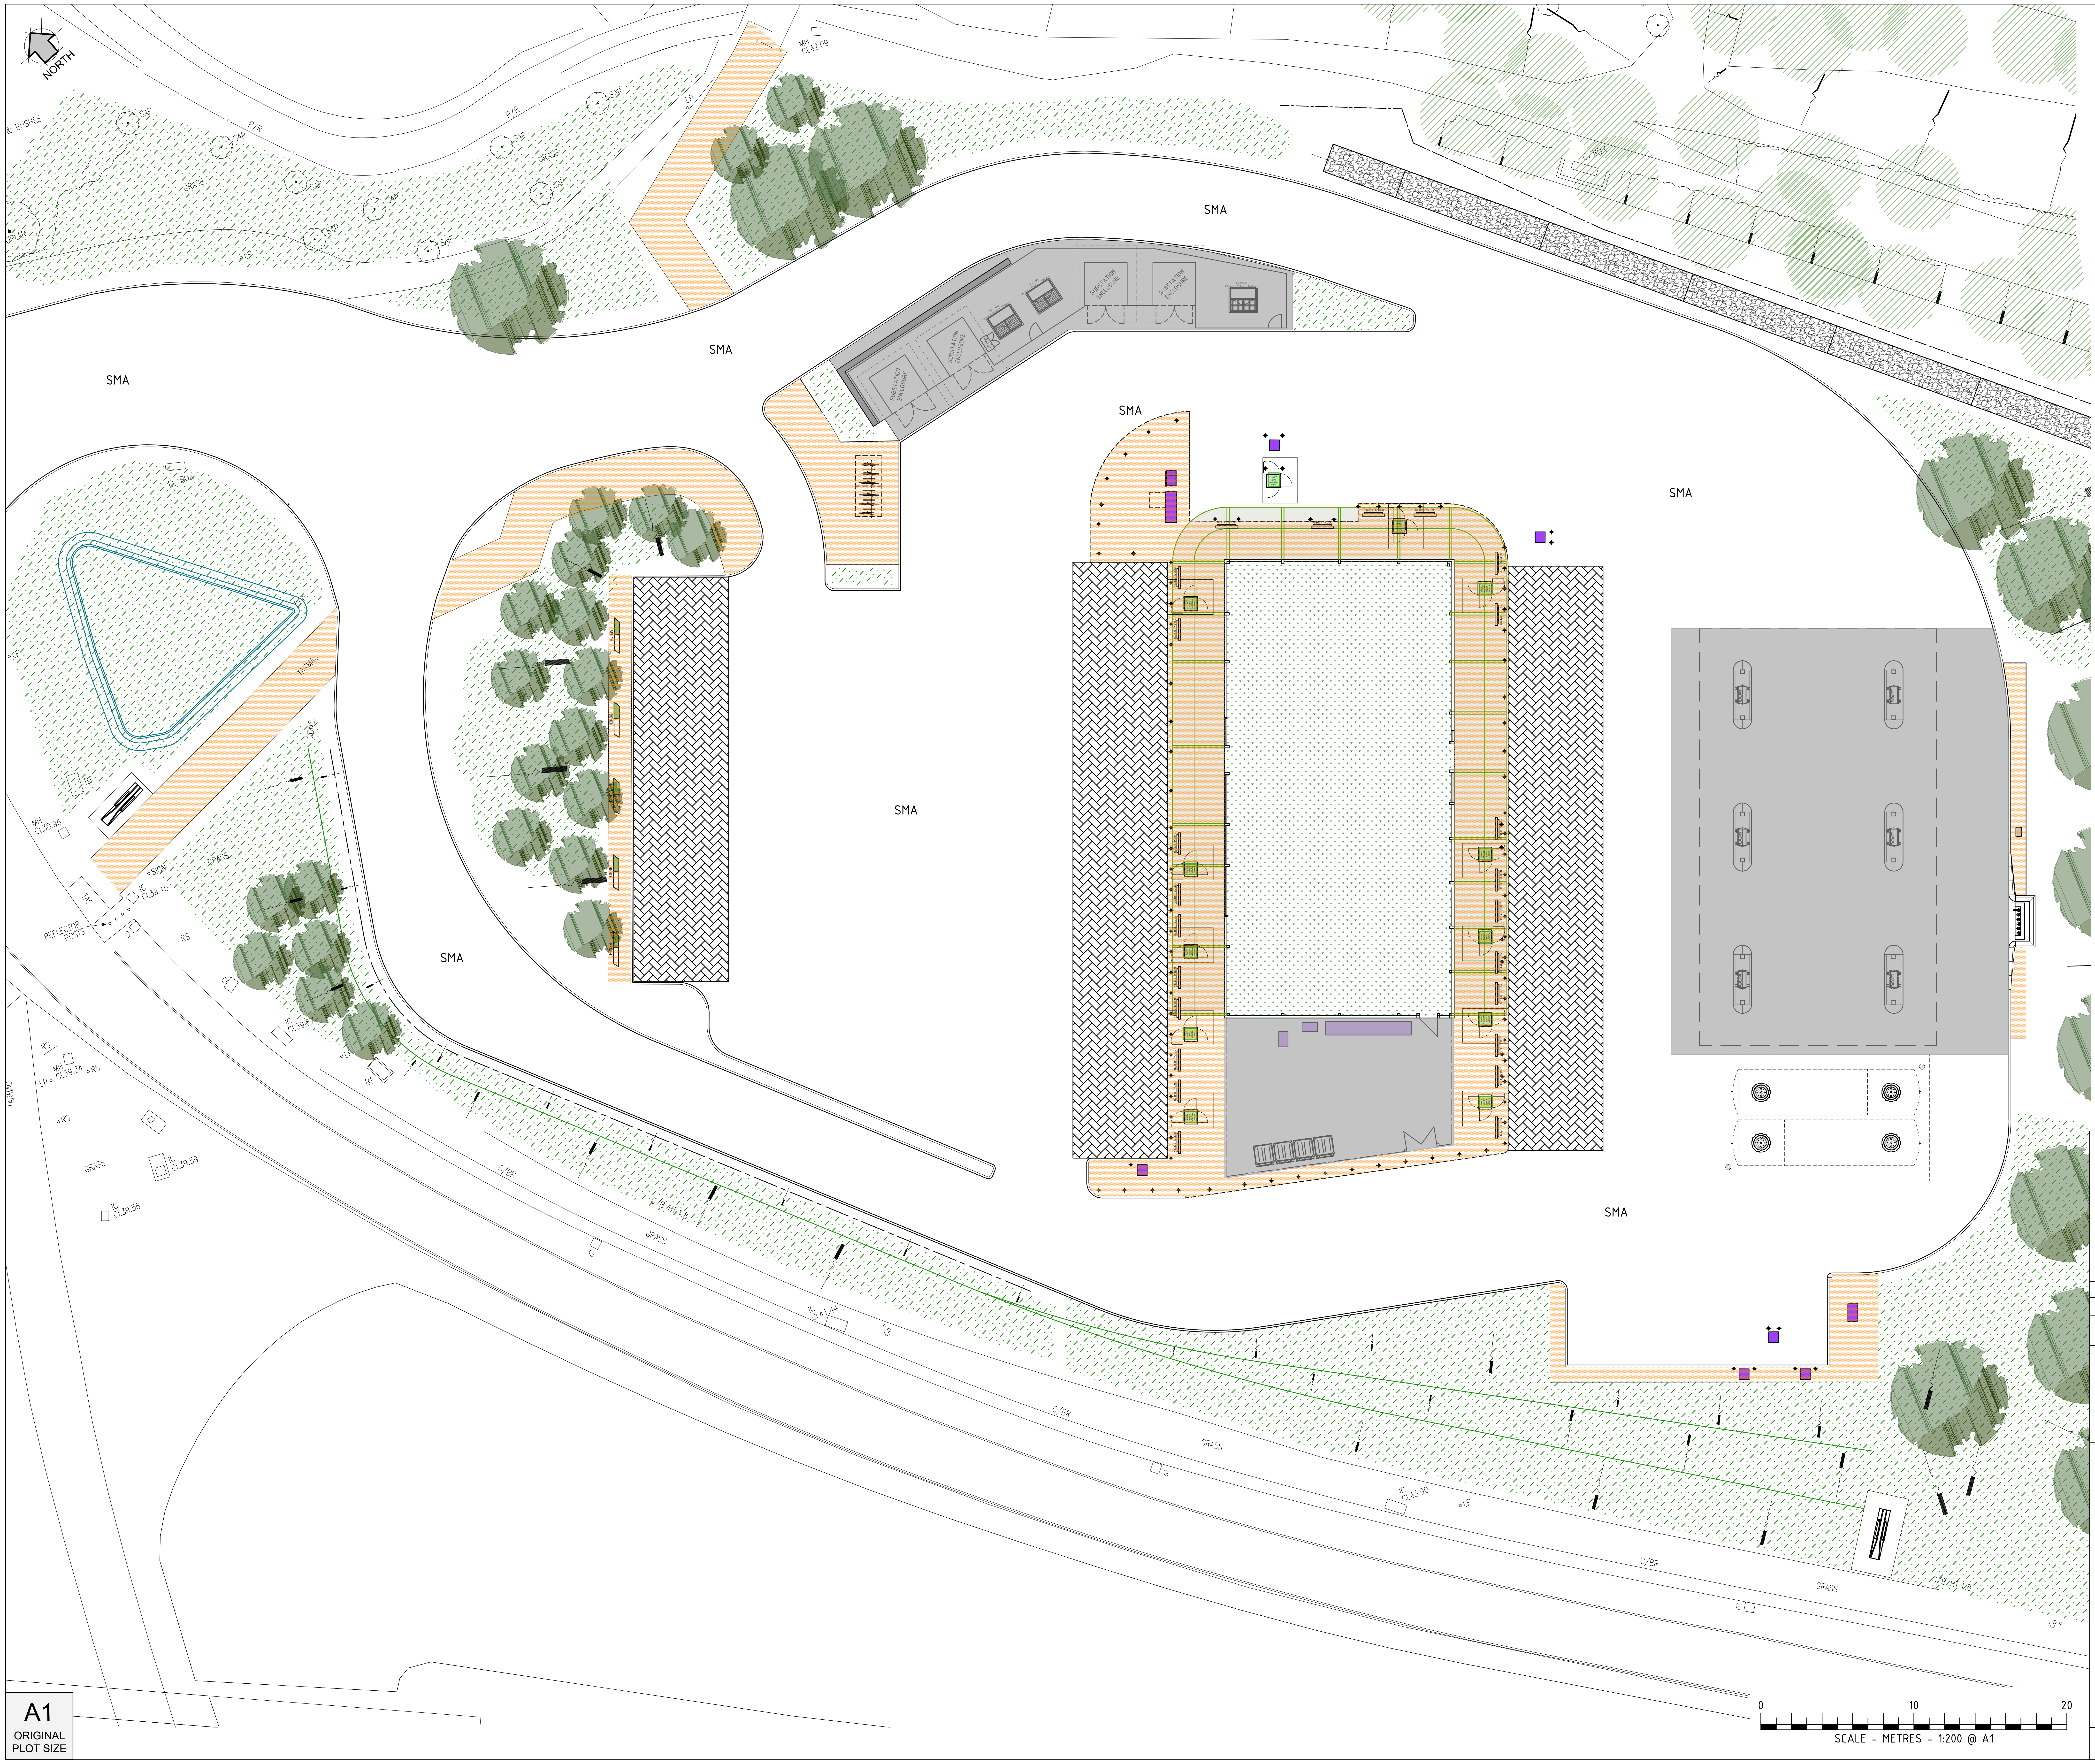

GENERAL NOTES

This drawing has been prepared for the sole purpose of obtaining planning permission for a Electric Vehicle Charging Installation & Petrol Filling Station

This drawing is to be read in conjunction with drawings

EV005-PS-LAY-000-GB00015044-0001-001 Site Location Plan
EV005-PS-LAY-000-GB00015044-0003-001 Existing Site Layout
EV005-PS-LAY-000-GB00015044-0003-002 Existing Site Layout 1-500 Scale Plan
EV005-PS-LAY-000-GB00015044-0005-001 Proposed Site Layout
EV005-PS-LAY-000-GB00015044-0005-002 Proposed Site Layout 1-500 Scale Plan
EV005-PS-LAY-000-GB00015044-0007-001 Surfacing Site Layout
EV005-PS-LAY-000-GB00015044-0004-001 Proposed Site Elevations
EV005-PS-GAS-000-GB00015044-0001-001 Proposed Building Details
EV005-PS-GAS-000-GB00015044-0002-001 Equipment Details Sheet
EV005-PS-LAY-000-GB00015044-0009-001 Vehicle Tracking HGV
EV005-PS-LAY-000-GB00015044-0010-001 Vehicle Tracking Cars

Any advertisements are indicative and are subject to a separate advertisement application.

🟧 DENOTES PEDESTRIAN AREAS

Kellen / Breccia Tagenta B
refined concrete paver featuring a top layer of carefully selected stone aggregates.

SMA DENOTES ROADWAY ASPHALT AREAS

▨ DENOTES ROADWAY PERMEABLE PAVED AREAS
MARSHALLS PRIORA CHARCOAL

⬜ DENOTES SOLID BRUSHED CONCRETE AREAS

🟩 DENOTES GENERAL LANDSCAPED AREAS SEE SPECIALISTS DETAILS

NR	DATE	DESCRIPTION
D	06.09.24	SHOP AMEDNEMENT PB
C	10.05.24	GENERAL LAYOUT UPDATED PB
B	05.03.24	BP COMMENTS UPDATE PSB
A	01.02.24	MINOR UPDATES PSB

REVISIONS

STATUS DEFINE DRAWING

BP Pulse
Breckland, Linford Wood
Milton Keynes
Buckinghamshire
MK14 6GY

TOLLGATE SERVICE AREA
A2 WATLING STREET
NORTHFLEET, GRAVESEND
KENT DA11 7NP

-
SURFACING SITE LAYOUT

DRAWN: PB
DATE: JAN 24
DESIGN CHECKED: -
DATE: -
APPROVED: -
DATE: -
-
DATE: -
SCALE: 1:200@A1

SCALED DIMENSIONS SHOULD NOT BE TAKEN FROM THIS DRAWING
(APPROPRIATE FOR A1 ONLY)

BP DRAWING NUMBER	REV
EV005-PS-LAY-000-GB00015044-0007-001	B01

MBH DRAWING NUMBER	REV
14170-22-2	D

ARCHITECT: MBH

This drawing has been produced in accordance with BP Chargemaster design standards & current legal requirements. Copyright of BP Chargemaster. Illegal use is prohibited. Reproduction only with permission of BP Chargemaster