


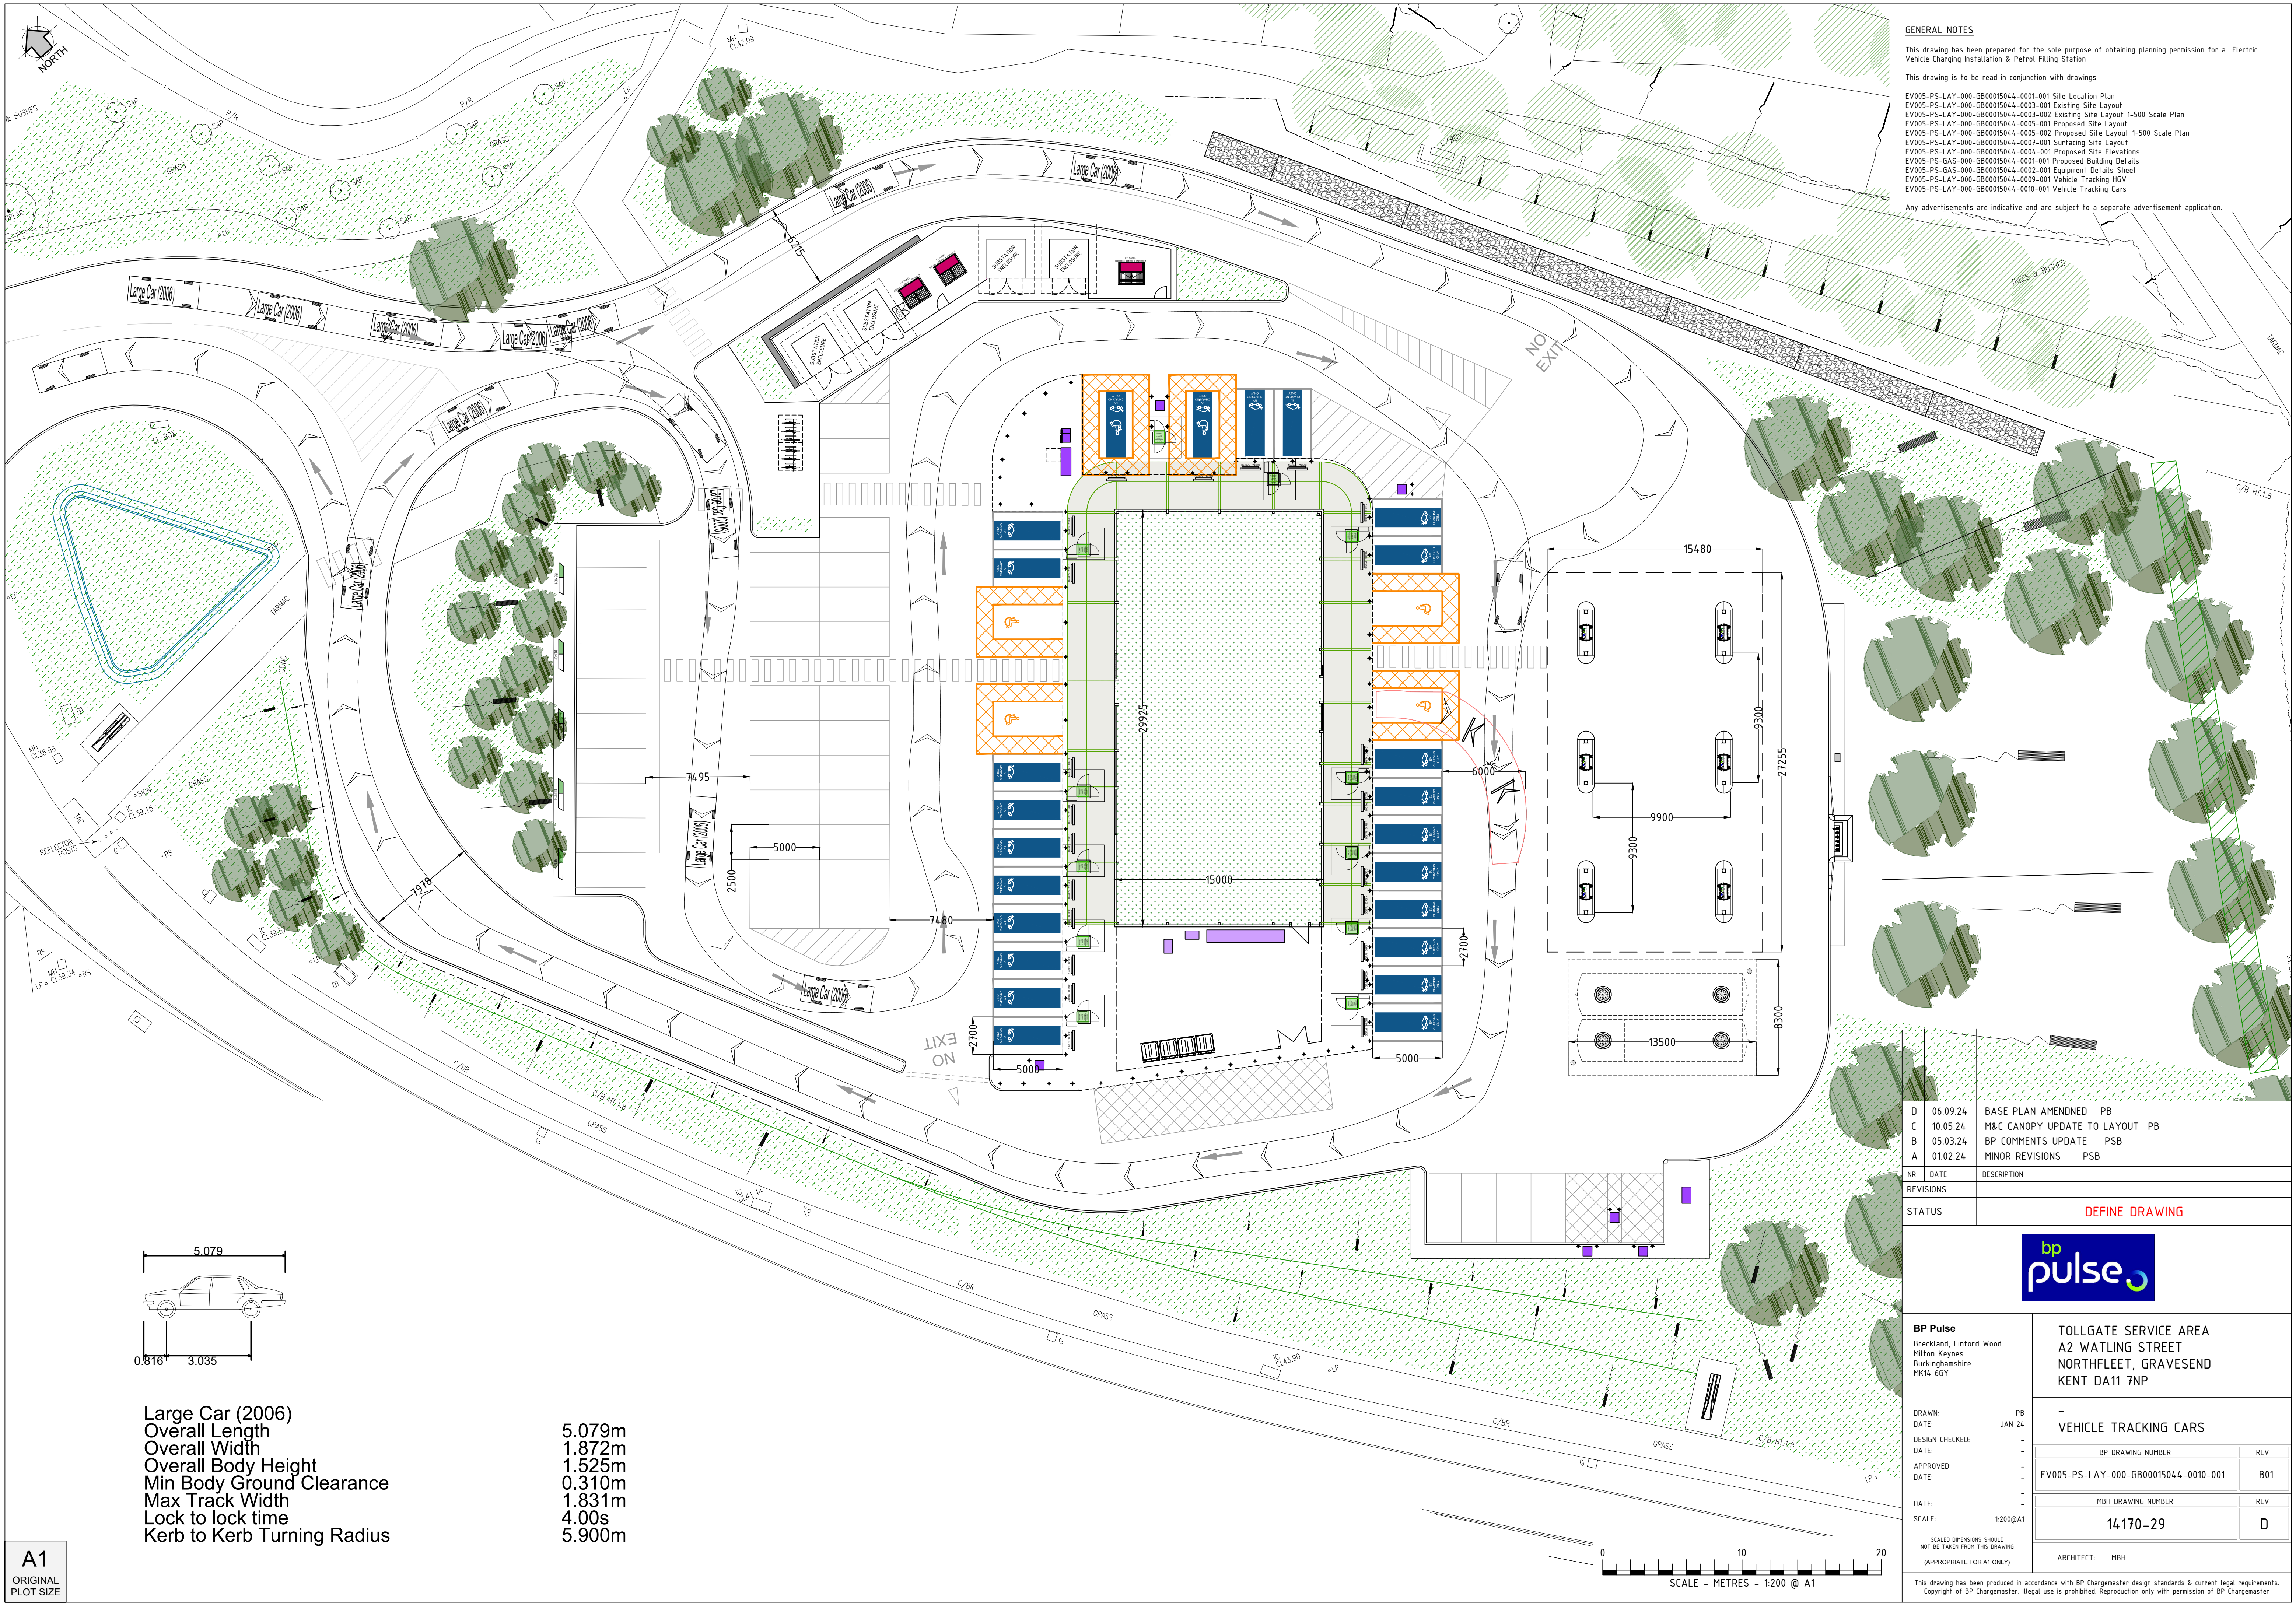

GENERAL NOTES

This drawing has been prepared for the sole purpose of obtaining planning permission for a Electric Vehicle Charging Installation & Petrol Filling Station

This drawing is to be read in conjunction with drawings

EV005-PS-LAY-000-GB00015044-0001-001 Site Location Plan
EV005-PS-LAY-000-GB00015044-0003-001 Existing Site Layout
EV005-PS-LAY-000-GB00015044-0003-002 Existing Site Layout 1:500 Scale Plan
EV005-PS-LAY-000-GB00015044-0005-001 Proposed Site Layout
EV005-PS-LAY-000-GB00015044-0005-002 Proposed Site Layout 1:500 Scale Plan
EV005-PS-LAY-000-GB00015044-0007-001 Surfacing Site Layout
EV005-PS-LAY-000-GB00015044-0004-001 Proposed Site Elevations
EV005-PS-GAS-000-GB00015044-0001-001 Proposed Building Details
EV005-PS-LAY-000-GB00015044-0002-001 Equipment Details Sheet
EV005-PS-LAY-000-GB00015044-0009-001 Vehicle Tracking HGV
EV005-PS-LAY-000-GB00015044-0010-001 Vehicle Tracking Cars

Any advertisements are indicative and are subject to a separate advertisement application.

D	06.09.24	BASE PLAN AMENDMENT	PB
C	10.05.24	M&C CANOPY UPDATE TO LAYOUT	PB
B	05.03.24	BP COMMENTS UPDATE	PSB
A	01.02.24	MINOR REVISIONS	PSB
NR	DATE	DESCRIPTION	
REVISIONS			
STATUS		DEFINE DRAWING	



BP Pulse
Breckland, Linford Wood
Milton Keynes
Buckinghamshire
MK16 6GY

DRAWN: -
DATE: -
DESIGN CHECKED: -
DATE: -
APPROVED: -
DATE: -
SCALE: 1:200@A1


SCALED DIMENSIONS SHOULD NOT BE TAKEN FROM THIS DRAWING (APPROPRIATE FOR A1 ONLY)

**TOLLGATE SERVICE AREA
A2 WATLING STREET
NORTHFLEET, GRAVESEND
KENT DA11 7NP**

VEHICLE TRACKING CARS

BP DRAWING NUMBER	REV
EV005-PS-LAY-000-GB00015044-0010-001	B01
MBH DRAWING NUMBER	REV
14170-29	D

ARCHITECT: MBH

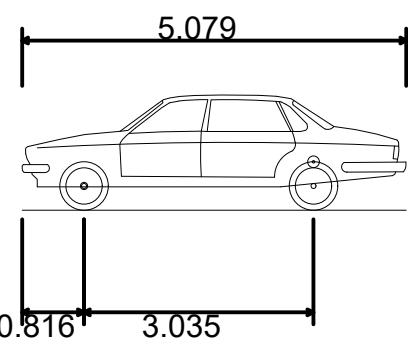

Large Car (2006)
Overall Length 5.079m
Overall Width 1.872m
Overall Body Height 1.525m
Min Body Ground Clearance 0.310m
Max Track Width 1.831m
Lock to lock time 4.00s
Kerb to Kerb Turning Radius 5.900m

A1
ORIGINAL
PLOT SIZE

