


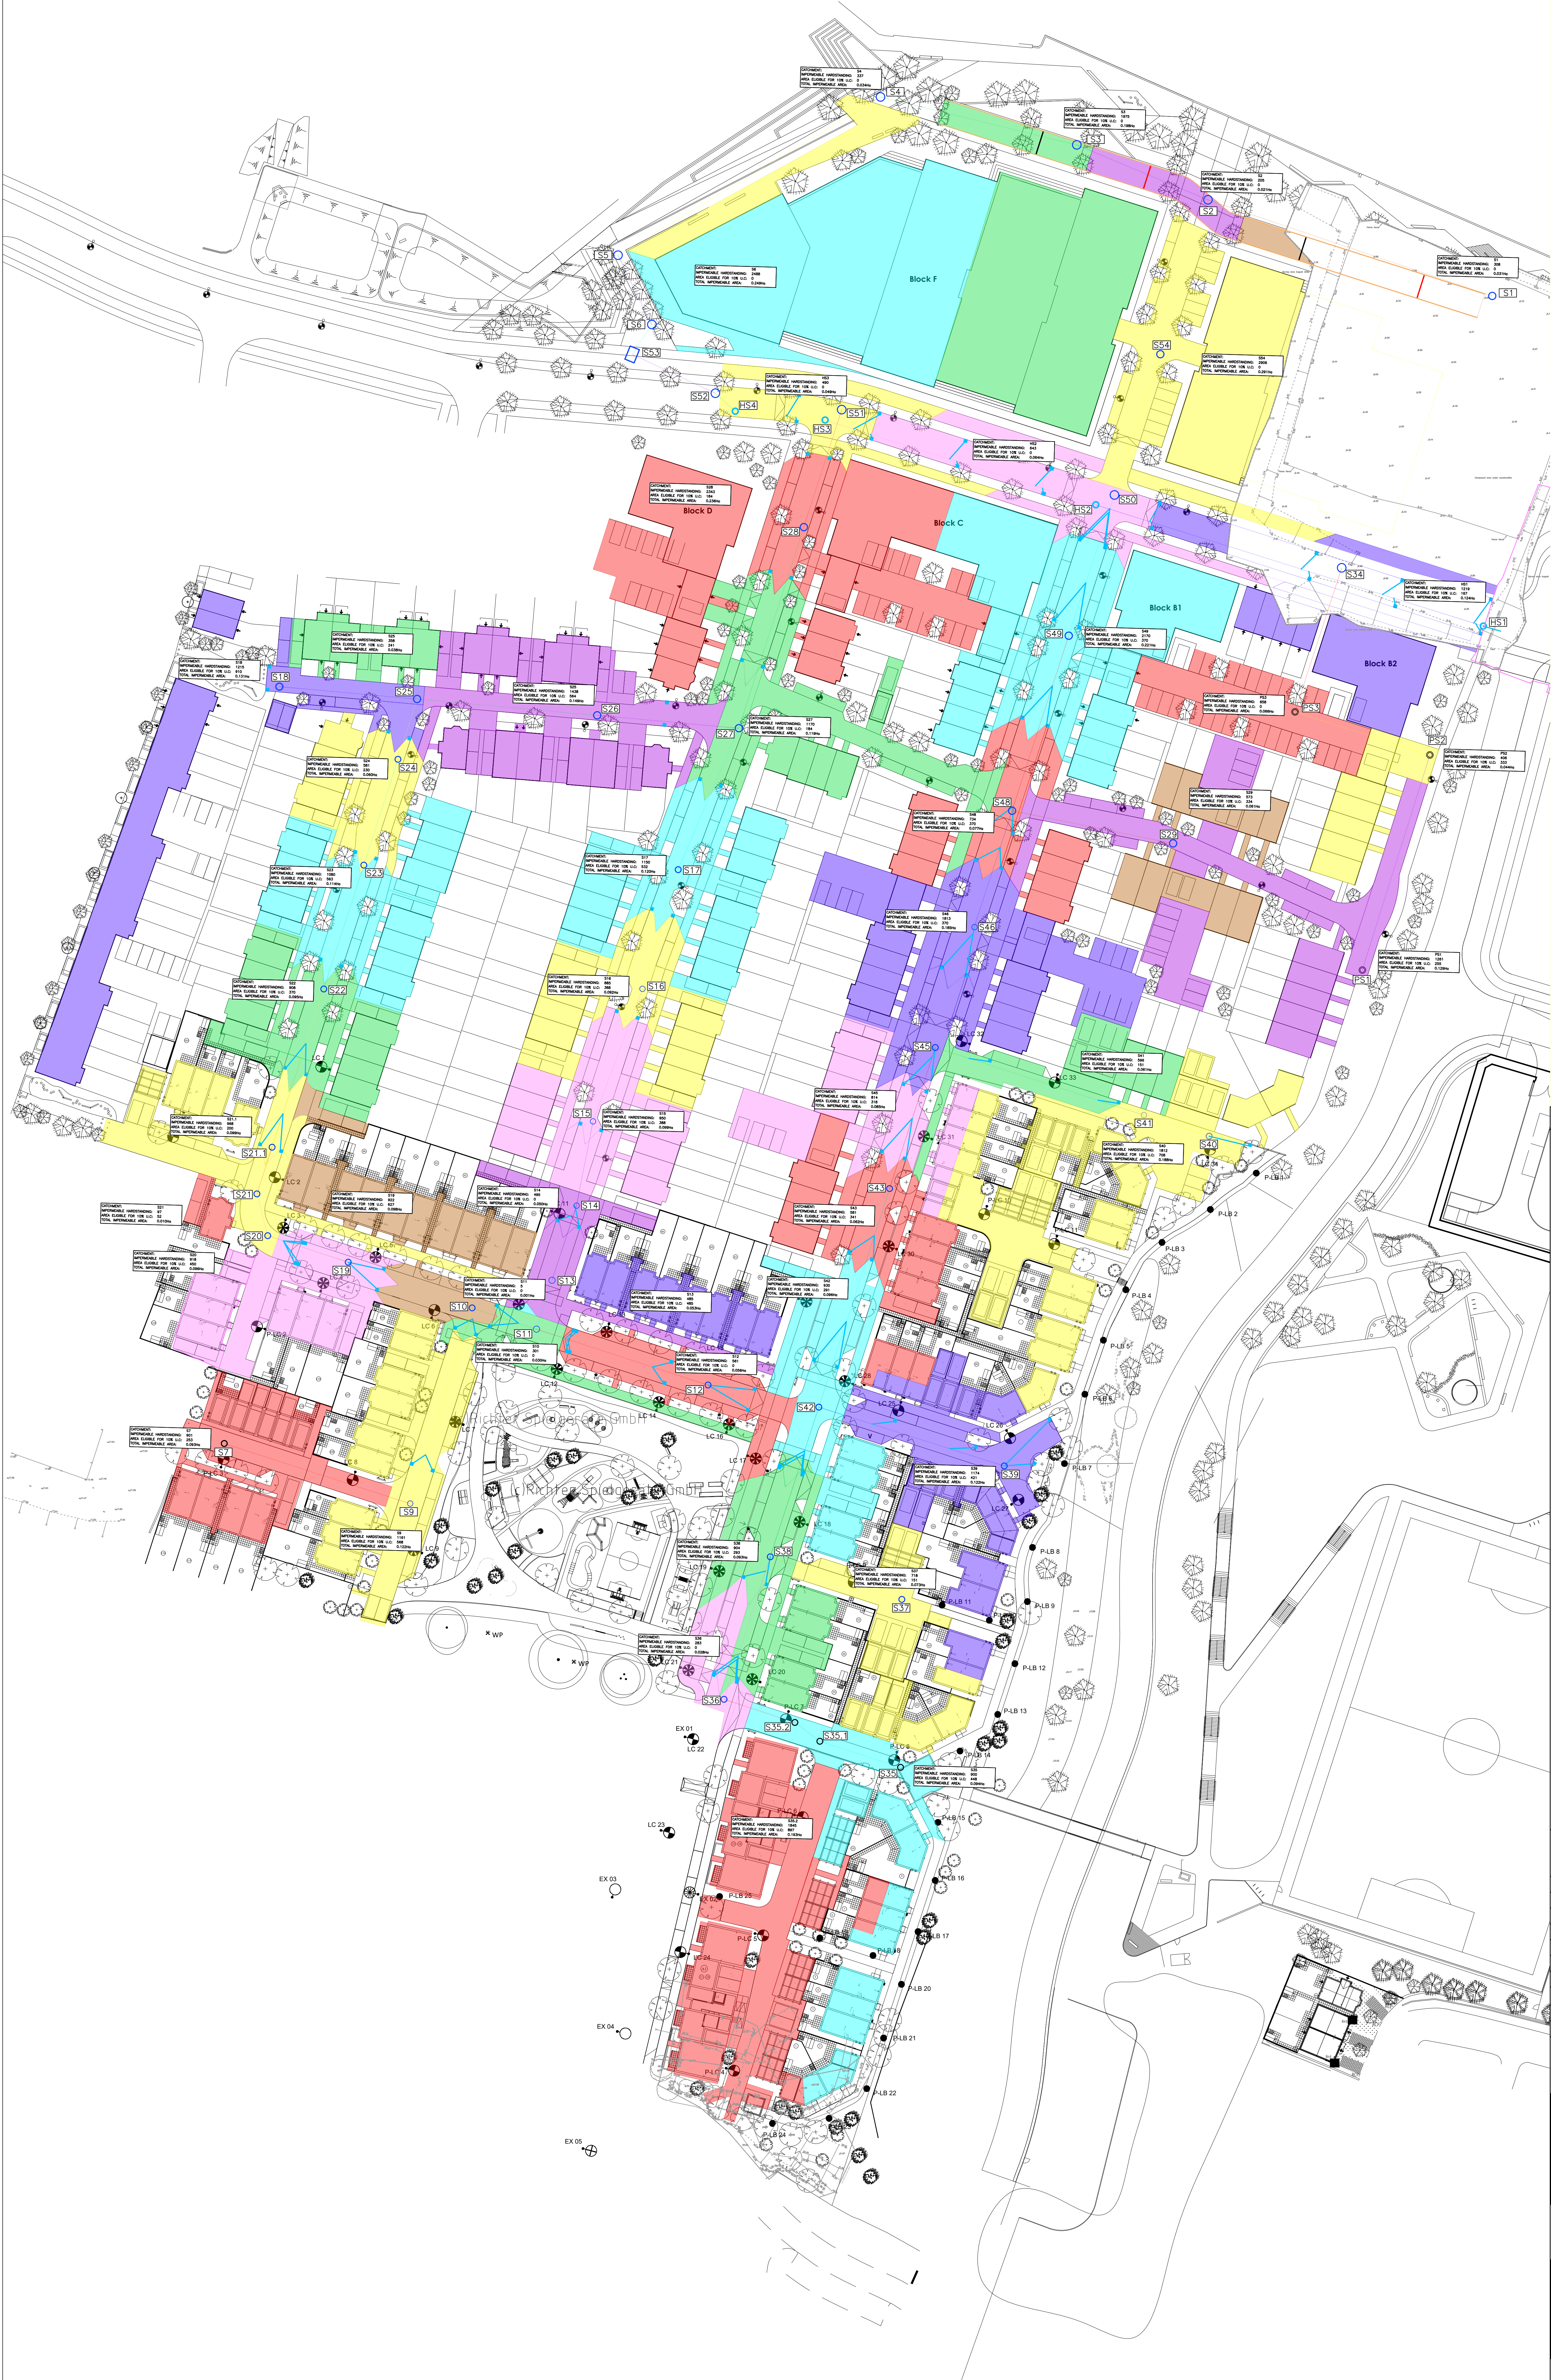

CATCHMENT	IMPERMEABLE AREA 10% URBAN CREEP ADDED (ha)
S1	0.031
S2	0.021
S3	0.198
S4	0.034
S5	0.000
S6	0.249
S7	0.093
S9	0.122
S10	0.030
S11	0.001
S12	0.056
S13	0.053
S14	0.050
S15	0.099
S16	0.092
S17	0.120
S18	0.131
S19	0.098
S20	0.096
S21	0.010
S21.1	0.099
S22	0.095
S23	0.114
S24	0.060
S25	0.038
S26	0.149
S27	0.119
S28	0.236
S29	0.061
S35	0.094
S35.1	0.000
S35.2	0.193
S36	0.028
S37	0.073
S38	0.093
S39	0.122
S40	0.188
S41	0.061
S42	0.096
S43	0.062
S45	0.085
S46	0.185
S48	0.077
S49	0.221
S54	0.291
HS1	0.124
HS2	0.064
HS3	0.049
PS1	0.129
PS2	0.044
PS3	0.066
TOTAL	4.900

DO NOT SCALE HARD COPIES OF THIS DRAWING OR
WITHHOLD AREAS AND COORDINATES ARE TO BE RELIED UPON

COPYRIGHT RESERVED

GENERAL NOTES

1. THIS DRAWING IS TO BE READ IN CONJUNCTION WITH
THE ARCHITECTS, SPECIALISTS AND ENGINEERS DRAWINGS
AND SPECIFICATIONS. ANY DISCREPANCIES ARE TO BE
REPORTED TO THE ARCHITECT/ENGINEER IMMEDIATELY.

LATEST REVISIONS ARE 'TAGGED' WITH THIS INDICATOR. HOWEVER,
ALL USERS OF THIS DRAWING MUST SATISFY THEMSELVES OF ALL
REVISIONS TO ANY PREVIOUS ISSUES, BY COMPARISON OF THIS
DRAWING AGAINST OTHER ISSUES, AS IT CANNOT BE GUARANTEED
THAT EVERY ITEM OF REVISION HAS BEEN 'TAGGED'.

Rev	Date	Description	Drawn	Checked
G				
F				
E				
D				
C				
B	24.06.22	AREAS ADDED, 'PRELIMINARY' NOTE REMOVED	DGI	SCQ
A	24.06.22	AREAS ADDED, 'PRELIMINARY' NOTE REMOVED	DGI	SCQ
Rev	Date	Description	Drawn	Checked
Revisions				
Date	25.03.22	FIRST ISSUE	DGI	SCQ
Project	EBBSFLEET RIVERSIDE, KENT			

CATCHMENT AREAS

BELLWAY HOMES



RLT
REGISTERED

RLT ENGINEERING
CONSULTANTS LTD
CIVIL AND STRUCTURAL
CONSULTING ENGINEERS
2 & 3 PETER'S COURT
BROADWAY
CULVERLEY, LEEDS,
LS23 7BW
T: 01536 746655
E: info@rlt.co.uk



CMAA
REGISTERED