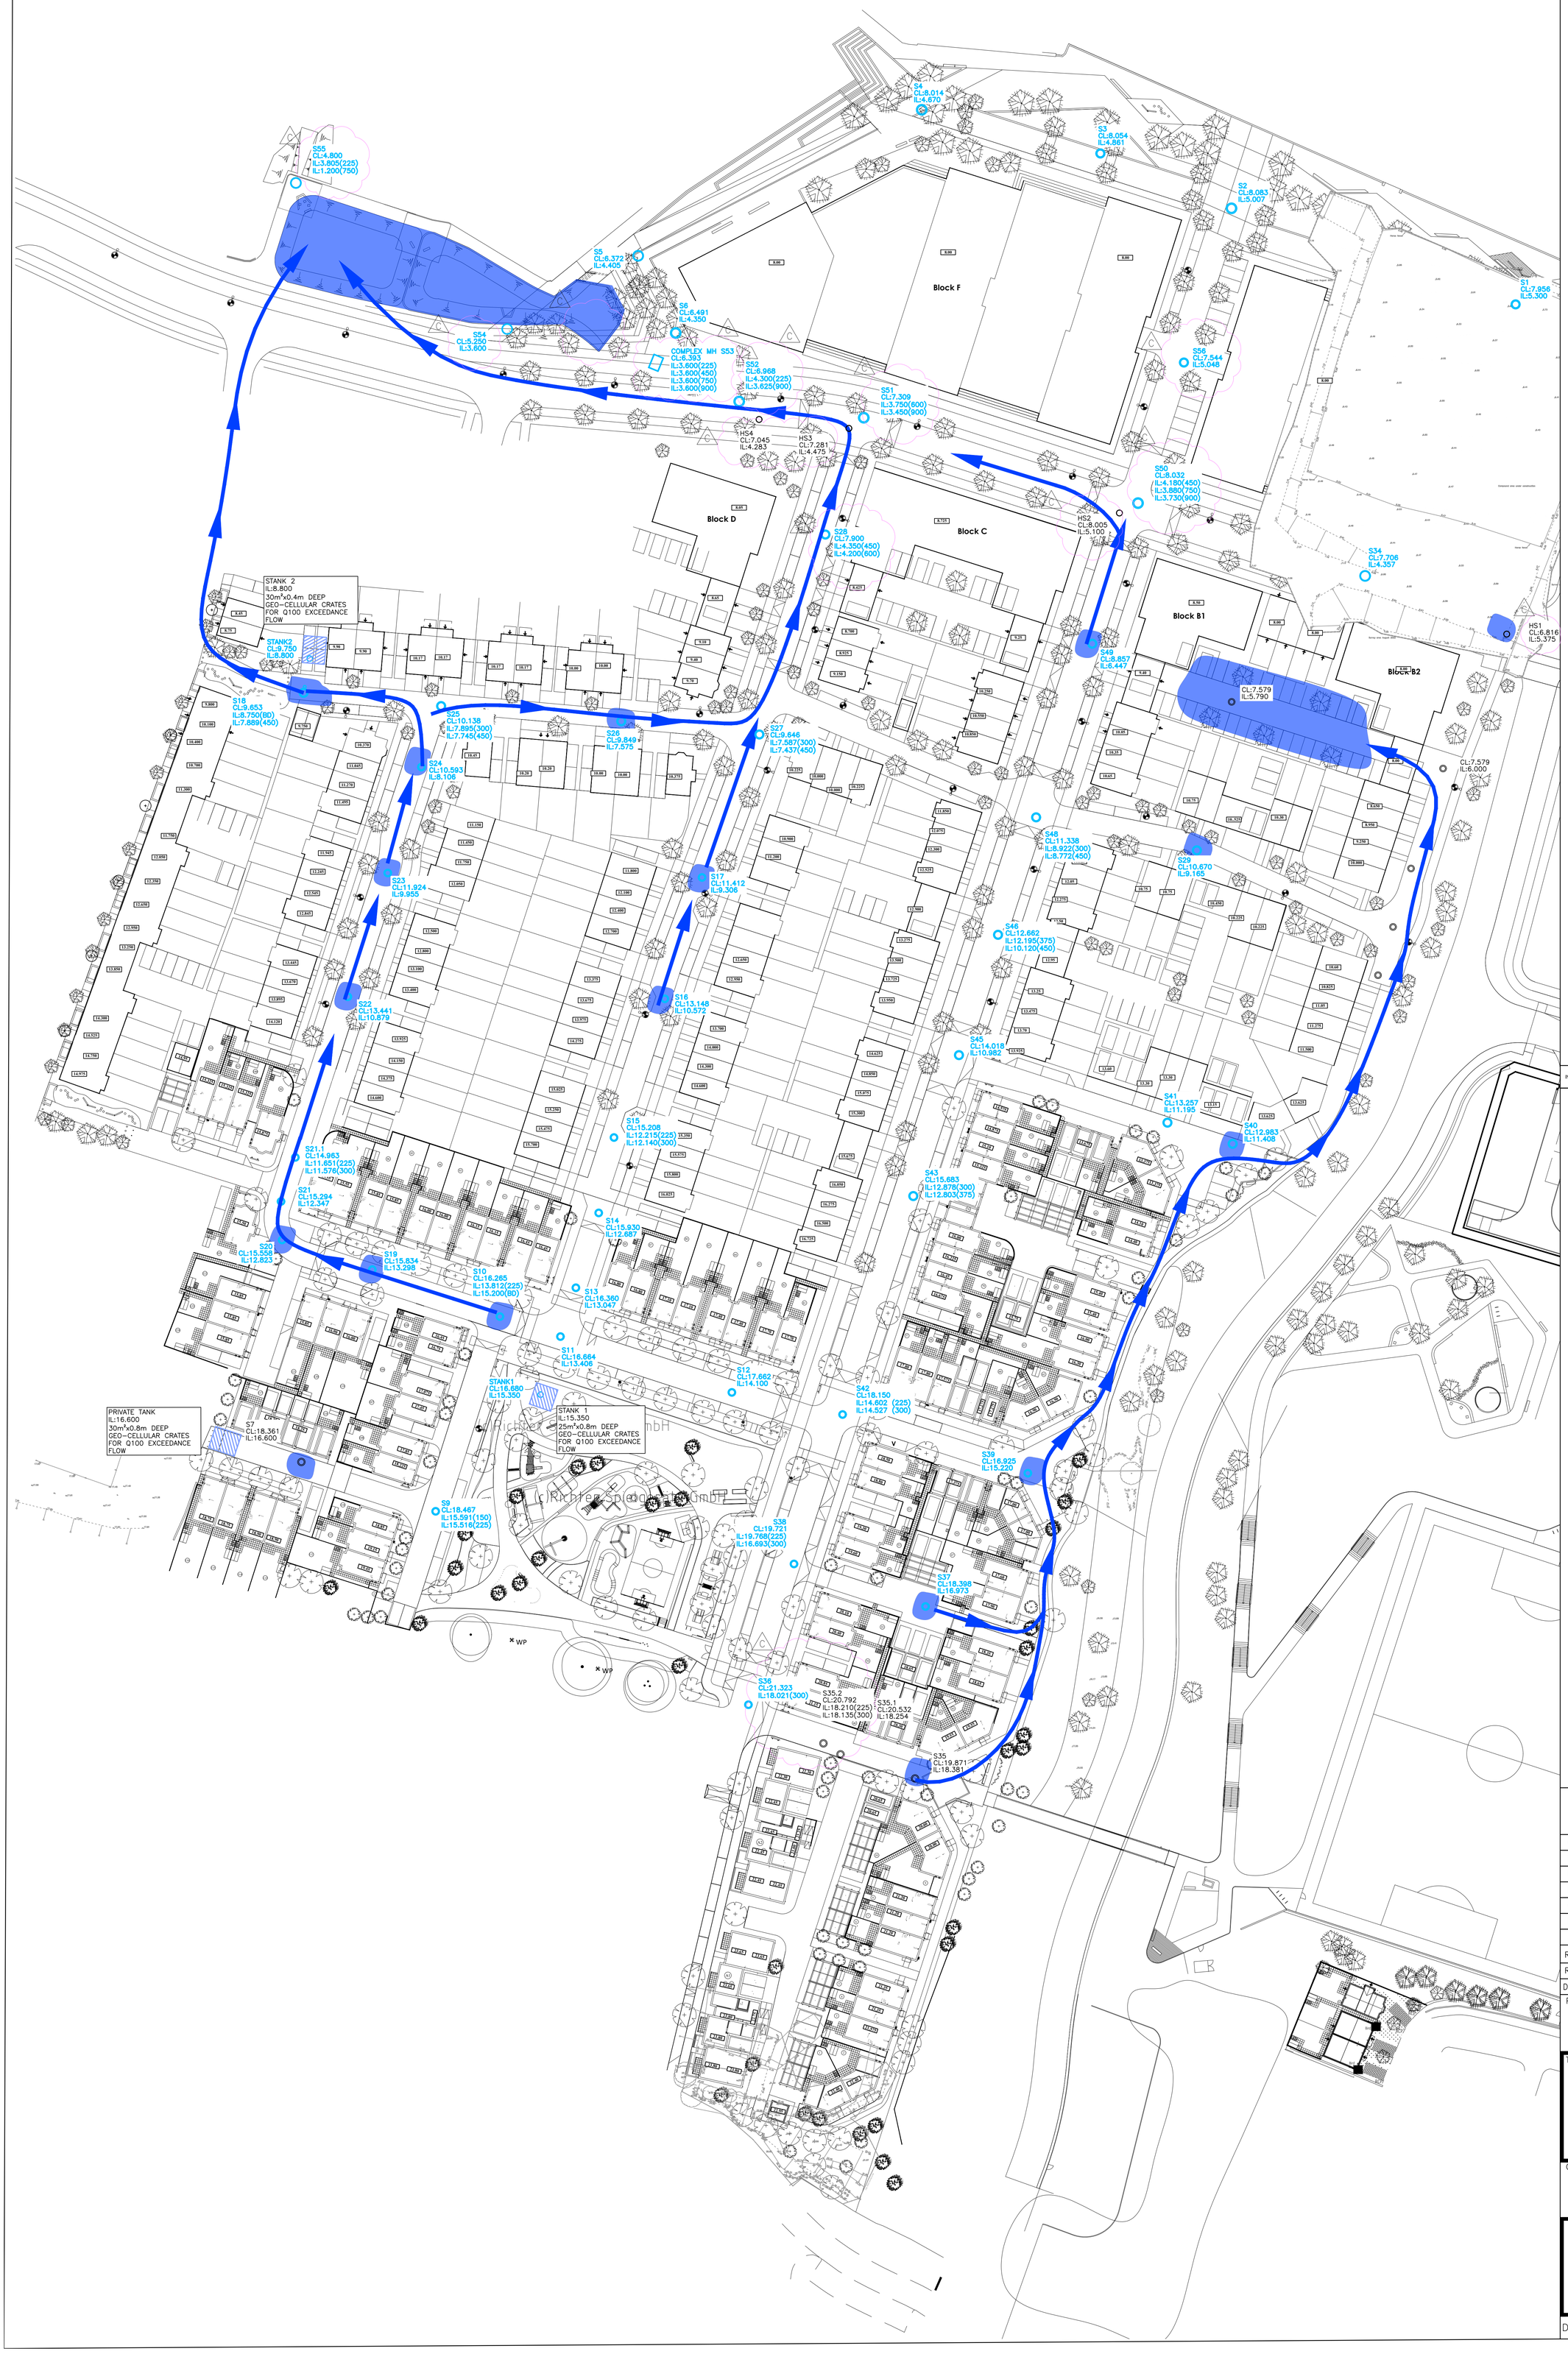

DO NOT SCALE HARD COPIES OF THIS DRAWING OR INTERROGATE CAD VERSIONS. ONLY STATED DIMENSIONS AND COORDINATES ARE TO BE RELIED UPON

COPYRIGHT RESERVED

GENERAL NOTES

1. THIS DRAWING IS TO BE READ IN CONJUNCTION WITH THE ARCHITECTS, SPECIALISTS AND ENGINEERS DRAWINGS AND SPECIFICATIONS. ANY DISCREPANCIES ARE TO BE REPORTED TO THE ARCHITECT/ENGINEER IMMEDIATELY.

KEY

- PROPOSED MANHOLES
- FLOODED MANHOLES IN THE 1 IN 100 YEAR PLUS 20% CC EVENT
- FLOOD ZONES
- EXCEEDANCE ROUTES

A LATEST REVISIONS ARE 'TAGGED' WITH THIS INDICATOR. HOWEVER, ALL USERS OF THIS DRAWING MUST SATISFY THEMSELVES OF ALL REVISIONS TO ANY PREVIOUS ISSUES, BY COMPARISON OF THIS DRAWING AGAINST OTHER ISSUES, AS IT CANNOT BE GUARANTEED THAT EVERY ITEM OF REVISION HAS BEEN 'TAGGED'.

Rev	Date	Description	Drawn by	Checked
G				
F				
E				
D				
C	24.11.22	VARIOUS COVER & INVERT LEVELS AMENDED	LNE	SCO
B	05.07.22	1 IN 100+40% CC EXCEEDANCE FLOWS ADDED	DGI	SCO
A	24.06.22	SITE LAYOUT AMENDED	LNE	SCO
Revisions				
Date	28.02.20	FIRST ISSUE	JCU	SCO

Project

EBBSFLEET RIVERSIDE, KENT

Title

FLOOD EXCEEDANCE PLAN

Client

BELLWAY HOMES

RLT Engineering Consultants Ltd
Civil and Structural Consulting Engineers
2 St Peter's Court
Middleborough
Colchester, Essex,
CO1 1WD
T: 01206 768655
E: email@rltengcon.co.uk

ISO 9001 REGISTERED

Dwg No. 1803/05/3004 | Scales: 1:500 @ A0 | Rev: C