


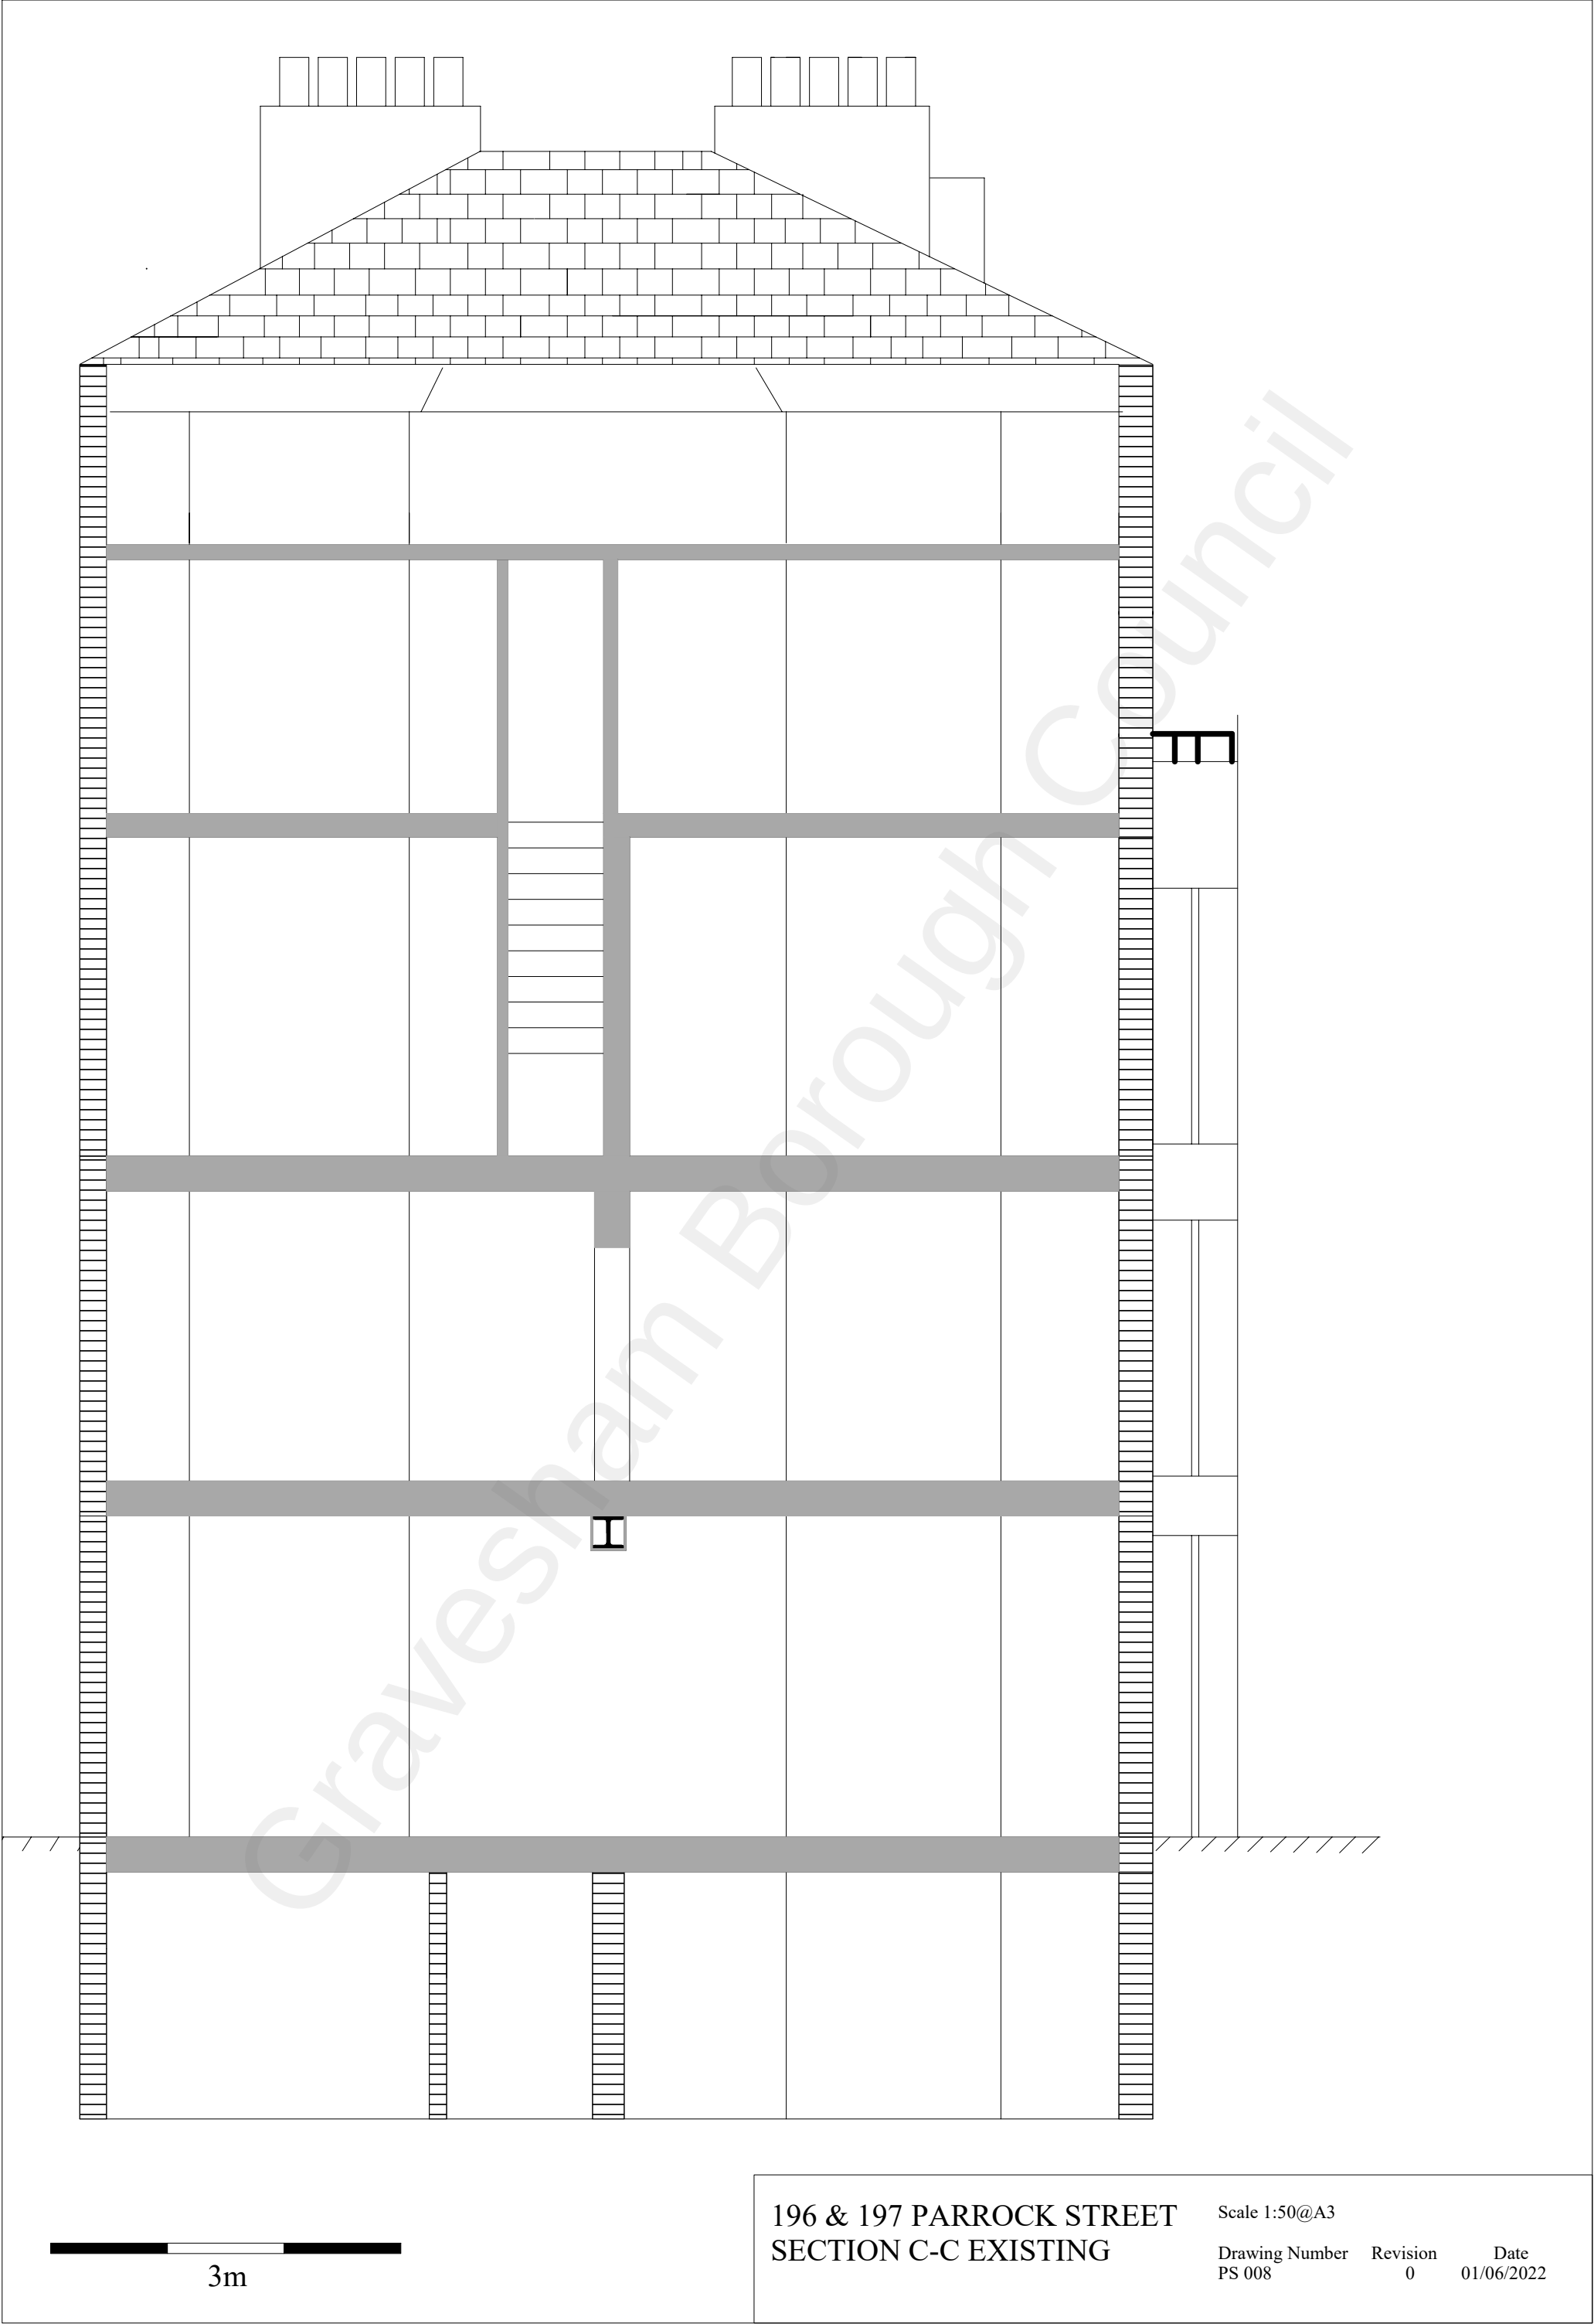

196 & 197 PARROCK STREET
SECTION C-C EXISTING

Scale 1:50@A3

Drawing Number	Revision	Date
PS 008	0	01/06/2022