

MATERIALS



ROOF
ROOF TILES TO MATCH MAIN DWELLING

WALLS
RENDER UPPER FACADE AND FACING BRICKWORK LOWER FACADE
ALL TO MATCH MAIN DWELLING

WINDOWS & DOORS
WHITE uPVC TO MATCH MAIN DWELLING

NOTE; COLOURS ON ELEVATIONS ARE INDICATIVE
ONLY AND NOT NECESSARILY A TRUE COLOUR
REPRESENTATION OF THE ACTUAL PRODUCT

ONLY AREAS OF NEW WORK SHOWN HATCHED/SHADED

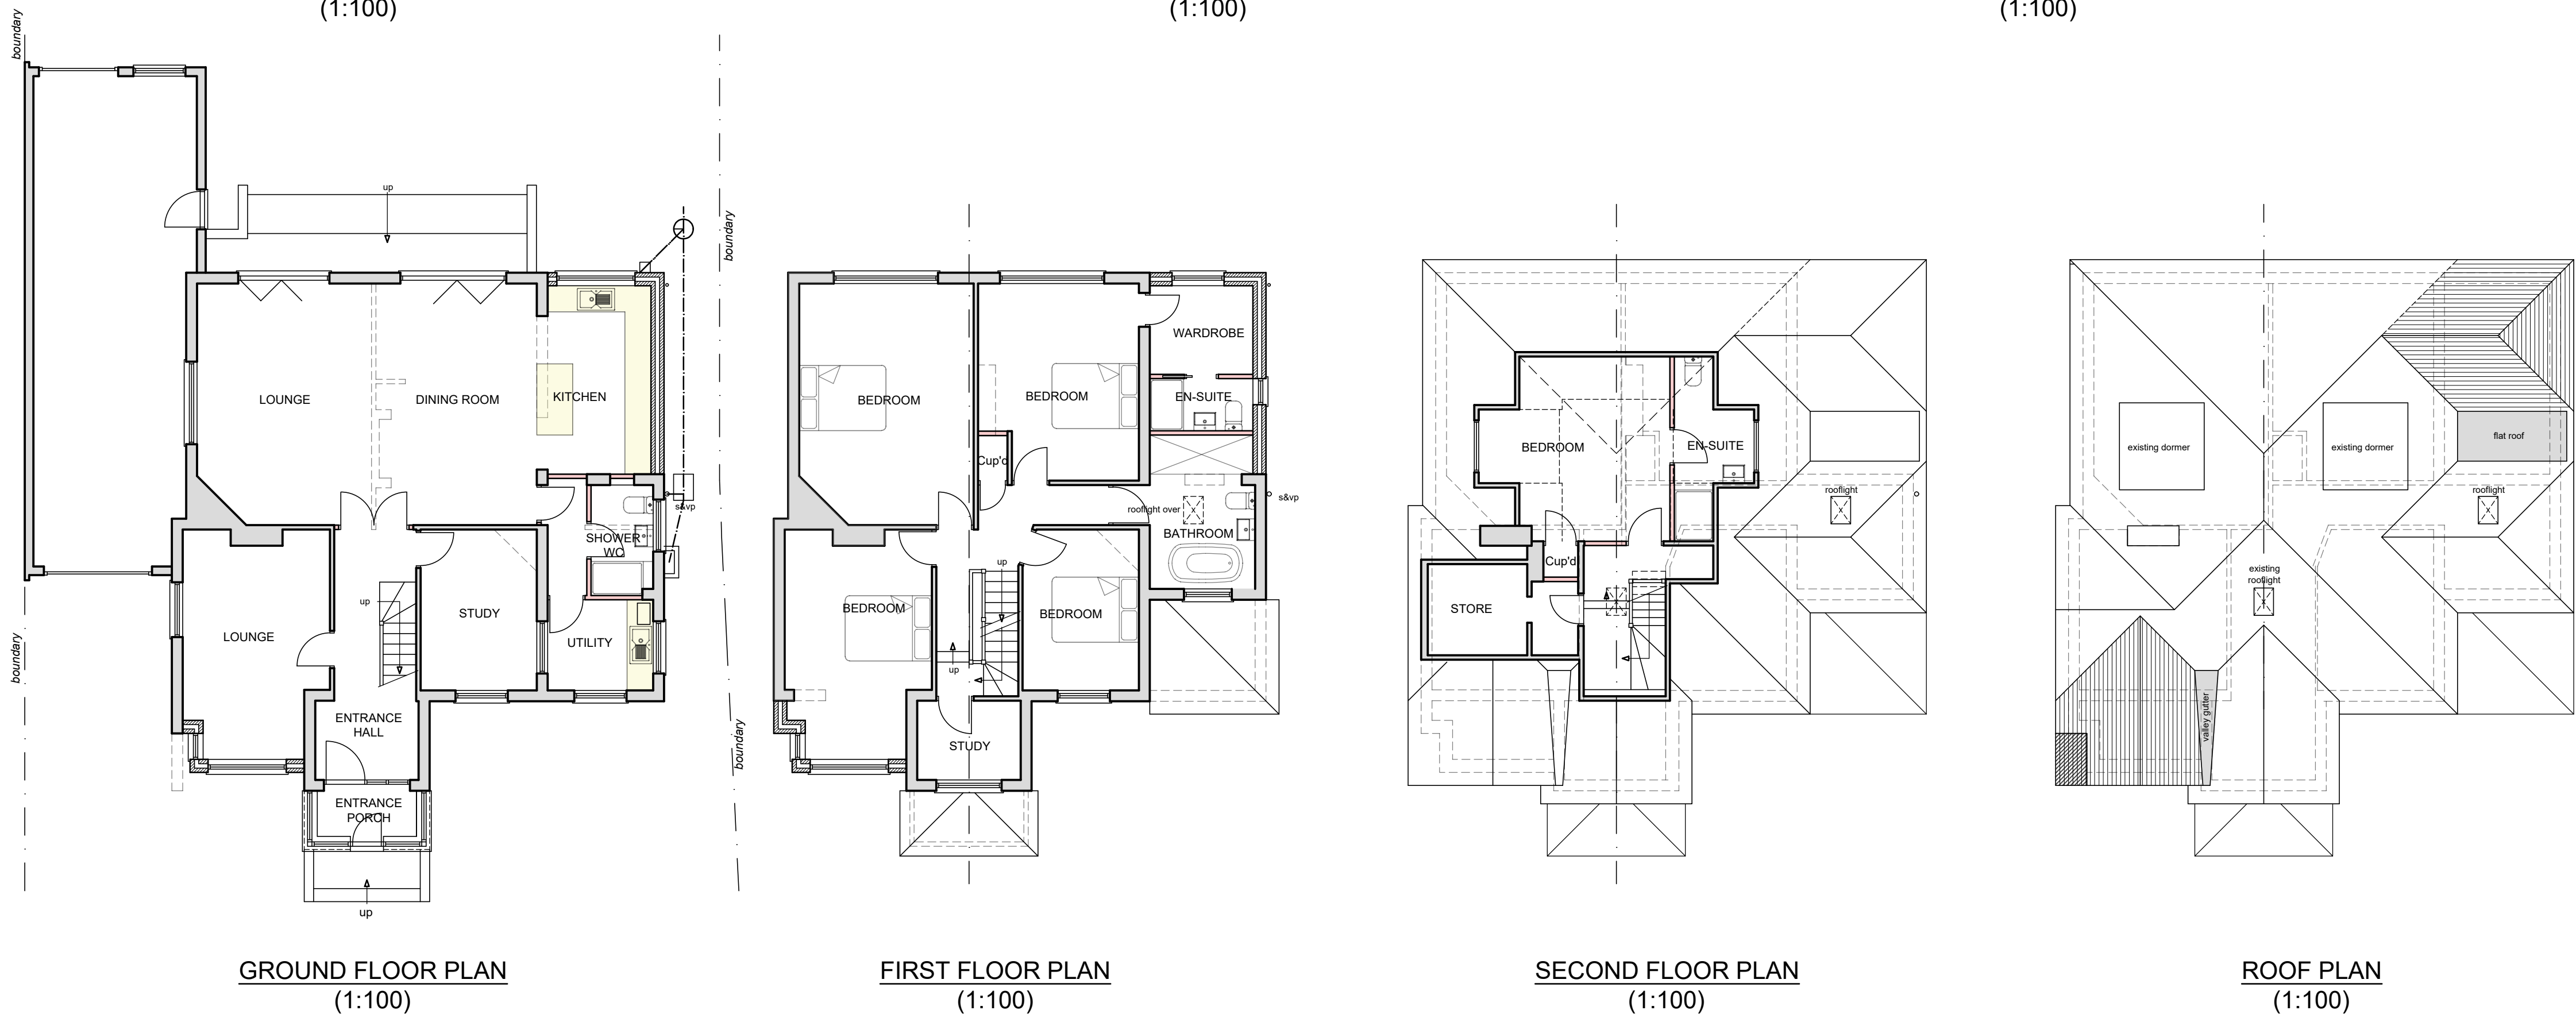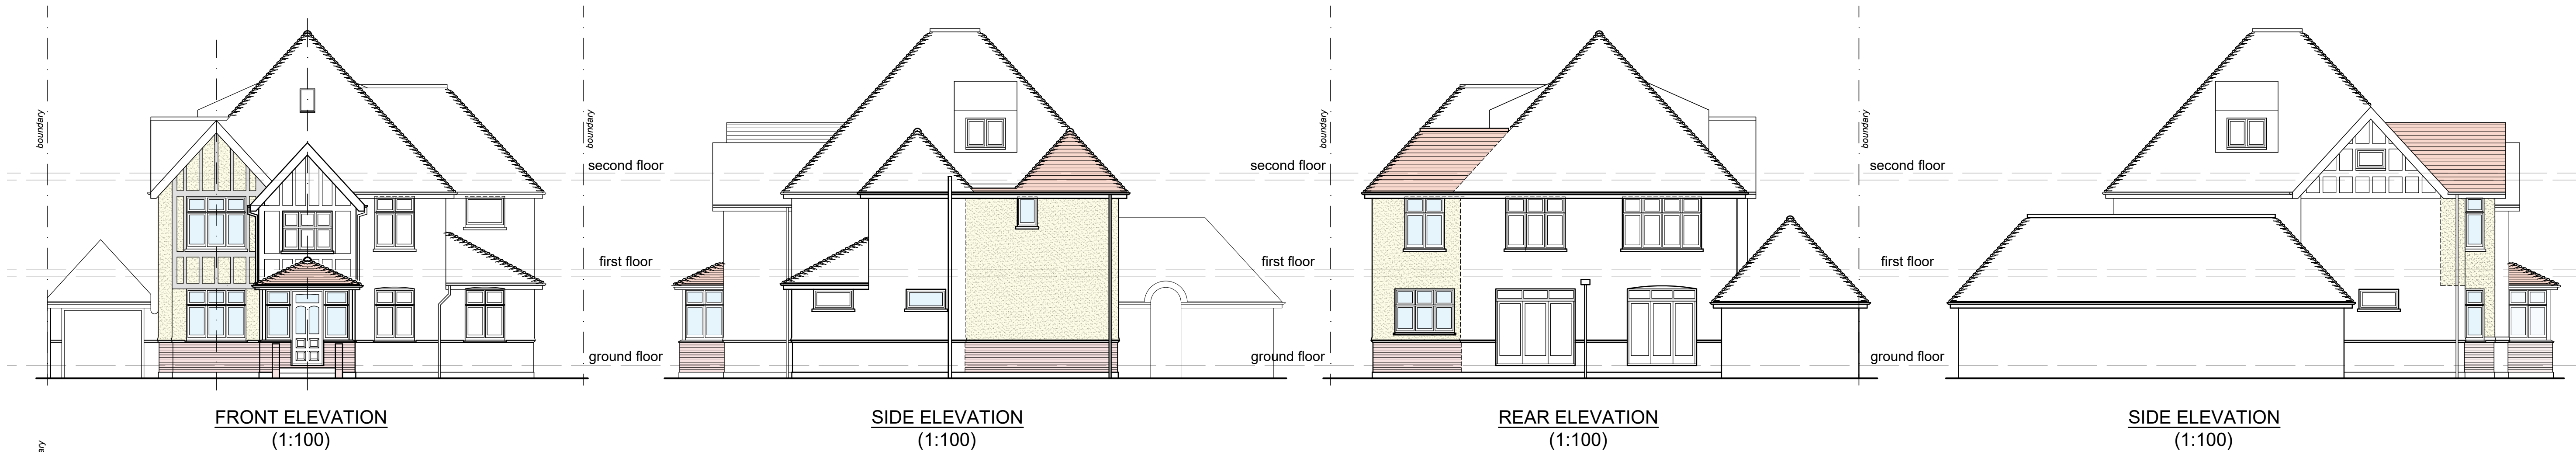

Date	No	Revision
Penfold Project Services		
Epmarket, Wrotham Road, Meopham, Kent, DA13 0JH Telephone: 01474 816690 e-mail: apenfold448@btinternet.com		
Job Title:	HARTLAND HOUSE SOLE STREET COBHAM KENT DA12 3AY	
Dwg Title:	PLANS & ELEVATIONS AS PROPOSED	
Scale:	1:100 @ A1	
Dwg No.:	02	
Date:	April 2023	